PORT PHILLIP PLANNING DEPARTMENT Date Received: 4/6/2020

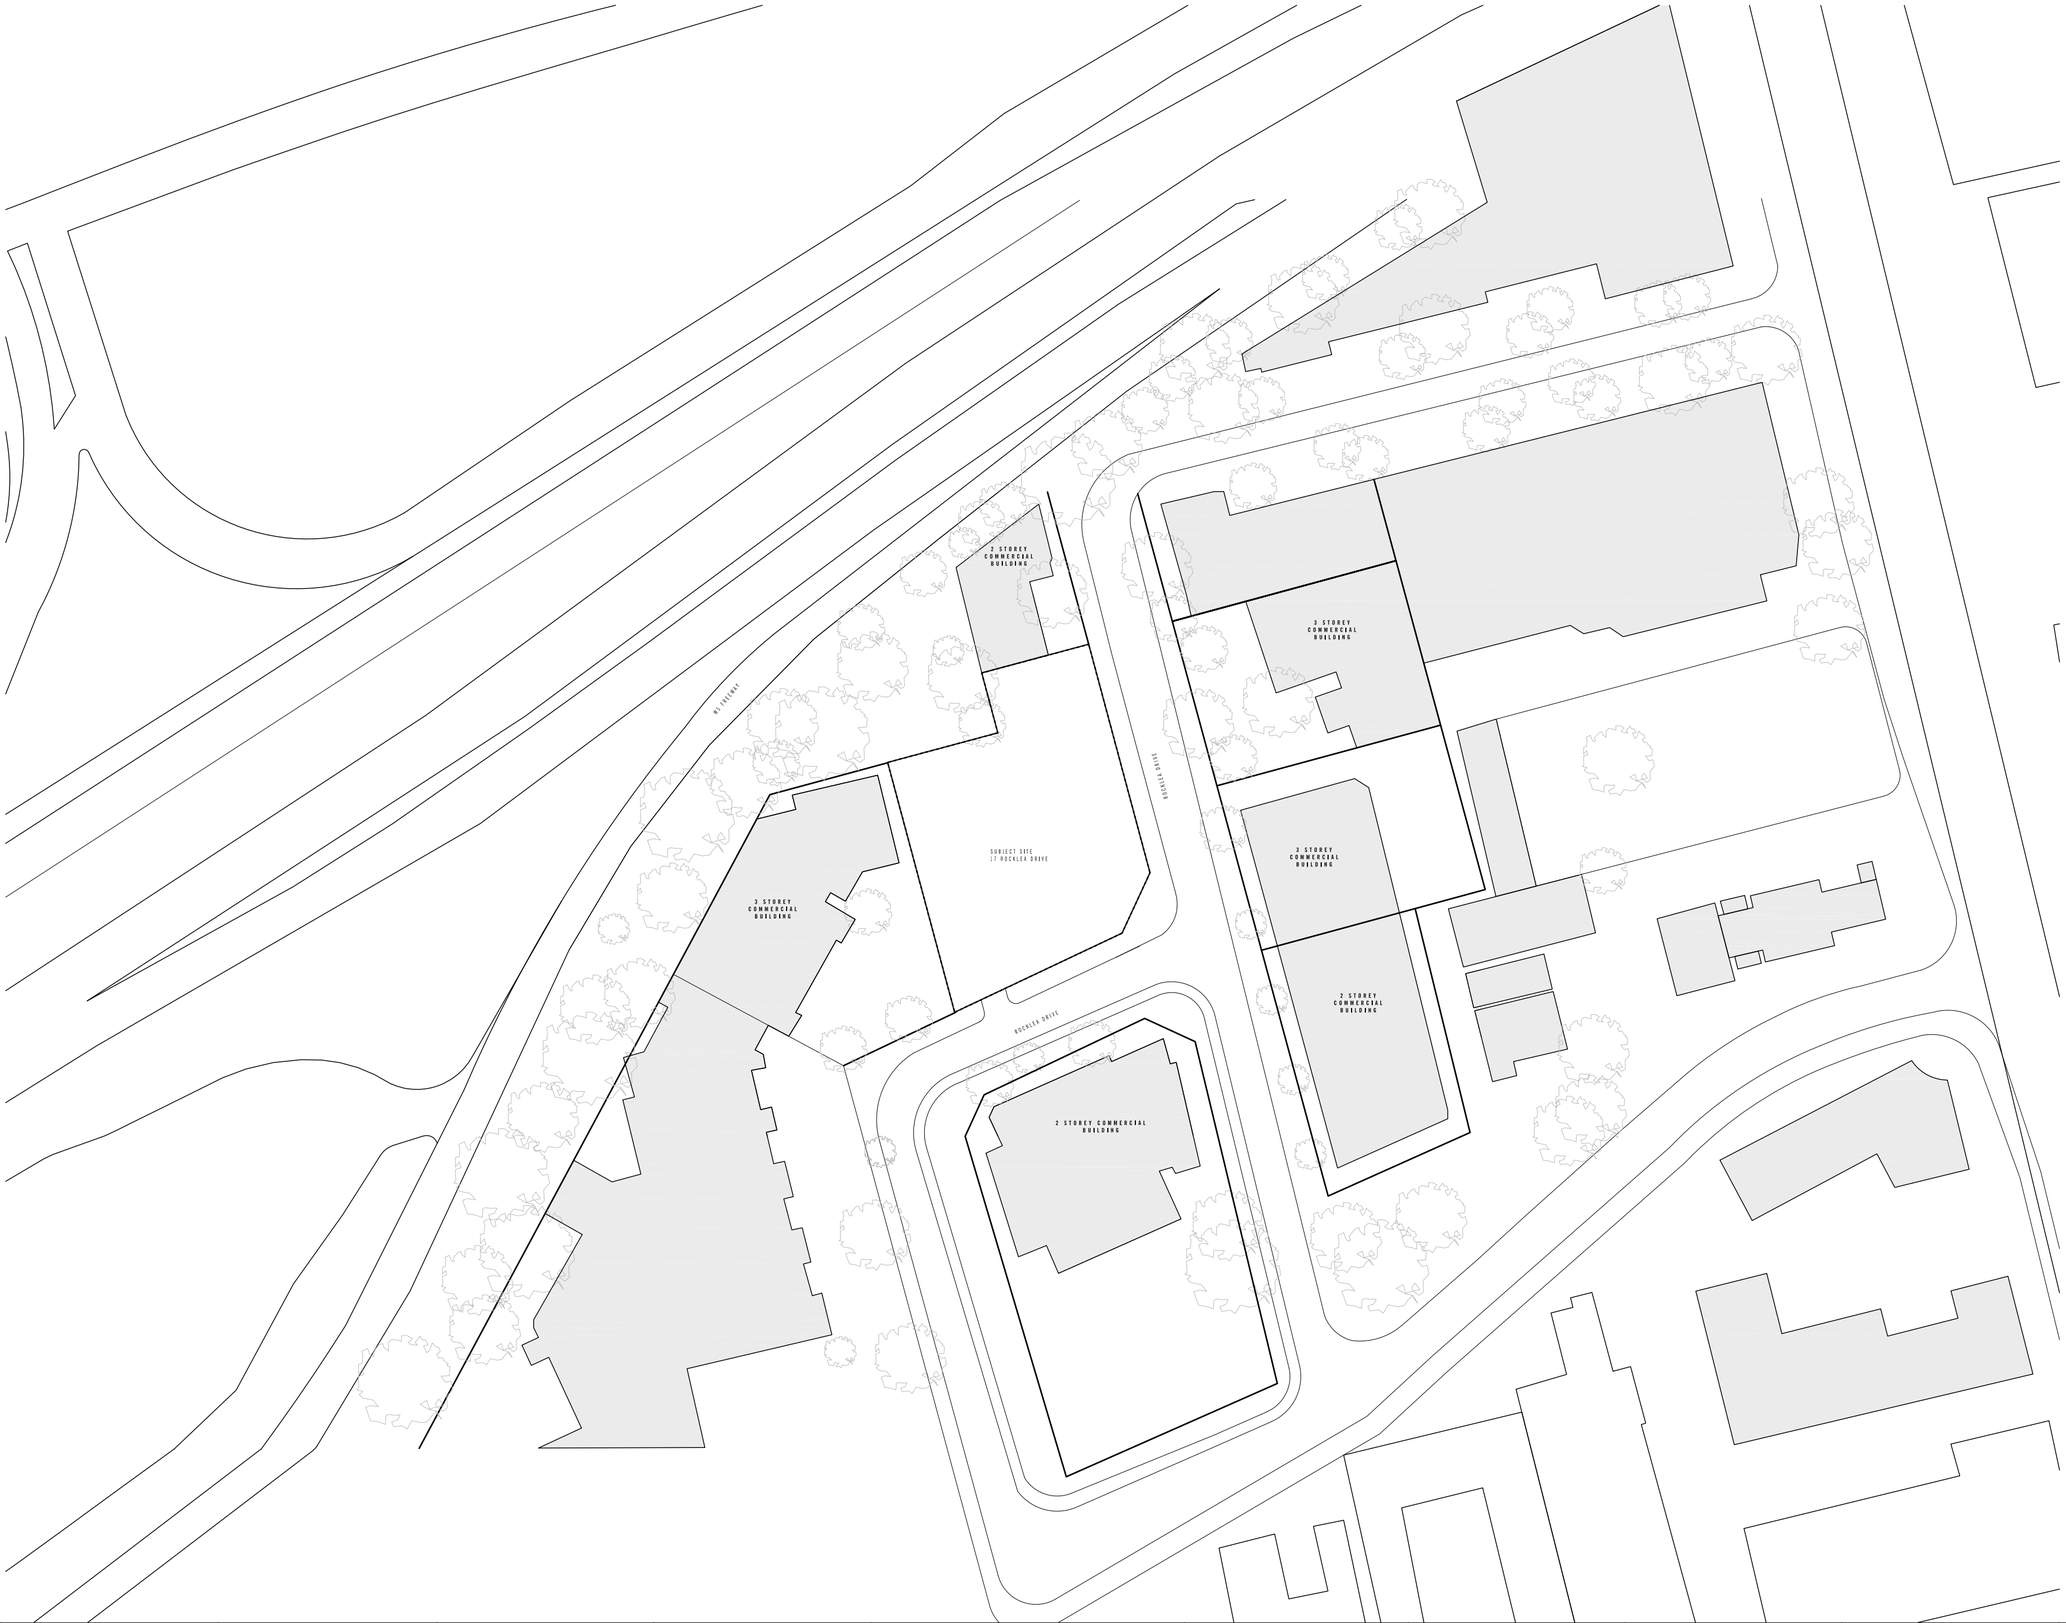

Rev No.	Date	Reason for Issue	Issued by
-	24.06.19	ISSUED FOR TOWN PLANNING	MC

Rev No.	Date	Reason for Issue	Issued by

Rev No.	Date	Reason for Issue	Issued by

Rev No.	Date	Reason for Issue	Issued by

Rev No.	Date	Reason for Issue	Issued by

Conditions of Use

Design services may only be used as permitted by the terms of the Consultancy Agreement and for the purposes and stages of the Project for which they have been prepared and delivered to Elenberg Fraser, and by authorised persons who agree to these conditions. Subject only to the Consultancy Agreement:

1. this document and all intellectual property rights in it remain the property of Elenberg Fraser and may not be changed, used, reproduced, provided or disclosed to or to any person without the written consent of Elenberg Fraser, and only then with clear acknowledgement of Elenberg Fraser as author and owner and of all changes made;

2. each user must:

(a) not scale any drawing, use figured dimensions only and verify all dimensions;

(b) only use this document in conjunction with all other relevant Project documents, specifications and information from any person;

(c) ensure this document is issued in electronic form, make all appropriate electronic data, systems and document checks and comply with all third party proprietary software requirements;

(d) promptly form their own opinion as to the correctness and sufficiency of the document for their purposes and notify Elenberg Fraser immediately upon becoming aware of any issue;

3. to the maximum extent permitted by law, all conditions and warranties concerning this document are expressly excluded and each user must indemnify Elenberg Fraser against all claims, losses, damages, costs, expenses and liabilities (including legal costs, fines, penalties, loss, waste and expenses arising out of or in connection with any use, reliance upon, reproduction or disclosure of or change to this document).

SCALE@A0 1:1000 SCALE@A2 1:500

PRELIMINARY
NOT FOR CONSTRUCTION

Figured dimensions take precedence to scale readings. Verify all dimensions on site.
Report any discrepancies to the Architect for decision before proceeding with the work.

Copyright ©

ELENBERG FRASER
LEVEL 1, 160 QUEEN STREET
MELBOURNE VICTORIA 3000 AUSTRALIA
TEL +61 3 9600 2260 FAX +61 3 9600 2266
EMAIL MAIL@ELENBERGFRASER.COM
WWW.ELENBERGFRASER.COM
ABN 97 556 188 726

Project Title
17 ROCKLEA DR
PORT MELBOURNE
Client
LA ESQUINA PTY LTD

Drawing Title
SITE INFORMATION
SITE PLAN

Project Number	Drawing Number
16100	A0001
Drawing Status: TP	Revision: -