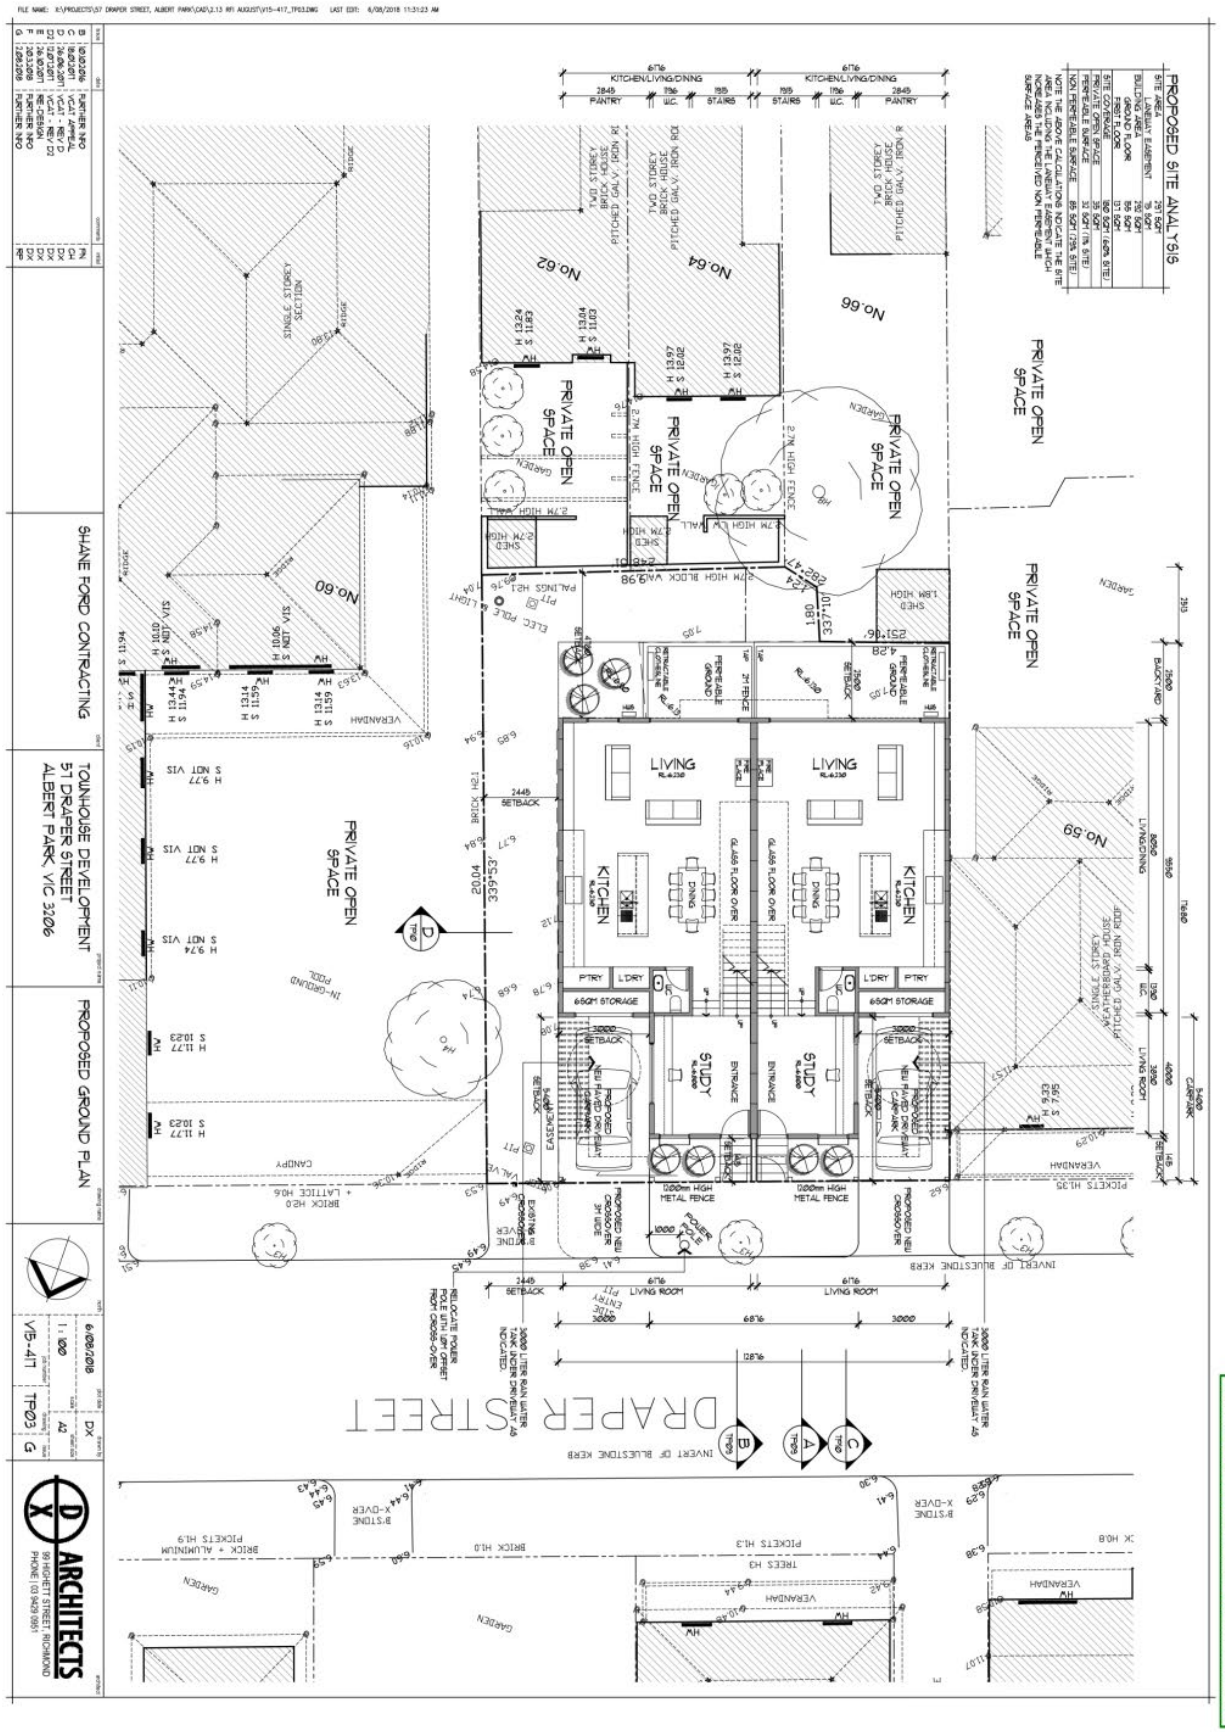
PROPOSED SITE ANALYSIS
SHANE FORD CONTRACTING
TOWNHOUSE DEVELOPMENT
57 DRAPER STREET
ALBERT PARK, VIC 3206
PROPOSED GROUND PLAN
ARCHITECTS
DRAPER STREET
PRIVATE OPEN SPACE
LIVING
KITCHEN
STUDY
No.60
No.62
No.64
No.66
No.59
PORT PHILLIP PLANNING DEPARTMENT Date Received: 10/08/2018

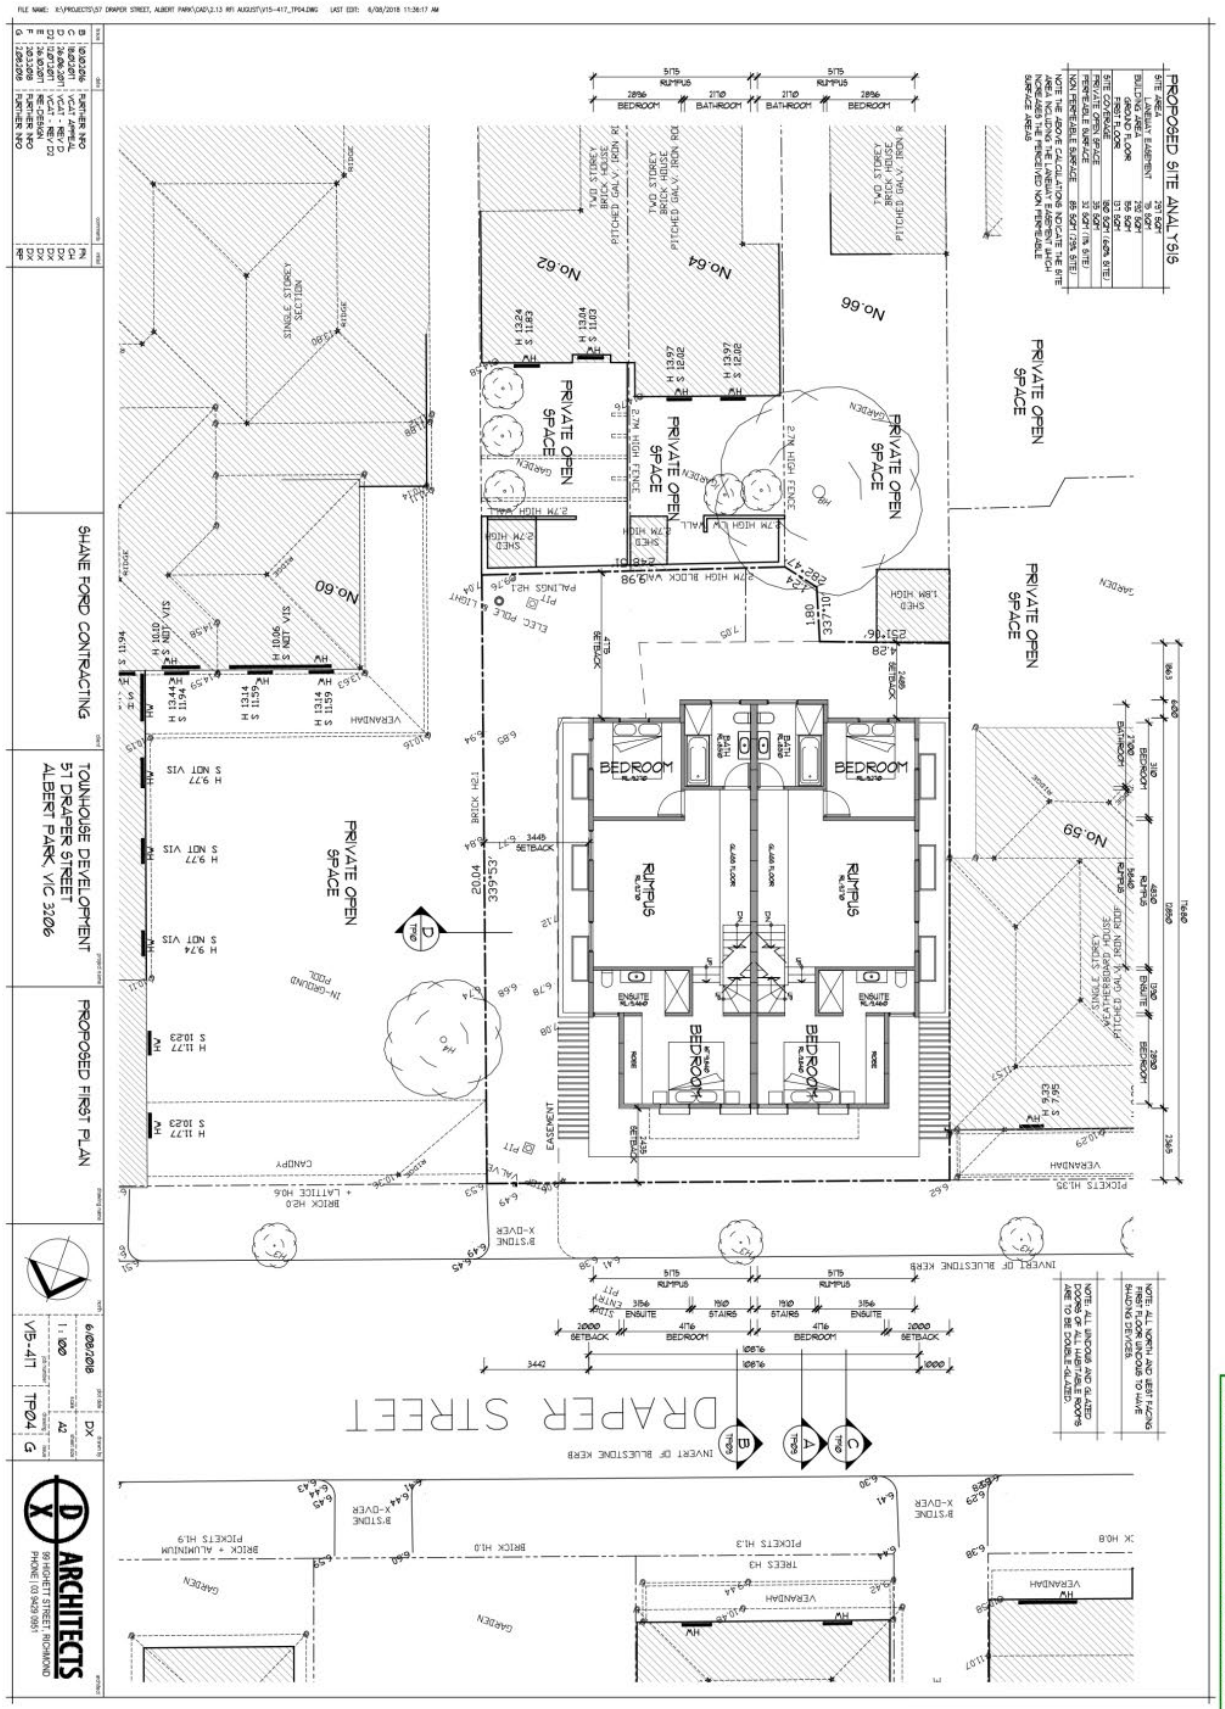

PORT PHILLIP PLANNING DEPARTMENT Date Received: 10/08/2018

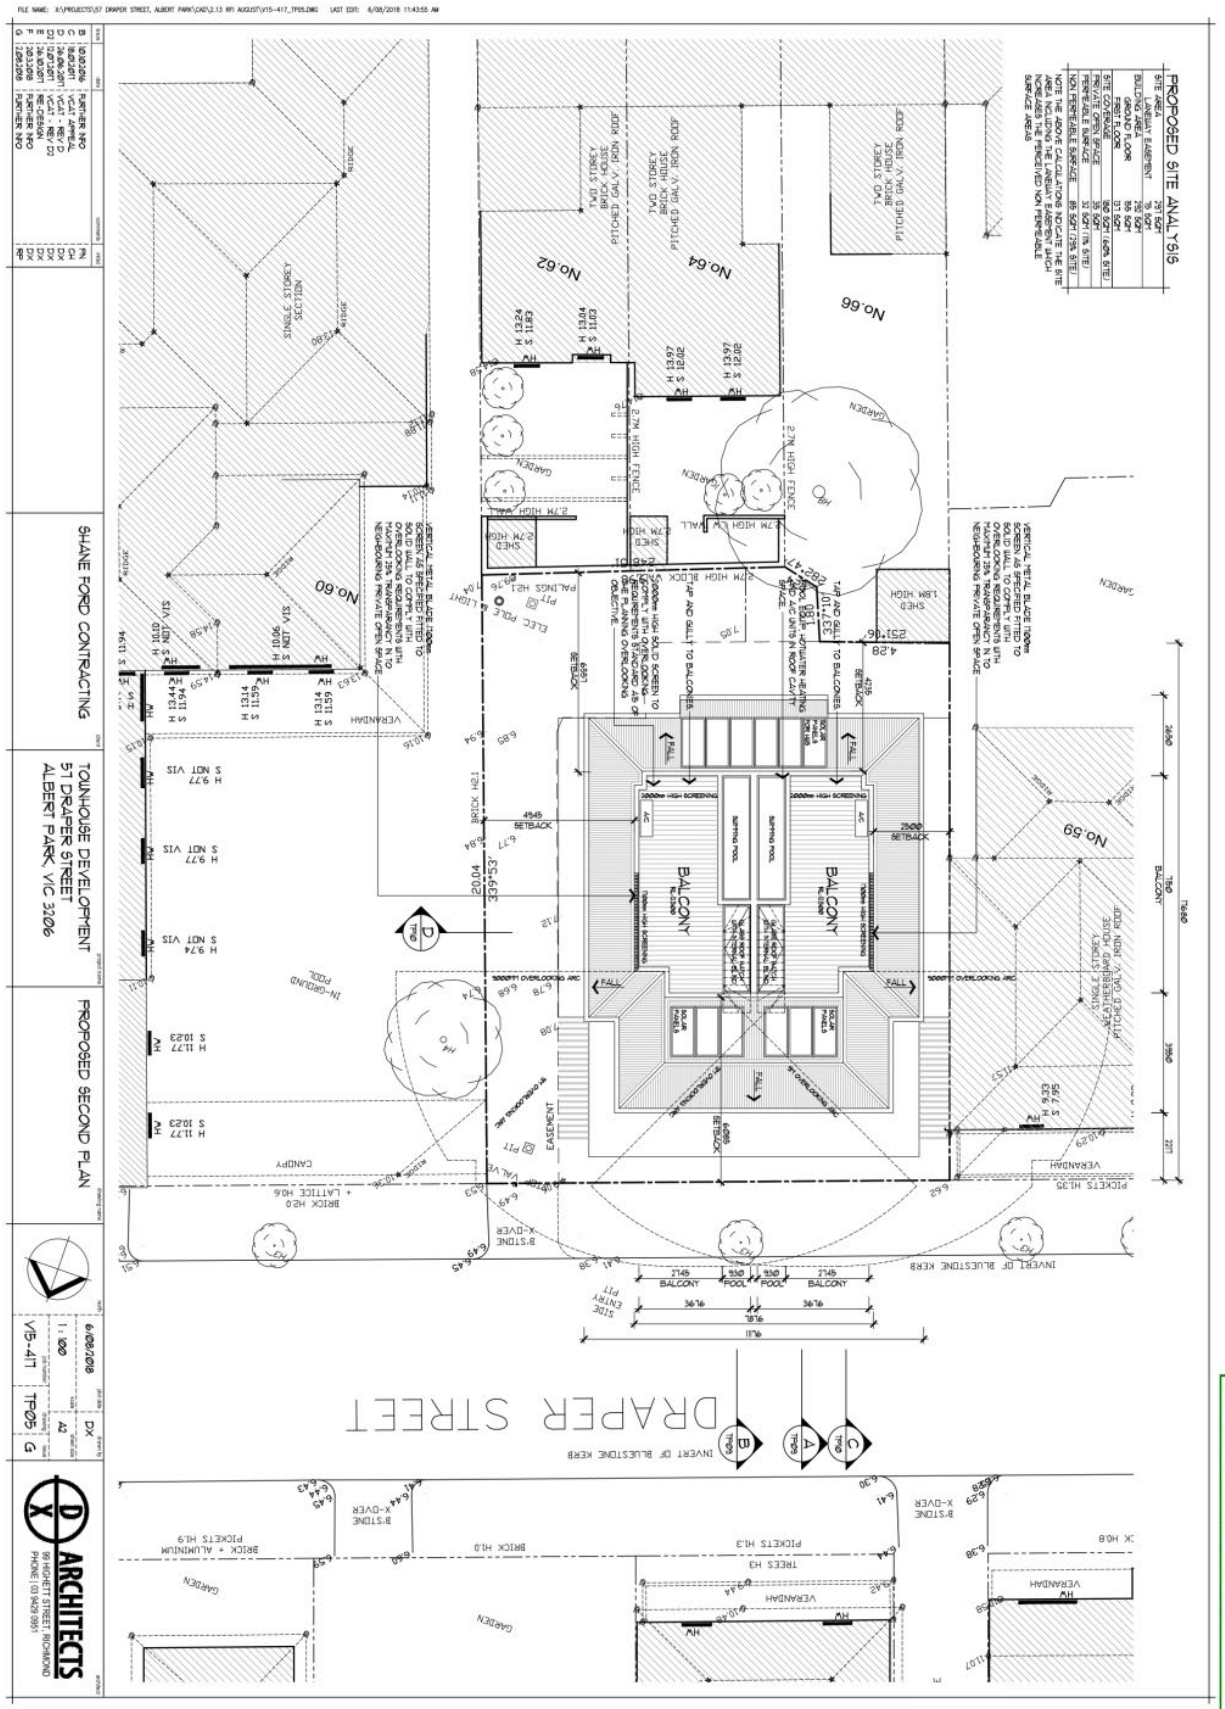

PORT PHILLIP PLANNING DEPARTMENT Date Received: 10/08/2018

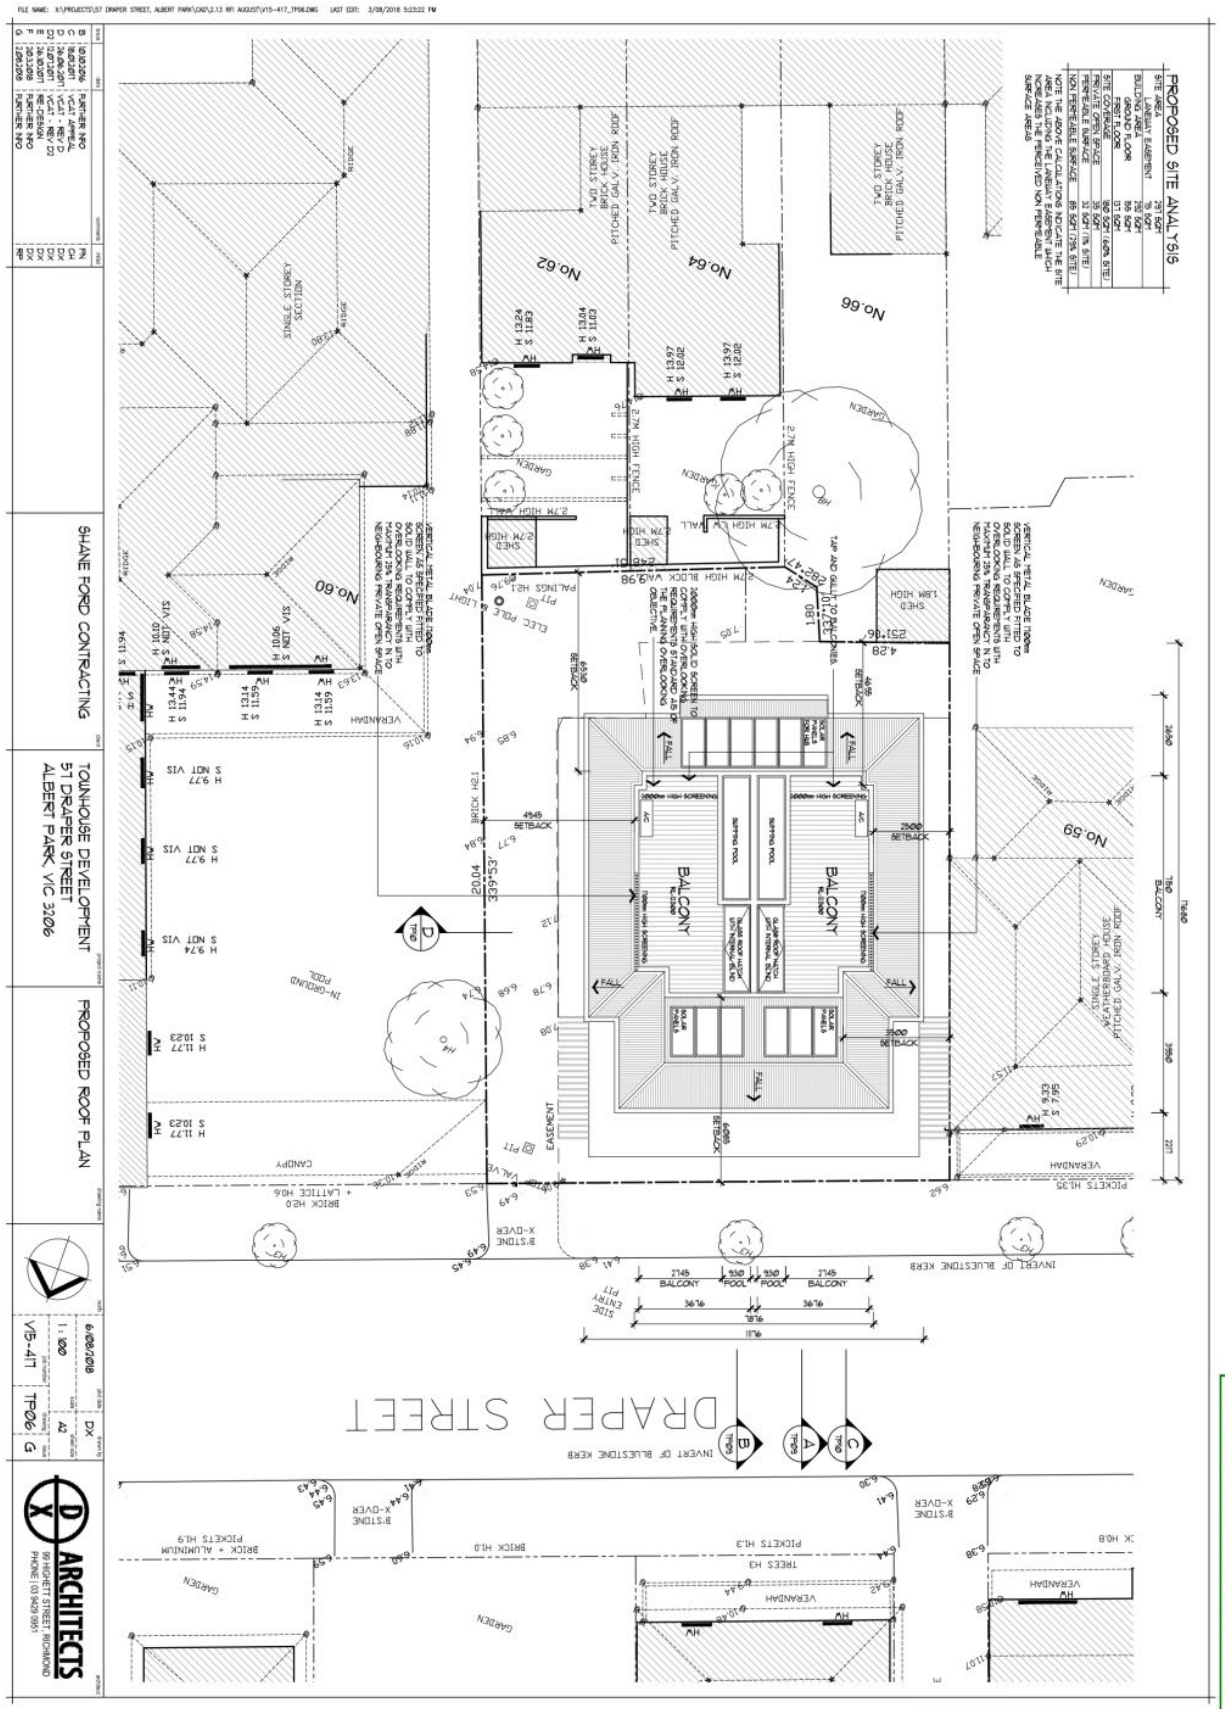
PROPOSED SITE ANALYSIS
DRAPER STREET
SHANE FORD CONTRACTING
TOWNHOUSE DEVELOPMENT
57 DRAPER STREET
ALBERT PARK, VIC 3206
PROPOSED ROOF PLAN
ARCHITECTS
PORT PHILLIP PLANNING DEPARTMENT Date Received: 10/08/2018

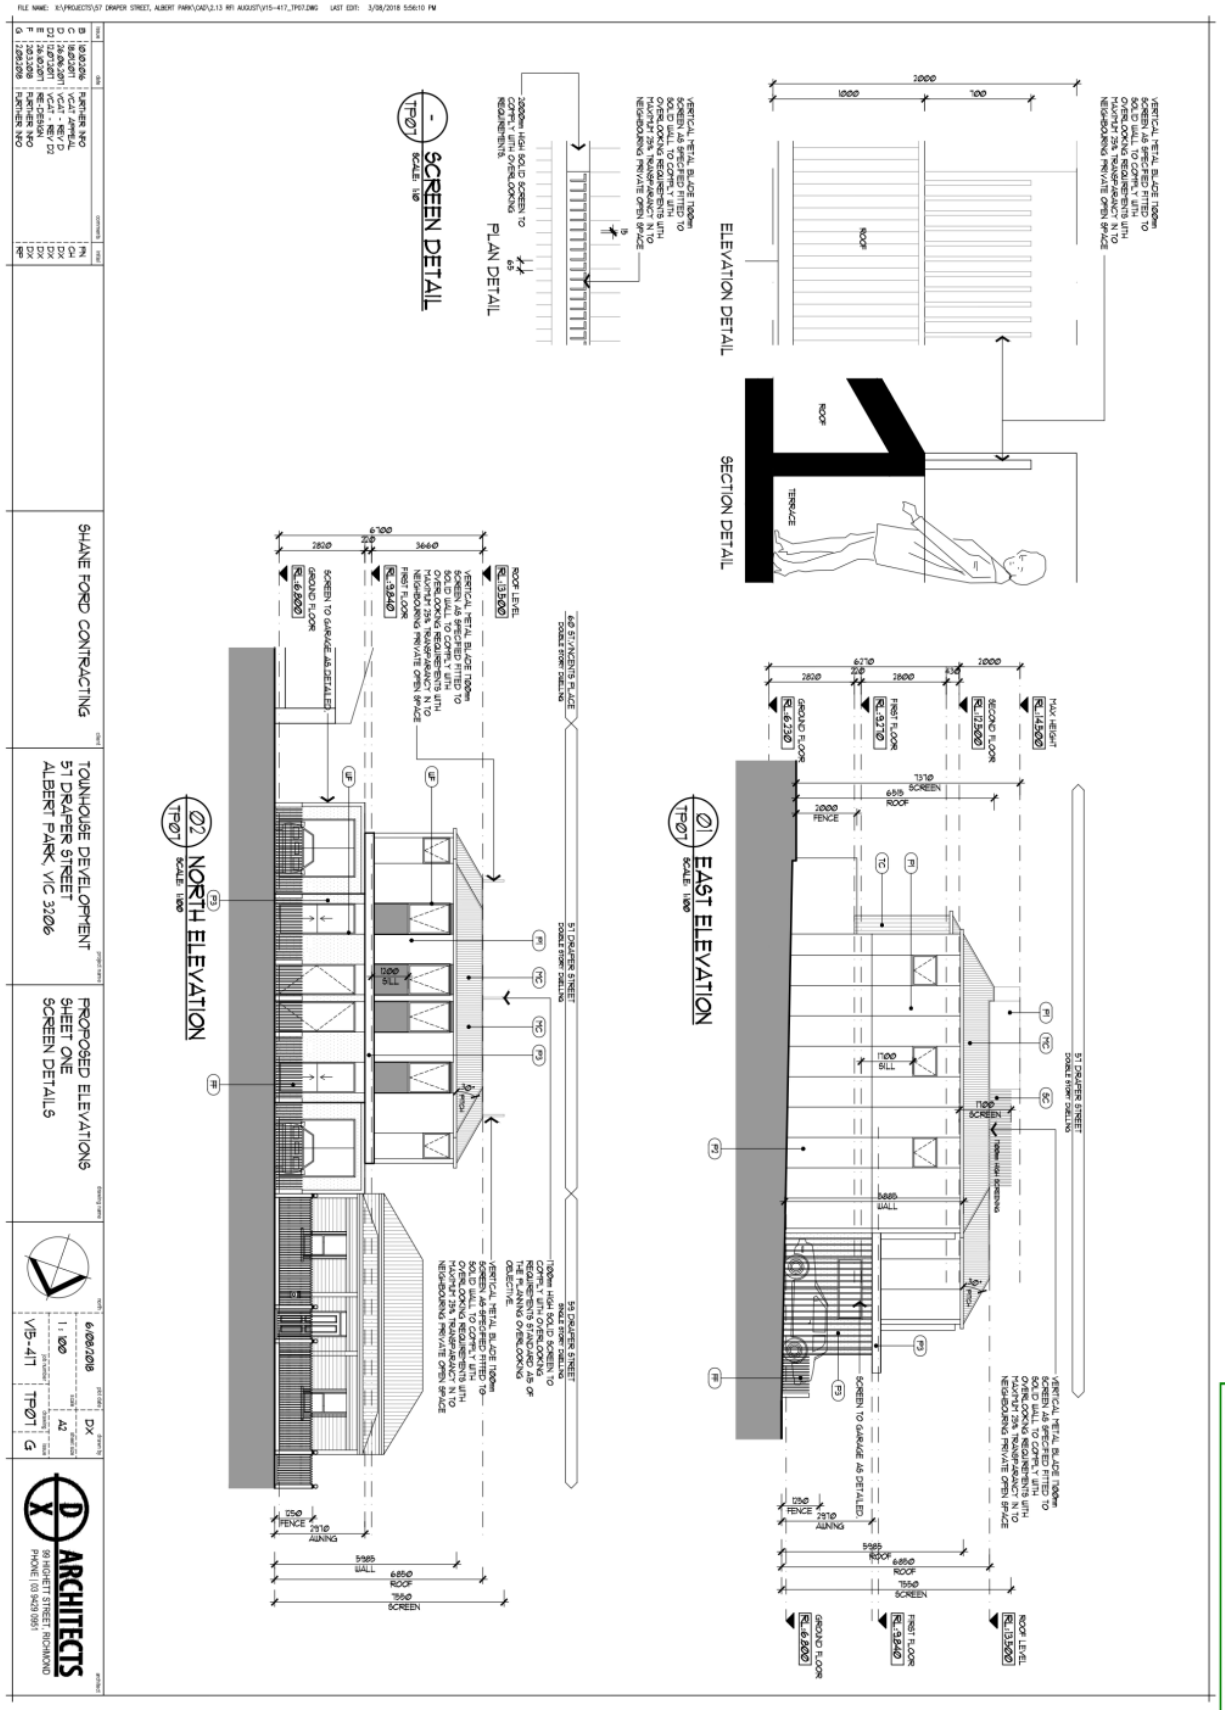

PORT PHILLIP PLANNING DEPARTMENT Date Received: 10/08/2018

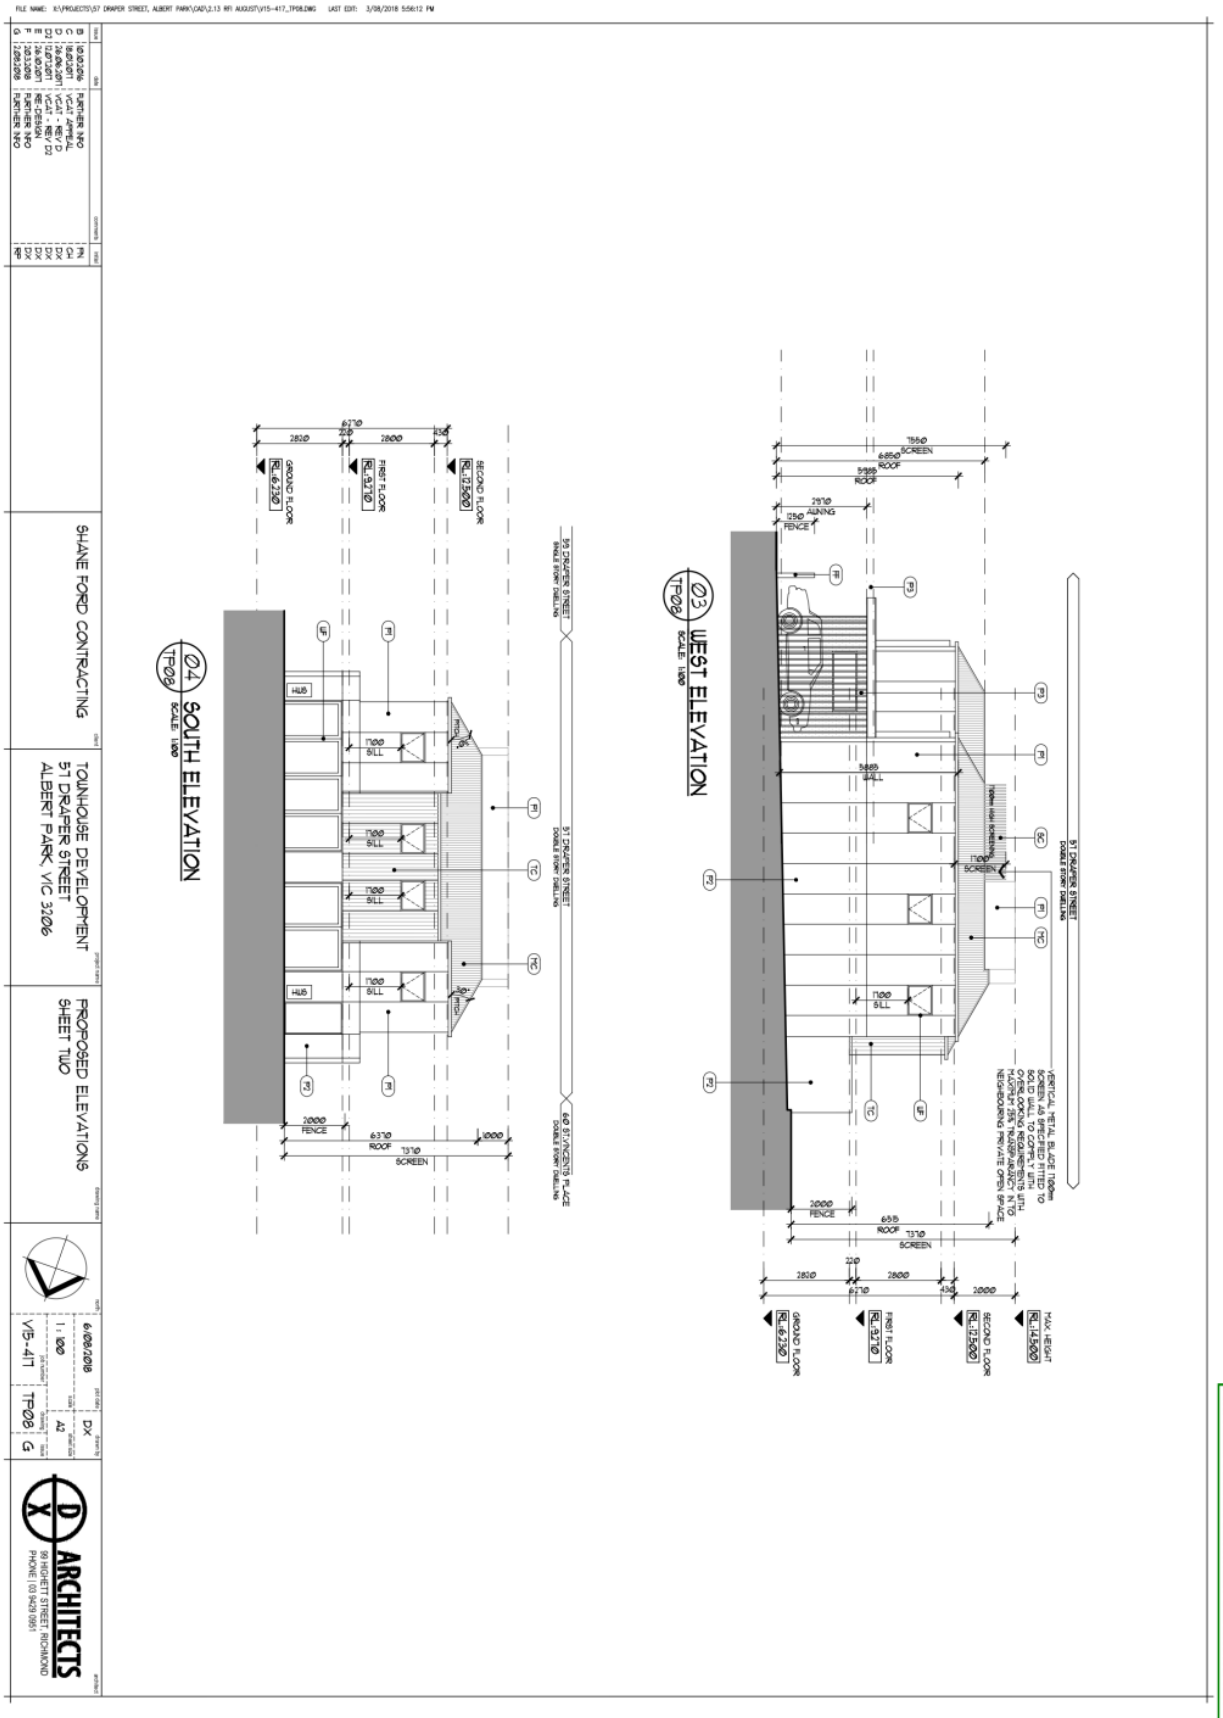

PORT PHILLIP PLANNING DEPARTMENT Date Received: 10/08/2018