PORT PHILLIP PLANNING DEPARTMENT Date Received: 19/11/2021

# 8 LOUISE STREET, MELBOURNE 3004

City of Port Phillip
Advertised Plan 1 of 56

## DRAWING LIST - TOWN PLANNING

| Sheet Number | Sheet Name |
|---|---|
| 0000 EARLY WORKS | |
| TP.0000 | DRAWING LIST |
| TP.0100 | EXISTING SITE PLAN |
| TP.0300 | PROPOSED SITE PLAN |
| TP.0310 | LANDSCAPE SETBACKS |
| TP.0500 | PROPOSED GROUND FLOOR SETBACKS |
| TP.0501 | PROPOSED LEVEL 01 SETBACKS |
| 1000 GENERAL ARRANGEMENT | |
| TP.1091 | PROPOSED BASEMENT 03 PLAN |
| TP.1092 | PROPOSED BASEMENT 02 PLAN |
| TP.1093 | PROPOSED BASEMENT 01 PLAN |
| TP.1100 | PROPOSED GROUND FLOOR PLAN |
| TP.1101 | PROPOSED LEVEL 01 PLAN |
| TP.1102 | PROPOSED LEVEL 02 PLAN |
| TP.1103 | PROPOSED LEVEL 03 PLAN |
| TP.1104 | PROPOSED LEVEL 04-07 PLAN |
| TP.1108 | PROPOSED LEVEL 08-12 PLAN |
| TP.1113 | PROPOSED LEVEL 13 PLAN |
| TP.1114 | PROPOSED LEVEL 14 PLAN |
| TP.1115 | PROPOSED LEVEL 15 PLAN |
| TP.1116 | PROPOSED LEVEL 16 PLAN |
| TP.1150 | PROPOSED ROOF PLAN |
| 2000 ELEVATIONS | |
| TP.2000 | STREETSCAPE ELEVATION 01 |
| TP.2001 | STREETSCAPE ELEVATION 02 |
| TP.2002 | STREETSCAPE ELEVATION 03 |
| TP.2100 | NORTH ELEVATION |
| TP.2101 | EAST ELEVATION |
| TP.2102 | SOUTH ELEVATION |
| TP.2103 | WEST ELEVATION |
| 3000 SECTIONS | |
| TP.3000 | SECTION 01 |
| TP.3001 | SECTION 02 |
| TP.3002 | SECTION 03 |
| TP.3003 | SECTION 04 |
| TP.3100 | OVERLOOKING PLAN LEVEL 01 |
| TP.3101 | OVERLOOKING PLAN LEVEL 02 |
| TP.3102 | OVERLOOKING PLAN LEVEL 03 |
| TP.3110 | OVERLOOKING SECTIONS 01 |
| TP.3111 | OVERLOOKING SECTIONS 02 |
| 5000 INTERIORS / TYPOLOGIES | |
| TP.5000 | ONE BED TYPOLOGIES 01 |
| TP.5001 | ONE BED TYPOLOGIES 02 |
| TP.5100 | TWO BED TYPOLOGIES 01 |
| TP.5101 | TWO BED TYPOLOGIES 02 |
| TP.5102 | TWO BED TYPOLOGIES 03 |
| TP.5103 | TWO BED TYPOLOGIES 04 |
| TP.5104 | TWO BED TYPOLOGIES 05 |
| TP.5105 | TWO BED TYPOLOGIES 06 |
| TP.5200 | THREE BED TYPOLOGIES 01 |
| TP.5201 | THREE BED TYPOLOGIES 02 |
| TP.5202 | THREE BED TYPOLOGIES 03 |
| TP.5300 | FOUR BED TYPOLOGIES 01 |
| TP.5301 | FOUR BED TYPOLOGIES 02 |

## DRAWING LIST - TOWN PLANNING

| Sheet Number | Sheet Name |
|---|---|
| 8000 SHADOW STUDY | |
| TP.8000 | PROPOSED SHADOWS 9AM SEP 22 |
| TP.8001 | PROPOSED SHADOWS 10AM SEP 22 |
| TP.8002 | PROPOSED SHADOWS 11AM SEP 22 |
| TP.8003 | PROPOSED SHADOWS 12PM SEP 22 |
| TP.8004 | PROPOSED SHADOWS 1PM SEP 22 |
| TP.8005 | PROPOSED SHADOWS 2PM SEP 22 |
| TP.8006 | PROPOSED SHADOWS 3PM SEP 22 |

CERA STRIBLEY

Cera Stribley
Architecture
Interior Design

Cera Stribley Pty. Ltd.
ABN 29 350 585 700

+ 61 3 9533 2582
info@cs-a.com.au
www.cs-a.com.au
Studio 5, 249 Chapel St
Prahran VIC 3181 AUS

NOTES

Do not scale. Contractor must verify all dimensions on site before commencing any work or preparing shop drawings which must be approved by the architect before manufacture. Any extra entailed work shown on this drawing must be claimed and approved before proceeding.

COPYRIGHT

Reproduction of the whole or part of the document constitutes an infringement of copyright. The information, ideas and concepts contained in this document is / are confidential. The recipients(s) of this document is / are prohibited from disclosing such information, ideas and concepts to any person without prior written consent of the copyright holder.

| REV | DATE | REVISION | BY | CHK |
|---|---|---|---|---|
| A | 04.08.2021 | TOWN PLANNING | DC | DC |
| B | 15.10.2021 | RFI | LT | YX |
| C | 16.11.2021 | RFI | DC | DC |

| REV | DATE | REVISION | BY | CHK |
|---|---|---|---|---|

PROJECT
8 LOUISE STREET
8 LOUISE STREET, MELBOURNE 3004
MULTI-RESIDENTIAL

DRAWING STATUS
TOWN PLANNING

| | |
|---|---|
| JOB N° | 21089 |
| REVISION N° | C |
| DATE | 16.11.2021 |
| SCALE | @ A1 |
| DRAWN BY | DC |
| CHECKED BY | DC |

DRAWING TITLE
DRAWING LIST

TP.0000

PORT PHILLIP PLANNING DEPARTMENT Date Received: 19/11/2021

City of Port Phillip
Advertised Plan 2 of 56

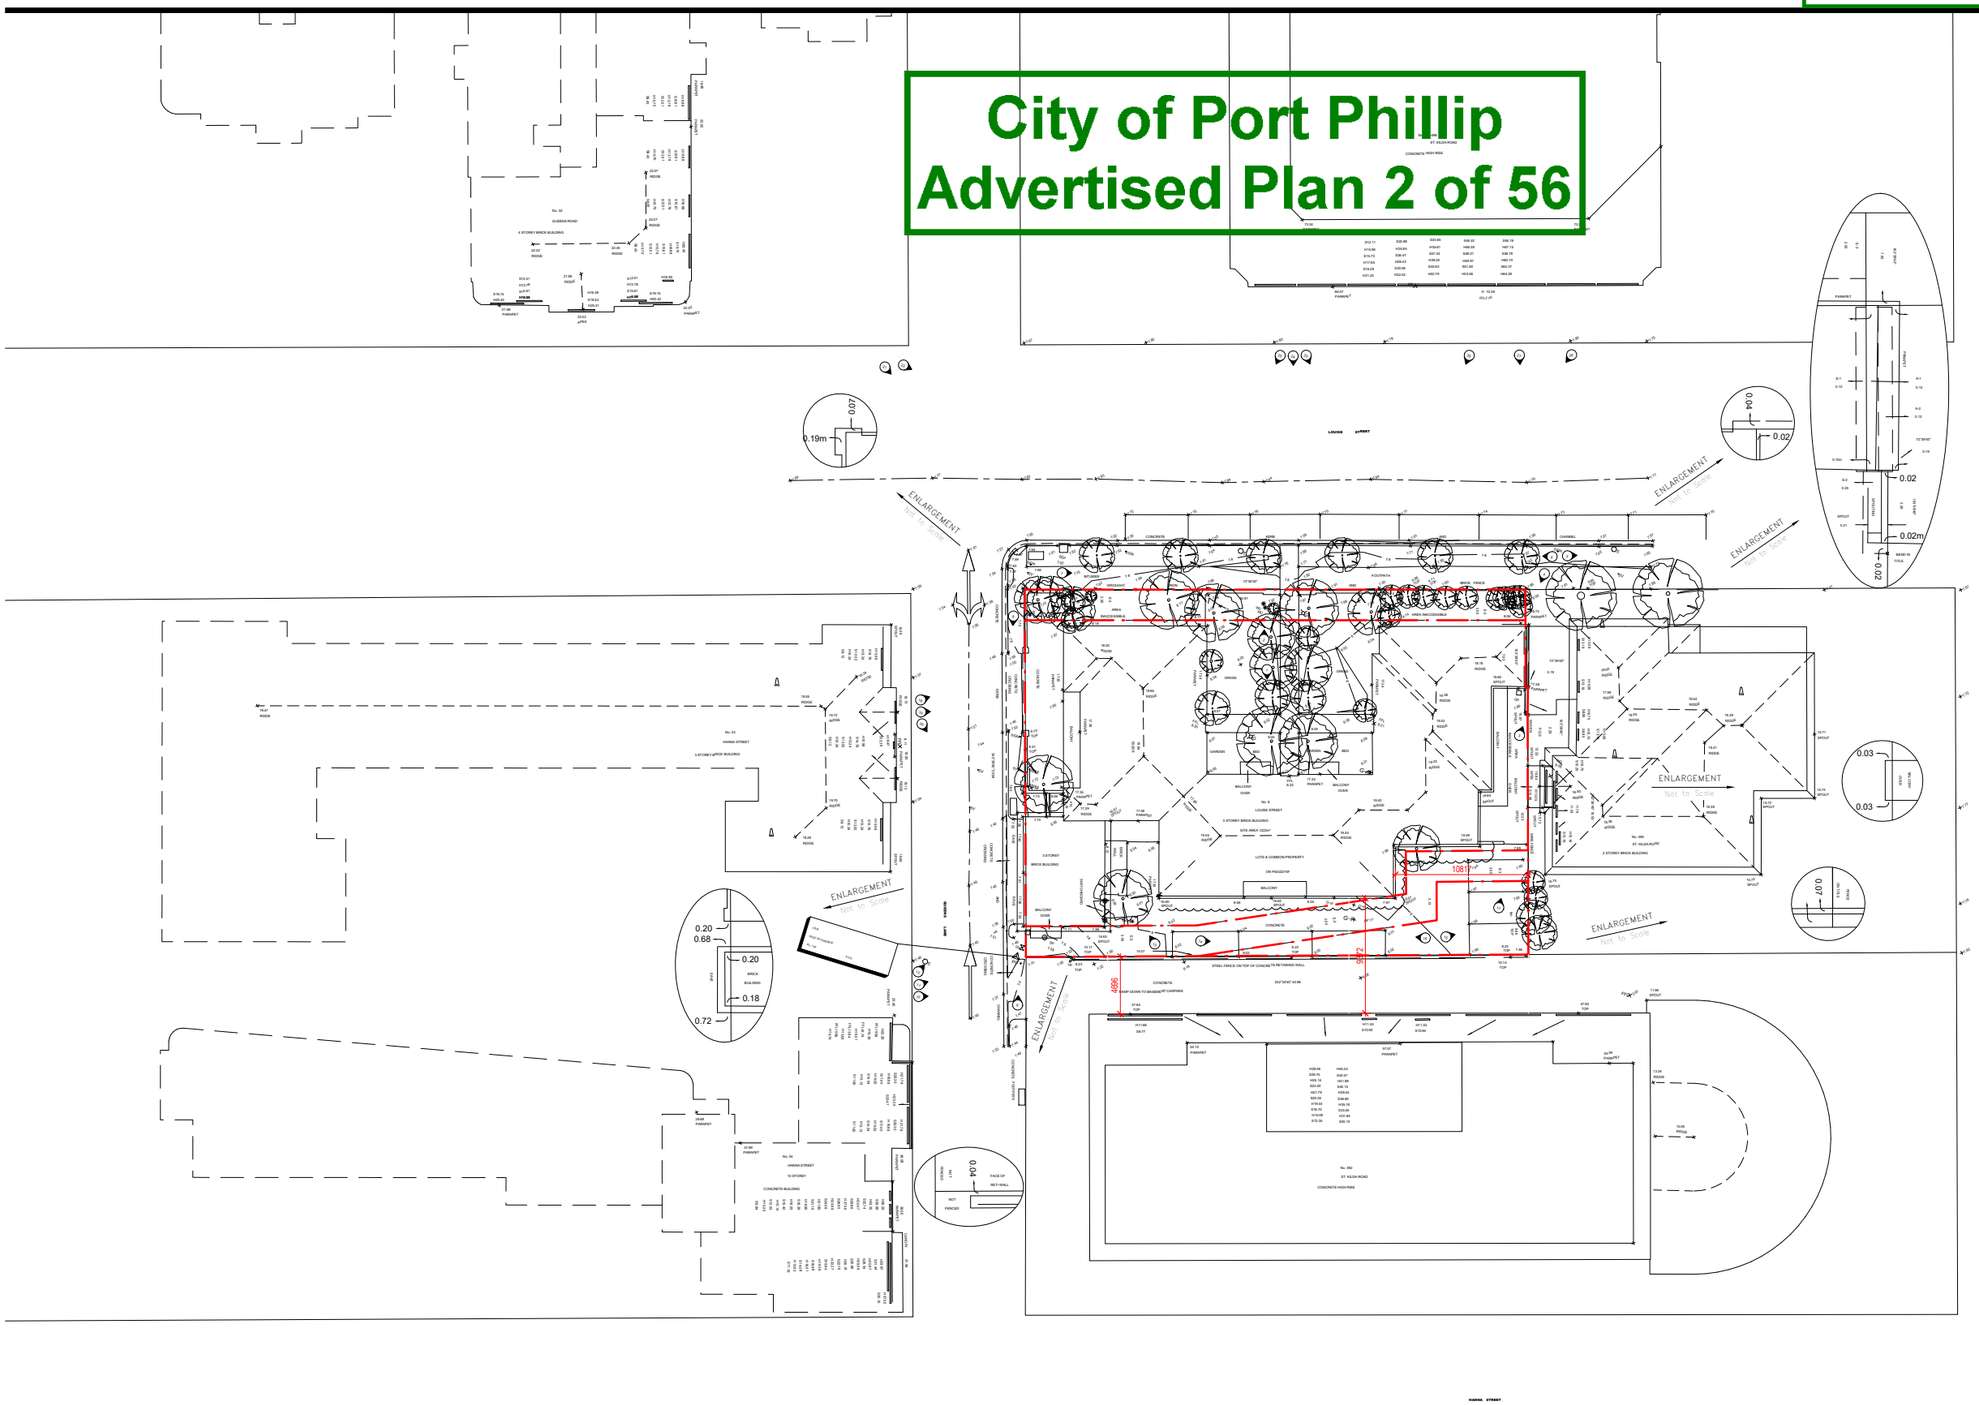


CERA STRIBLEY

Cera Stribley
Architecture
Interior Design

Cera Stribley Pty. Ltd.
ABN 29 350 585 700

+ 61 3 9533 2582
info@cs-a.com.au
www.cs-a.com.au
Studio 5, 249 Chapel St
Prahran VIC 3181 AUS

NOTES

Do not scale. Contractor must verify all dimensions on site before commencing any work or preparing shop drawings which must be approved by the architect before manufacture. Any extra entailed work shown on this drawing must be claimed and approved before proceeding.

COPYRIGHT

Reproduction of the whole or part of the document constitutes an infringement of copyright. The information, ideas and concepts contained in this document is / are confidential. The recipients(s) of this document is / are prohibited from disclosing such information, ideas and concepts to any person without prior written consent of the copyright holder.

| REV | DATE | REVISION | BY | CHK |
|---|---|---|---|---|
| A | 15.10.2021 | RFI | LT | YX |
| B | 16.11.2021 | RFI | DC | DC |

| REV | DATE | REVISION | BY | CHK |
|---|---|---|---|---|

PROJECT

# 8 LOUISE STREET

8 LOUISE STREET, MELBOURNE 3004

MULTI-RESIDENTIAL

DRAWING STATUS

**PRELIMINARY**

| | |
|---|---|
| JOB N° | 21089 |
| REVISION N° | B |
| DATE | 16.11.2021 |
| SCALE | 1 : 250 @ A1 |
| DRAWN BY | DC |
| CHECKED BY | DC |

DRAWING TITLE

**EXISTING SITE PLAN**

TP.0100

PORT PHILLIP PLANNING DEPARTMENT Date Received: 19/11/2021

City of Port Phillip
Advertised Plan 3 of 56

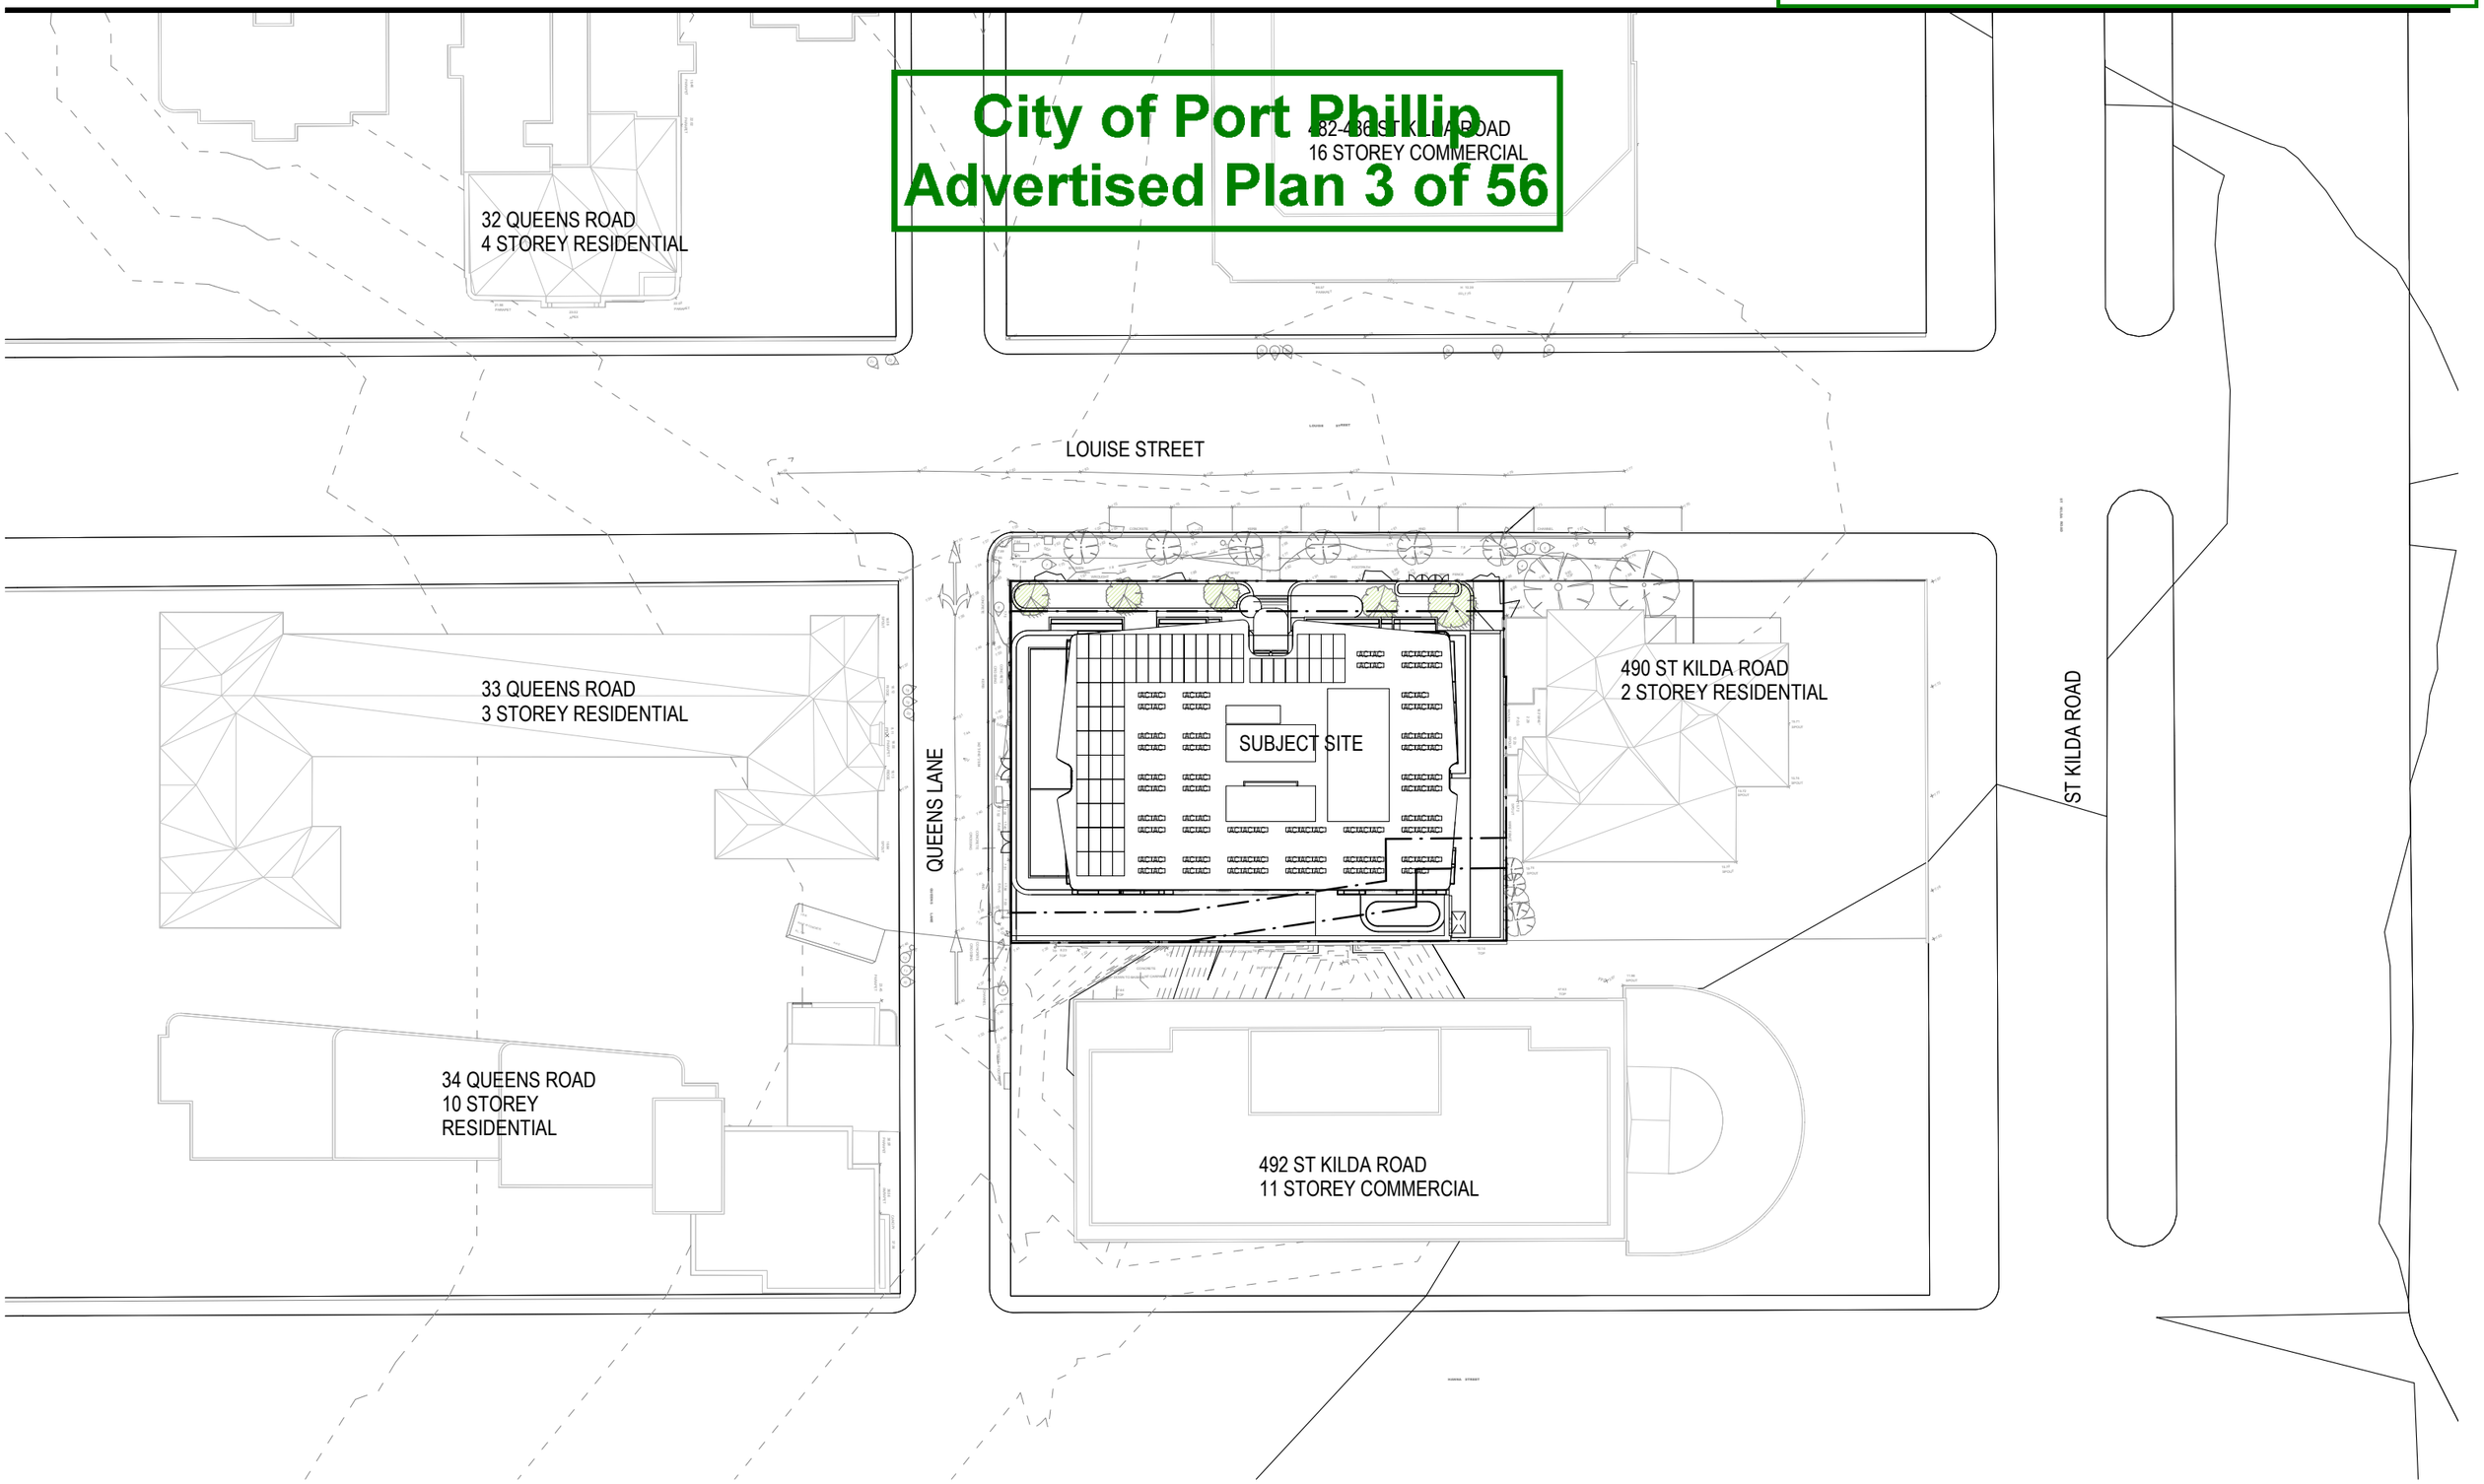


CERA STRIBLEY

Cera Stribley
Architecture
Interior Design

Cera Stribley Pty. Ltd.
ABN 29 350 585 700

+ 61 3 9533 2582
info@cs-a.com.au
www.cs-a.com.au
Studio 5, 249 Chapel St
Prahran VIC 3181 AUS

NOTES

Do not scale. Contractor must verify all dimensions on site before commencing any work or preparing shop drawings which must be approved by the architect before manufacture. Any extra entailed work shown on this drawing must be claimed and approved before proceeding.

COPYRIGHT

Reproduction of the whole or part of the document constitutes an infringement of copyright. The information, ideas and concepts contained in this document is / are confidential. The recipients(s) of this document is / are prohibited from disclosing such information, ideas and concepts to any person without prior written consent of the copyright holder.

| REV | DATE | REVISION | BY | CHK |
|---|---|---|---|---|
| A | 04.08.2021 | TOWN PLANNING | DC | DC |
| B | 15.10.2021 | RFI | LT | YX |
| C | 16.11.2021 | RFI | DC | DC |

| REV | DATE | REVISION | BY | CHK |
|---|---|---|---|---|

PROJECT

# 8 LOUISE STREET

8 LOUISE STREET, MELBOURNE 3004

MULTI-RESIDENTIAL

DRAWING STATUS

**TOWN PLANNING**

| | |
|---|---|
| JOB N° | 21089 |
| REVISION N° | C |
| DATE | 16.11.2021 |
| SCALE | 1 : 250 @ A1 |
| DRAWN BY | DC |
| CHECKED BY | DC |

DRAWING TITLE

**PROPOSED SITE PLAN**

TP.0300

PORT PHILLIP PLANNING DEPARTMENT Date Received: 19/11/2021

City of Port Phillip
Advertised Plan 4 of 56

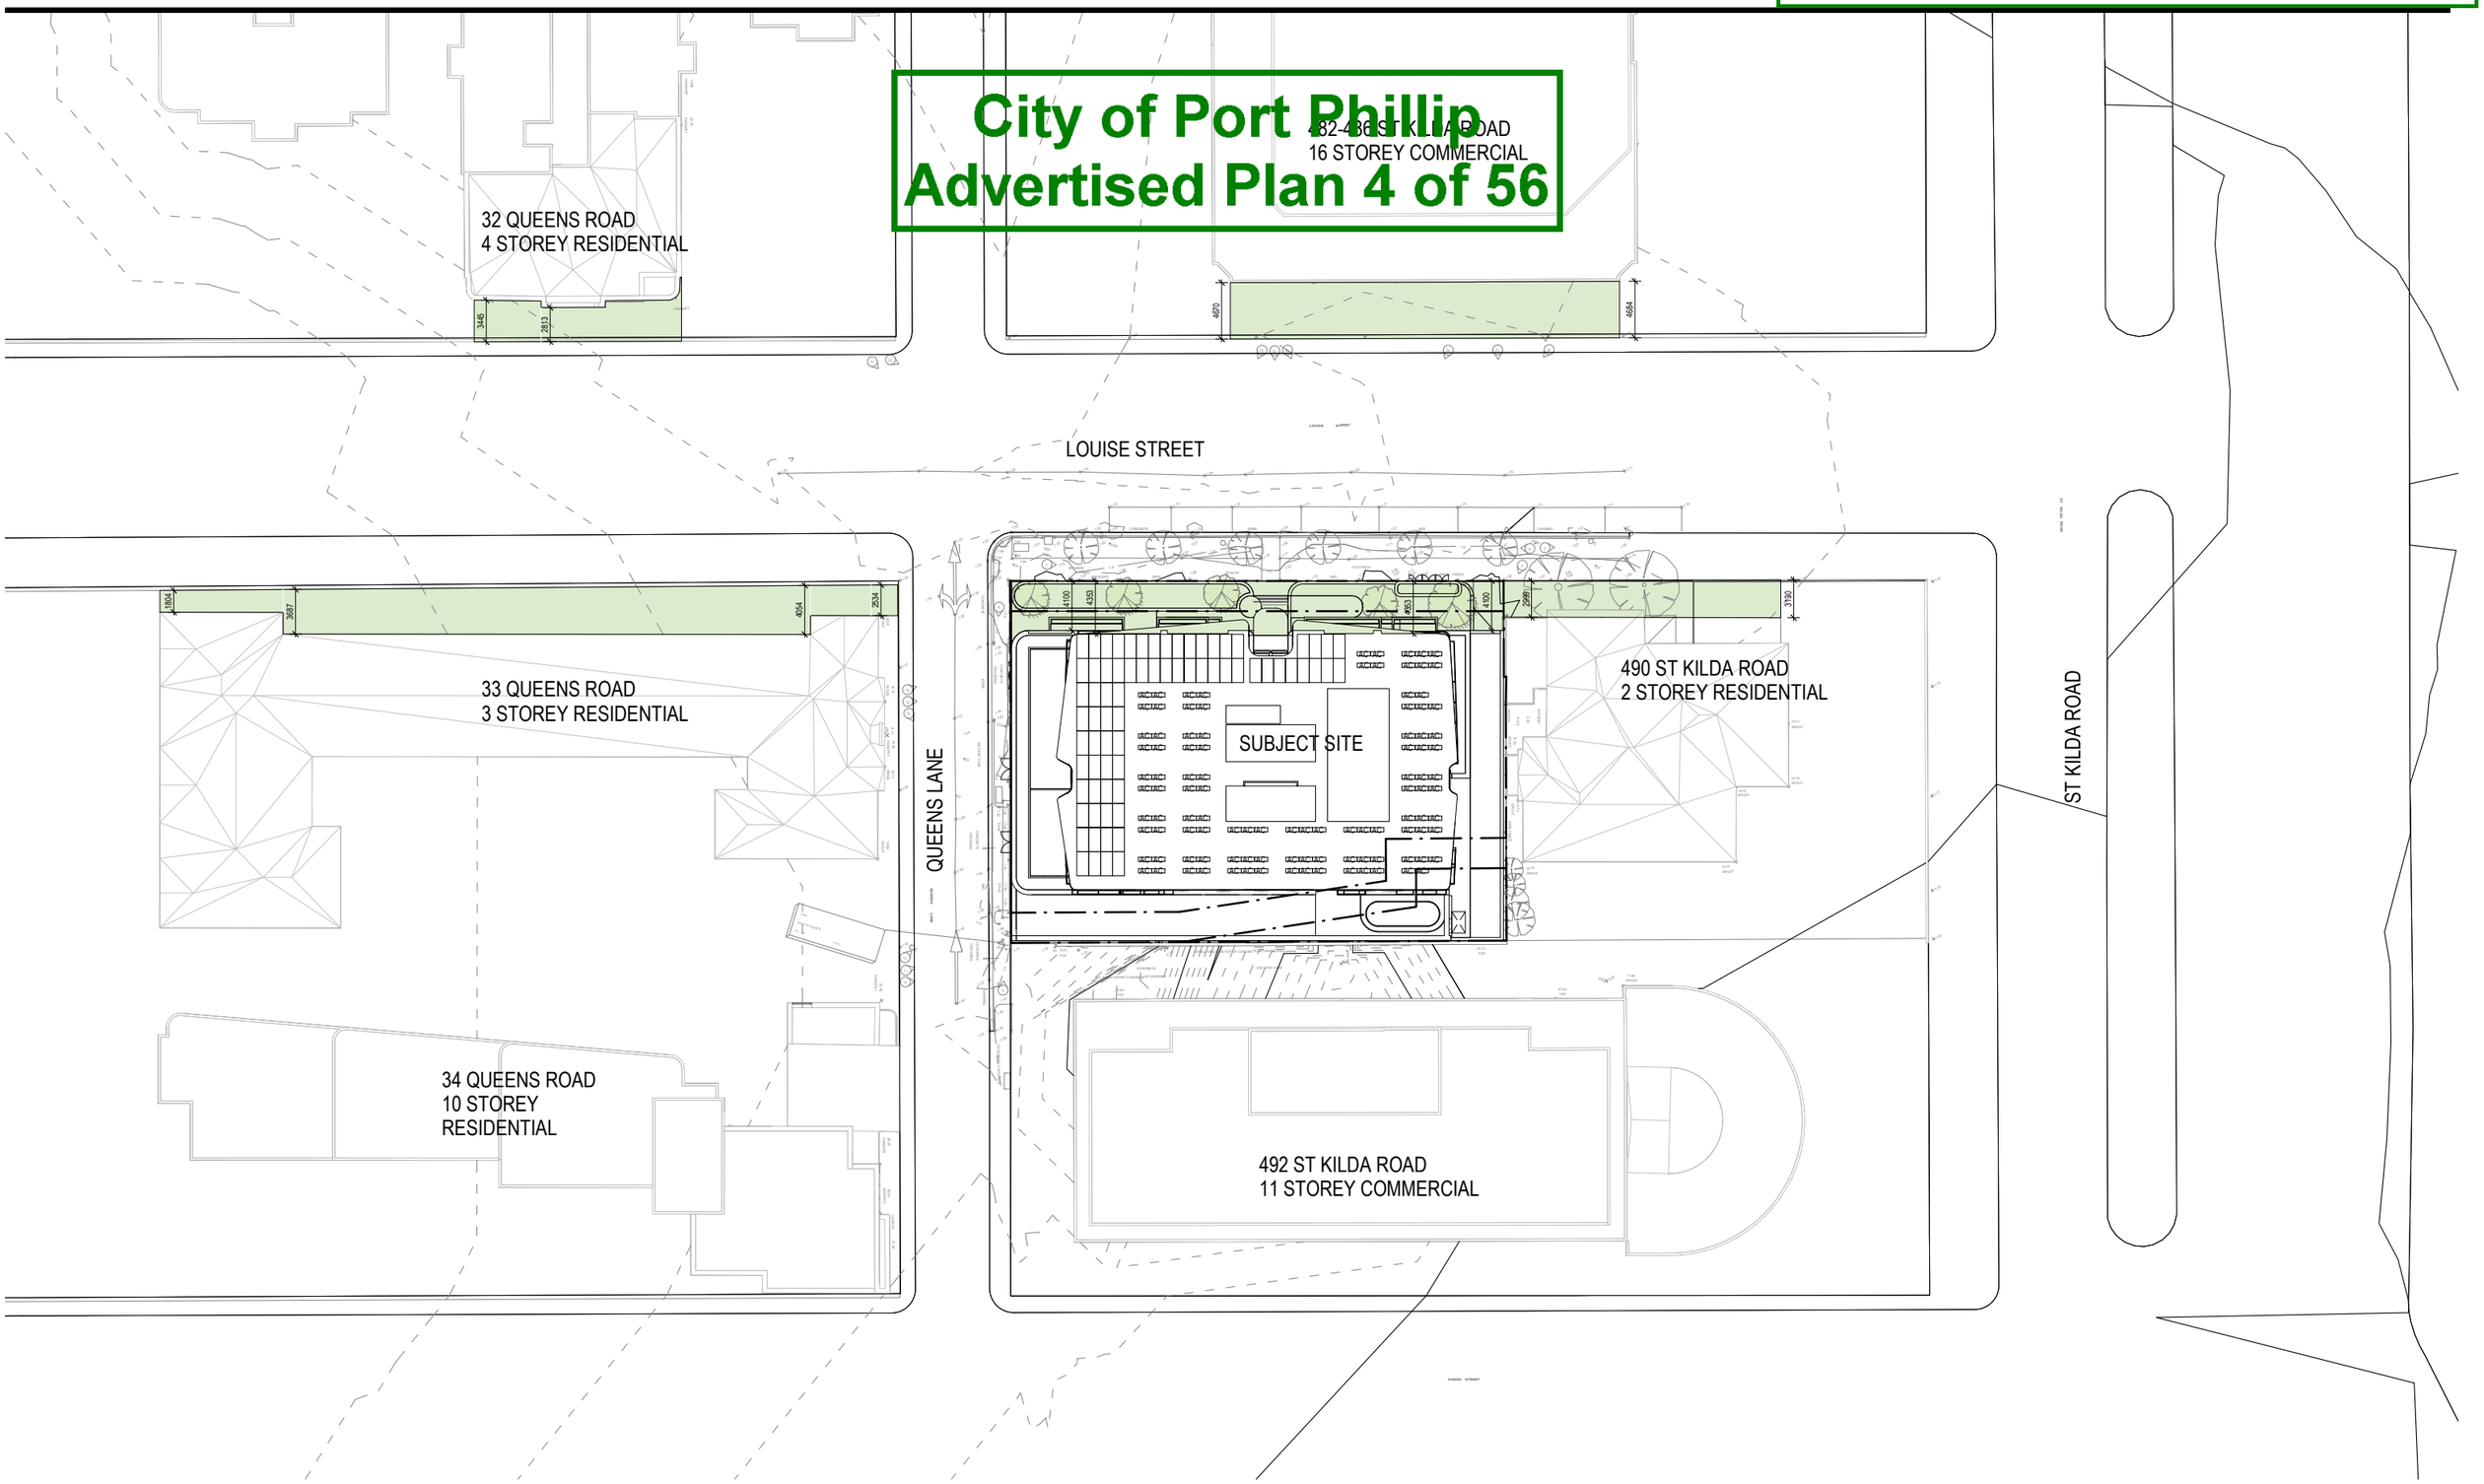


CERA STRIBLEY

Cera Stribley
Architecture
Interior Design

Cera Stribley Pty. Ltd.
ABN 29 350 585 700

+ 61 3 9533 2582
info@cs-a.com.au
www.cs-a.com.au
Studio 5, 249 Chapel St
Prahran VIC 3181 AUS

NOTES

Do not scale. Contractor must verify all dimensions on site before commencing any work or preparing shop drawings which must be approved by the architect before manufacture. Any extra entailed work shown on this drawing must be claimed and approved before proceeding.

COPYRIGHT

Reproduction of the whole or part of the document constitutes an infringement of copyright. The information, ideas and concepts contained in this document is / are confidential. The recipients(s) of this document is / are prohibited from disclosing such information, ideas and concepts to any person without prior written consent of the copyright holder.

| REV | DATE | REVISION | BY | CHK |
|---|---|---|---|---|
| A | 16.11.2021 | RFI | DC | DC |

| REV | DATE | REVISION | BY | CHK |
|---|---|---|---|---|

PROJECT

**8 LOUISE STREET**

8 LOUISE STREET, MELBOURNE 3004

MULTI-RESIDENTIAL

DRAWING STATUS

**TOWN PLANNING**

| | |
|---|---|
| JOB N° | 21089 |
| REVISION N° | A |
| DATE | 16.11.2021 |
| SCALE | 1 : 250 @ A1 |
| DRAWN BY | DC |
| CHECKED BY | DC |

DRAWING TITLE

**LANDSCAPE SETBACKS**

TP.0310

PORT PHILLIP PLANNING DEPARTMENT Date Received: 19/11/2021

City of Port Phillip
Advertised Plan 5 of 56

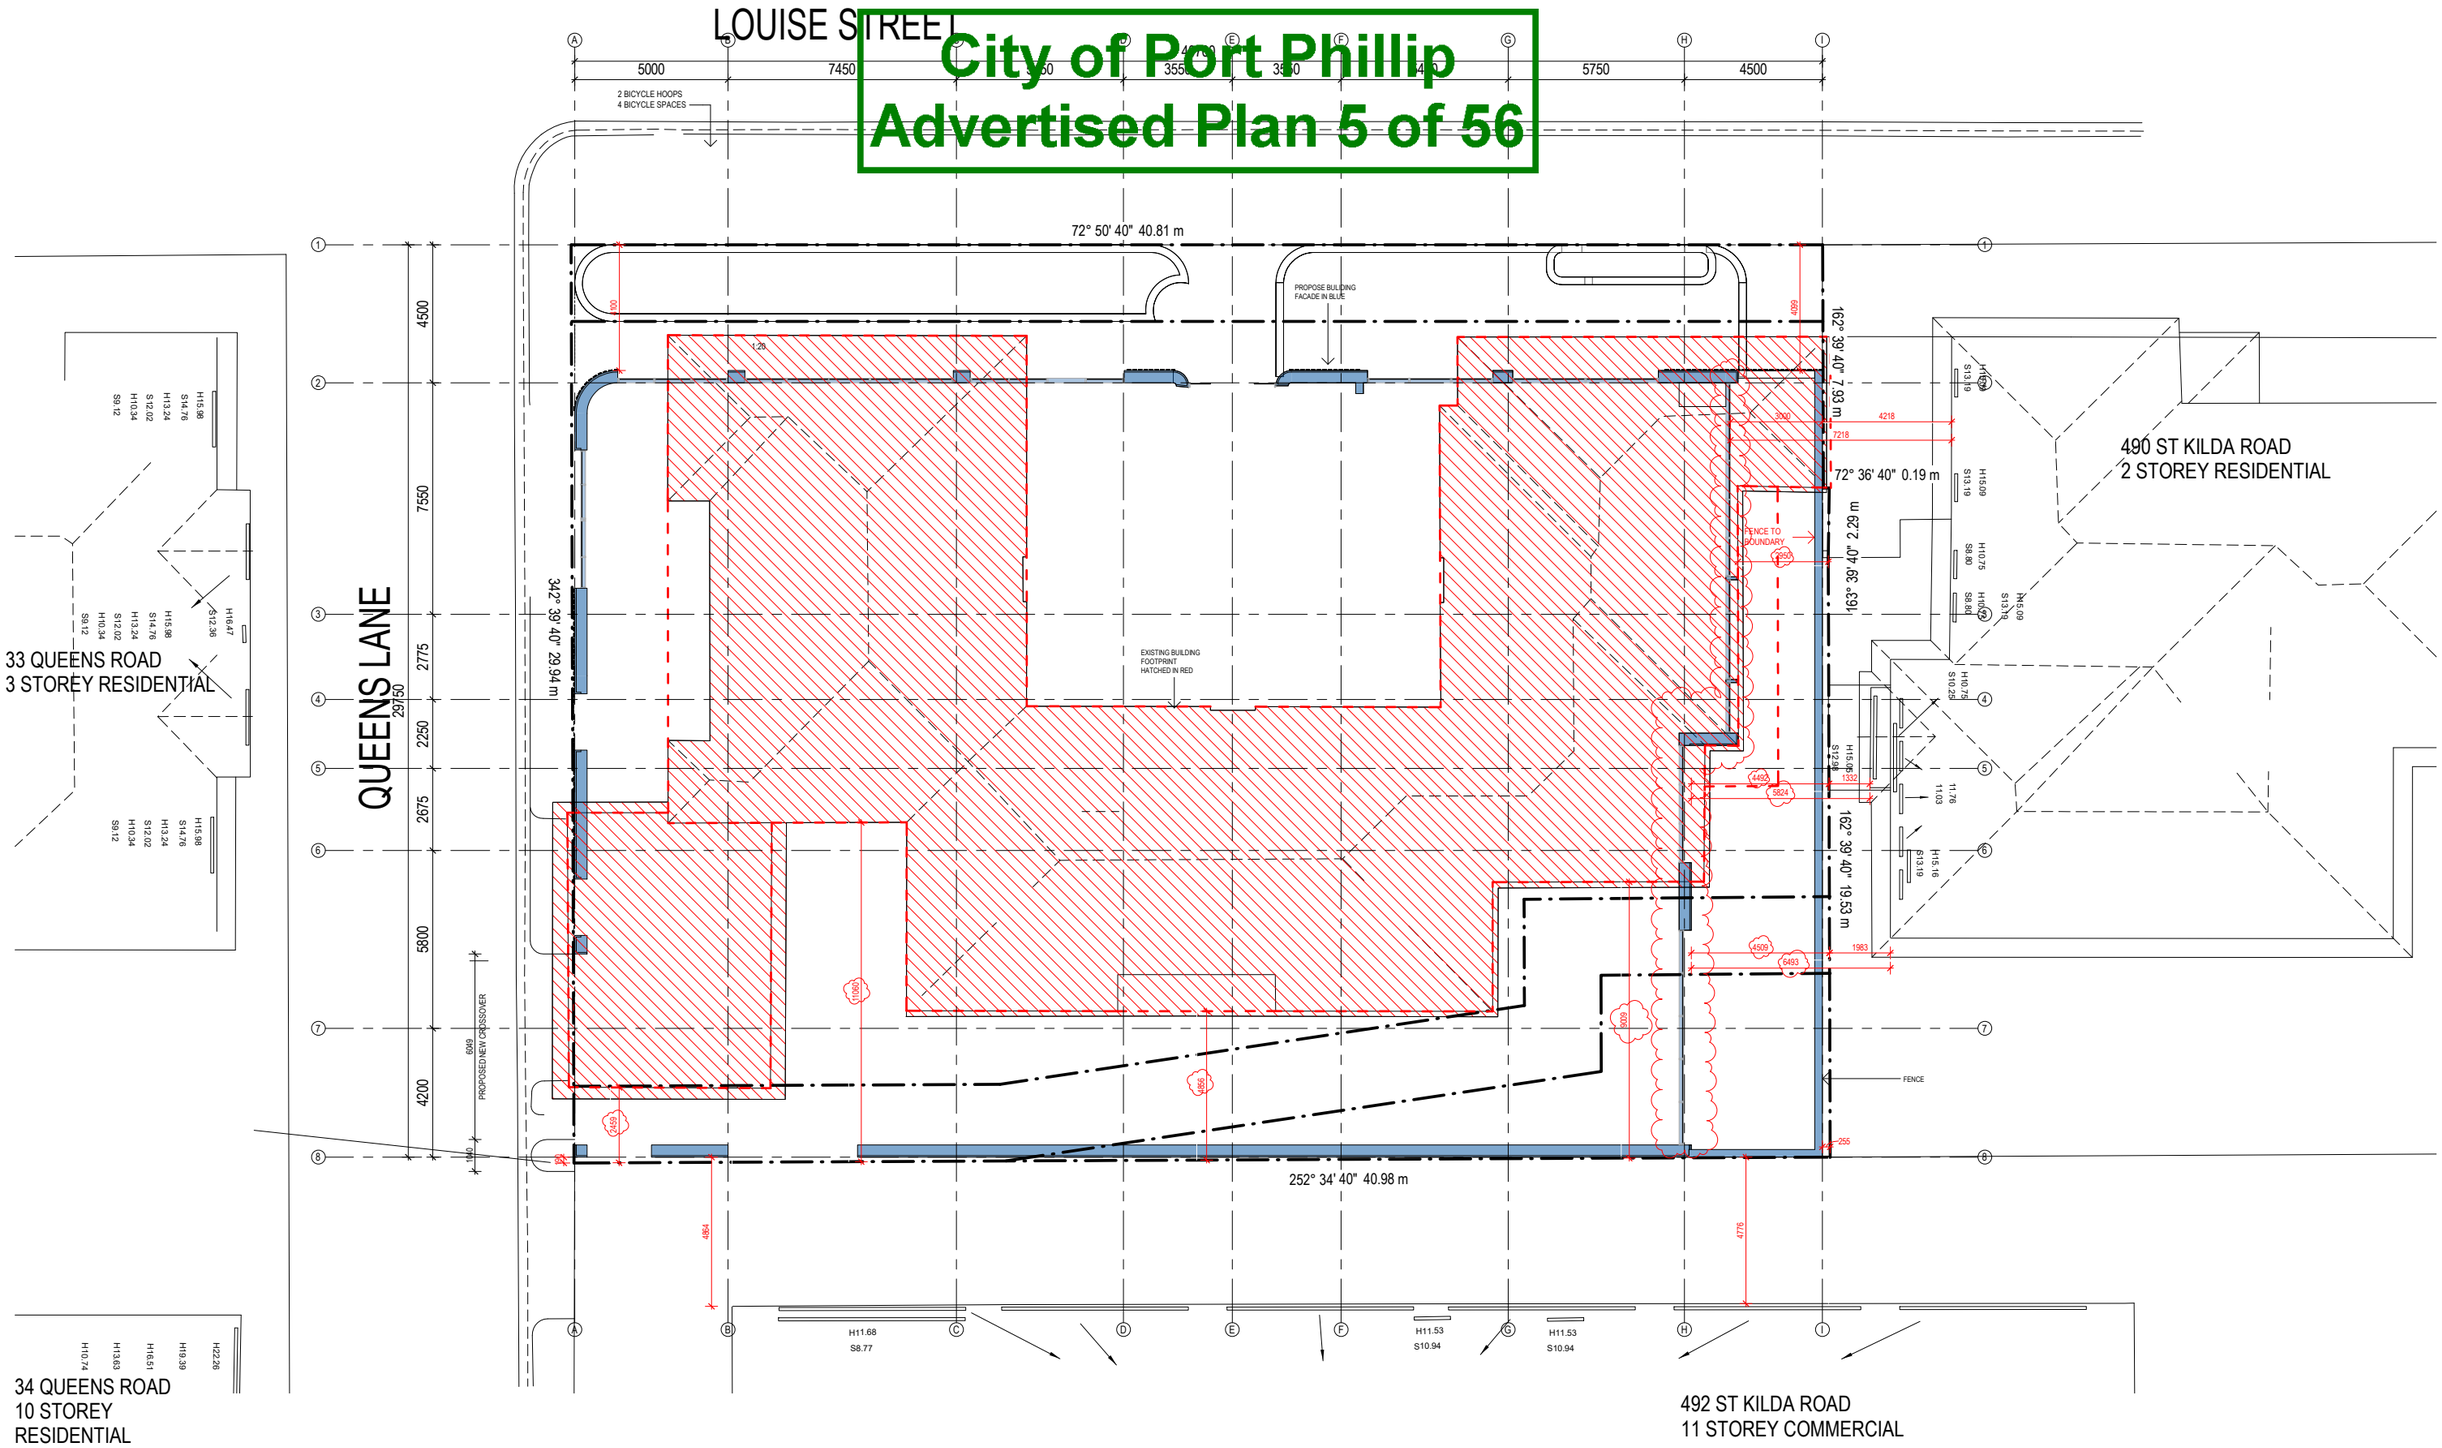


# CERA STRIBLEY

Cera Stribley
Architecture
Interior Design

Cera Stribley Pty. Ltd.
ABN 29 350 585 700

+ 61 3 9533 2582
info@cs-a.com.au
www.cs-a.com.au
Studio 5, 249 Chapel St
Prahran VIC 3181 AUS

NOTES

Do not scale. Contractor must verify all dimensions on site before commencing any work or preparing shop drawings which must be approved by the architect before manufacture. Any extra entailed work shown on this drawing must be claimed and approved before proceeding.

COPYRIGHT

Reproduction of the whole or part of the document constitutes an infringement of copyright. The information, ideas and concepts contained in this document is / are confidential. The recipients(s) of this document is / are prohibited from disclosing such information, ideas and concepts to any person without prior written consent of the copyright holder.

| REV | DATE | REVISION | BY | CHK |
|---|---|---|---|---|
| A | 15.10.2021 | RFI | LT | YX |
| B | 16.11.2021 | RFI | DC | DC |

| REV | DATE | REVISION | BY | CHK |
|---|---|---|---|---|

PROJECT

## 8 LOUISE STREET

8 LOUISE STREET, MELBOURNE 3004

MULTI-RESIDENTIAL

DRAWING STATUS

**TOWN PLANNING**

| | |
|---|---|
| JOB N° | 21089 |
| REVISION N° | B |
| DATE | 16.11.2021 |
| SCALE | 1 : 100 @ A1 |
| DRAWN BY | DC |
| CHECKED BY | DC |

DRAWING TITLE

**PROPOSED GROUND FLOOR SETBACKS TP.0500**

PORT PHILLIP PLANNING DEPARTMENT Date Received: 19/11/2021

City of Port Phillip
Advertised Plan 6 of 56

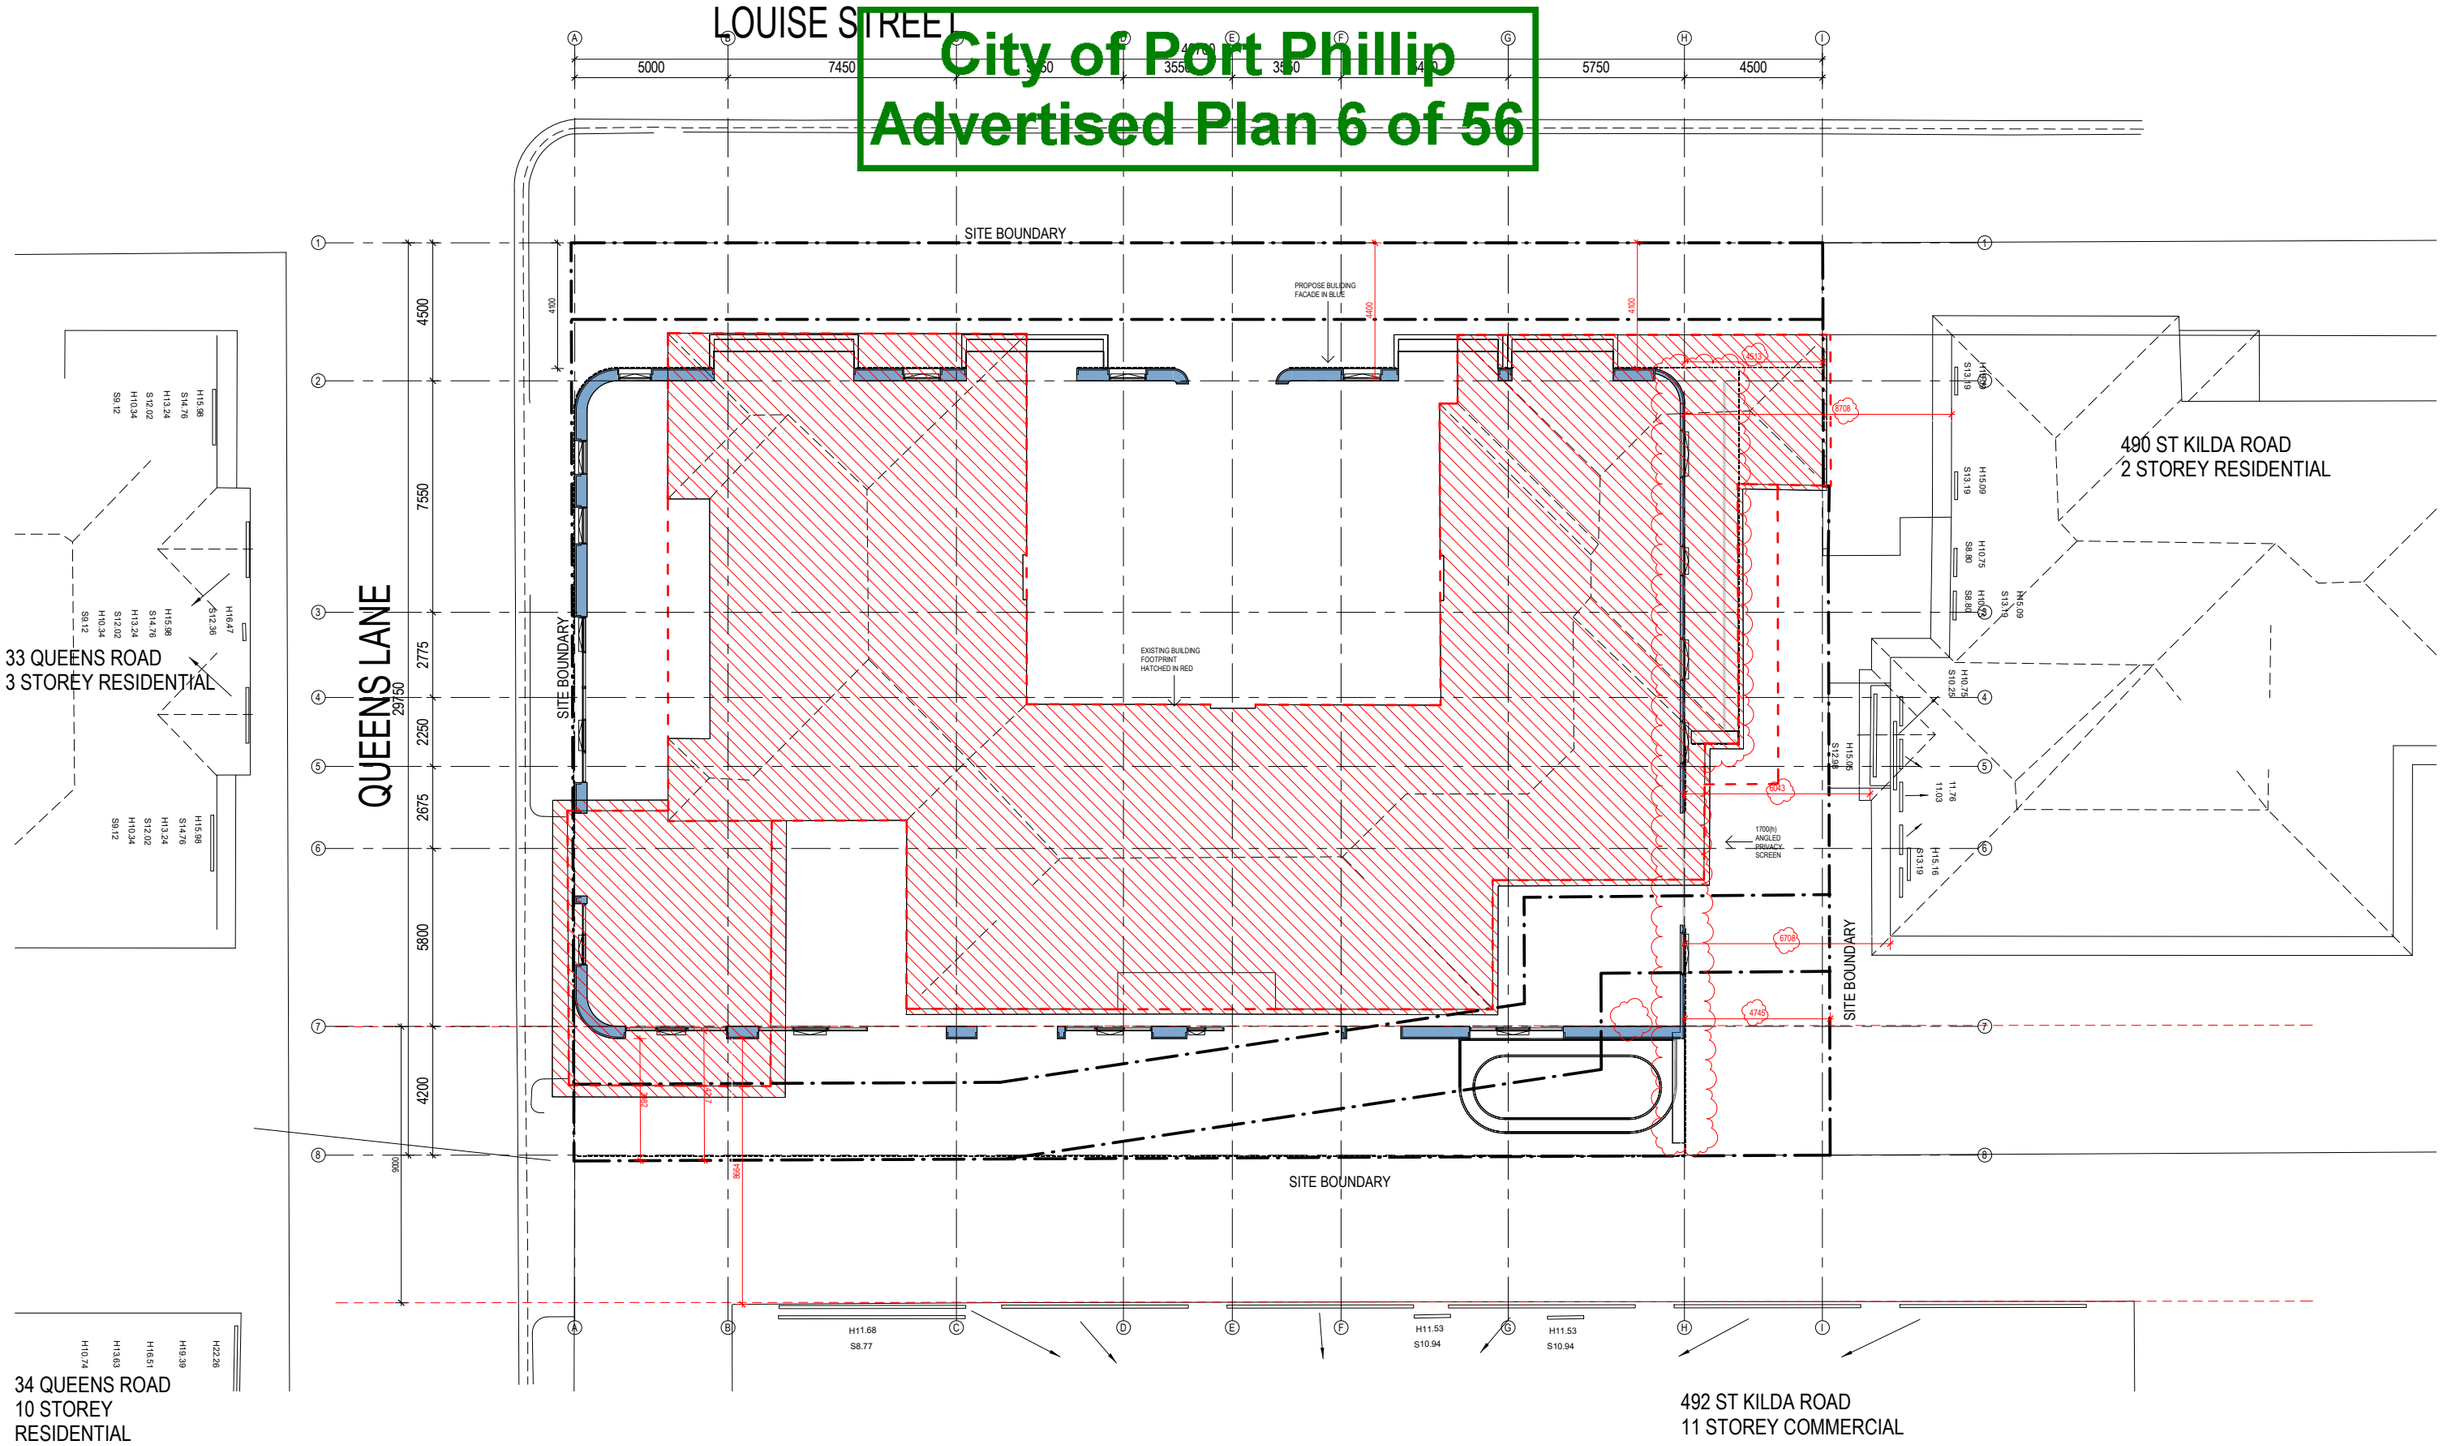


# CERA STRIBLEY

Cera Stribley
Architecture
Interior Design

Cera Stribley Pty. Ltd.
ABN 29 350 585 700

+ 61 3 9533 2582
info@cs-a.com.au
www.cs-a.com.au
Studio 5, 249 Chapel St
Prahran VIC 3181 AUS

NOTES

Do not scale. Contractor must verify all dimensions on site before commencing any work or preparing shop drawings which must be approved by the architect before manufacture. Any extra entailed work shown on this drawing must be claimed and approved before proceeding.

COPYRIGHT

Reproduction of the whole or part of the document constitutes an infringement of copyright. The information, ideas and concepts contained in this document is / are confidential. The recipients(s) of this document is / are prohibited from disclosing such information, ideas and concepts to any person without prior written consent of the copyright holder.

| REV | DATE | REVISION | BY | CHK |
|---|---|---|---|---|
| A | 15.10.2021 | RFI | LT | YX |
| B | 16.11.2021 | RFI | DC | DC |

| REV | DATE | REVISION | BY | CHK |
|---|---|---|---|---|

PROJECT

## 8 LOUISE STREET

8 LOUISE STREET, MELBOURNE 3004

MULTI-RESIDENTIAL

DRAWING STATUS

**TOWN PLANNING**

| | |
|---|---|
| JOB N° | 21089 |
| REVISION N° | B |
| DATE | 16.11.2021 |
| SCALE | 1 : 100 @ A1 |
| DRAWN BY | DC |
| CHECKED BY | DC |

DRAWING TITLE

**PROPOSED LEVEL 01 SETBACKS**

**TP.0501**

PORT PHILLIP PLANNING DEPARTMENT Date Received: 19/11/2021

City of Port Phillip
Advertised Plan 7 of 56

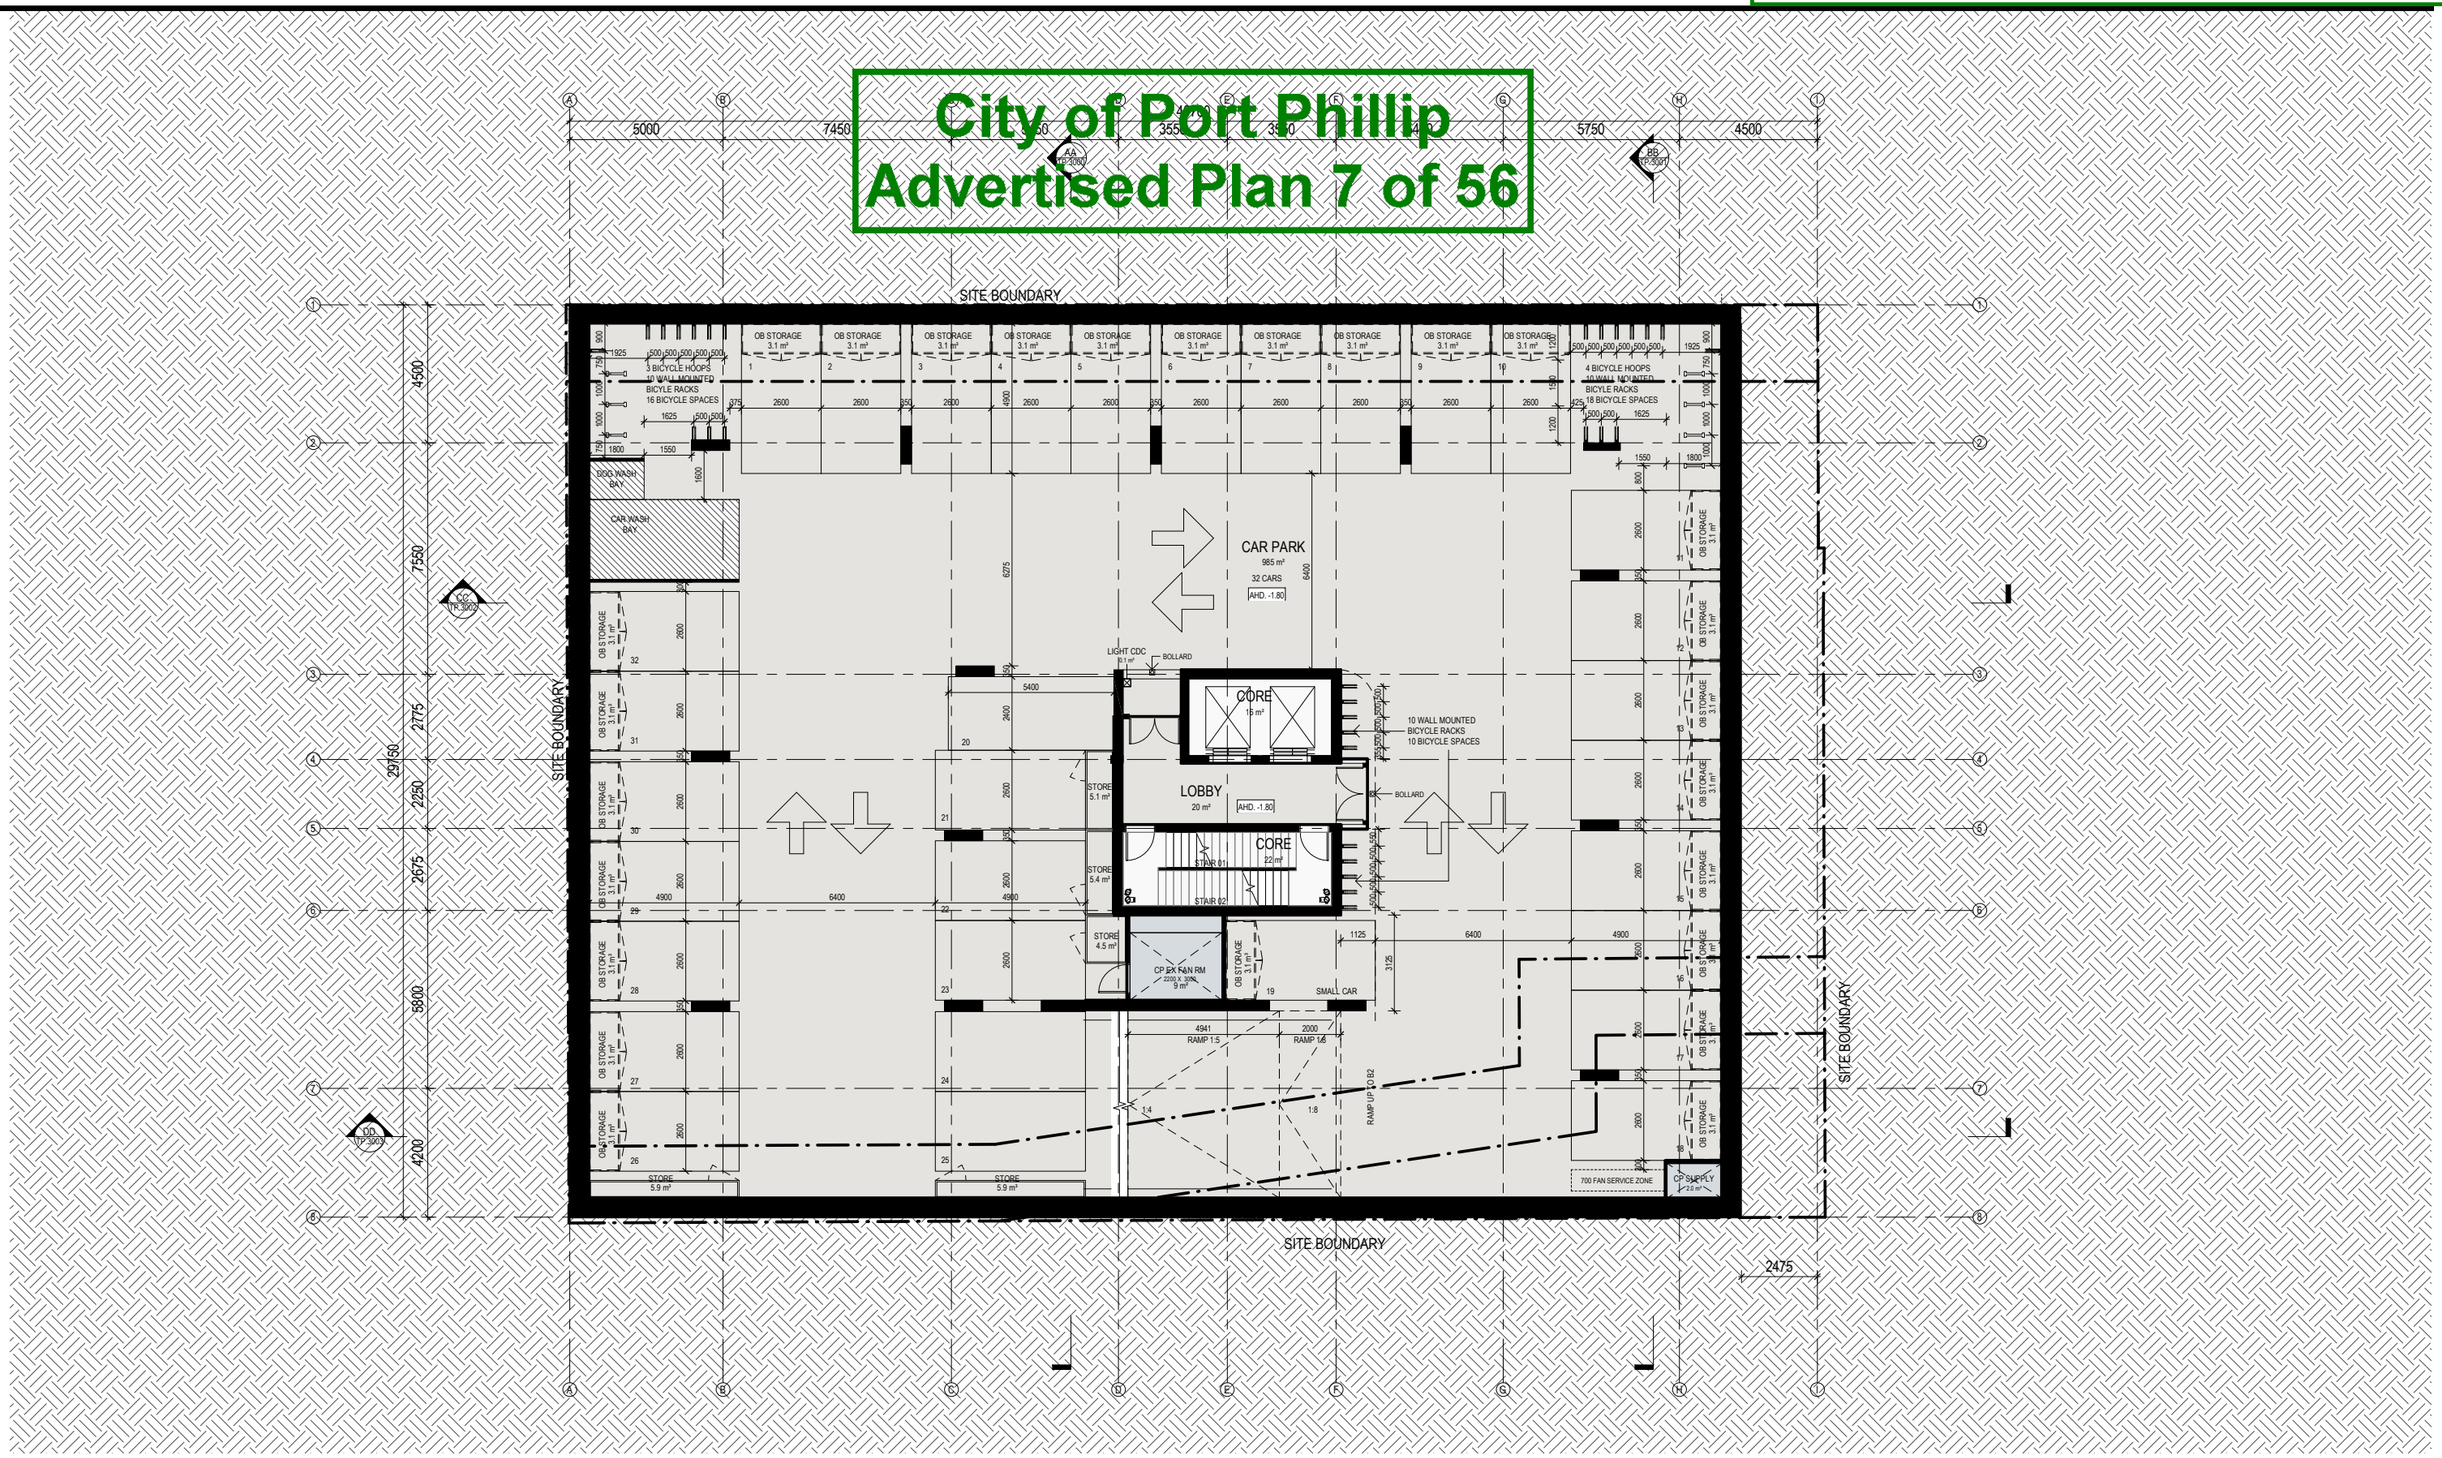


CERA STRIBLEY

Cera Stribley
Architecture
Interior Design

Cera Stribley Pty. Ltd.
ABN 29 350 585 700

+ 61 3 9533 2582
info@cs-a.com.au
www.cs-a.com.au
Studio 5, 249 Chapel St
Prahran VIC 3181 AUS

NOTES

Do not scale. Contractor must verify all dimensions on site before commencing any work or preparing shop drawings which must be approved by the architect before manufacture. Any extra entailed work shown on this drawing must be claimed and approved before proceeding.

COPYRIGHT

Reproduction of the whole or part of the document constitutes an infringement of copyright. The information, ideas and concepts contained in this document is / are confidential. The recipients(s) of this document is / are prohibited from disclosing such information, ideas and concepts to any person without prior written consent of the copyright holder.

| REV | DATE | REVISION | BY | CHK |
|---|---|---|---|---|
| A | 04.08.2021 | TOWN PLANNING | DC | DC |
| B | 15.10.2021 | RFI | LT | YX |
| C | 16.11.2021 | RFI | DC | DC |

| REV | DATE | REVISION | BY | CHK |
|---|---|---|---|---|

PROJECT

# 8 LOUISE STREET

8 LOUISE STREET, MELBOURNE 3004

MULTI-RESIDENTIAL

DRAWING STATUS

**TOWN PLANNING**

| | |
|---|---|
| JOB N° | 21089 |
| REVISION N° | C |
| DATE | 16.11.2021 |
| SCALE | 1 : 100 @ A1 |
| DRAWN BY | DC |
| CHECKED BY | DC |

DRAWING TITLE

**PROPOSED BASEMENT 03 PLAN**

TP.1091

PORT PHILLIP PLANNING DEPARTMENT Date Received: 19/11/2021

City of Port Phillip
Advertised Plan 8 of 56

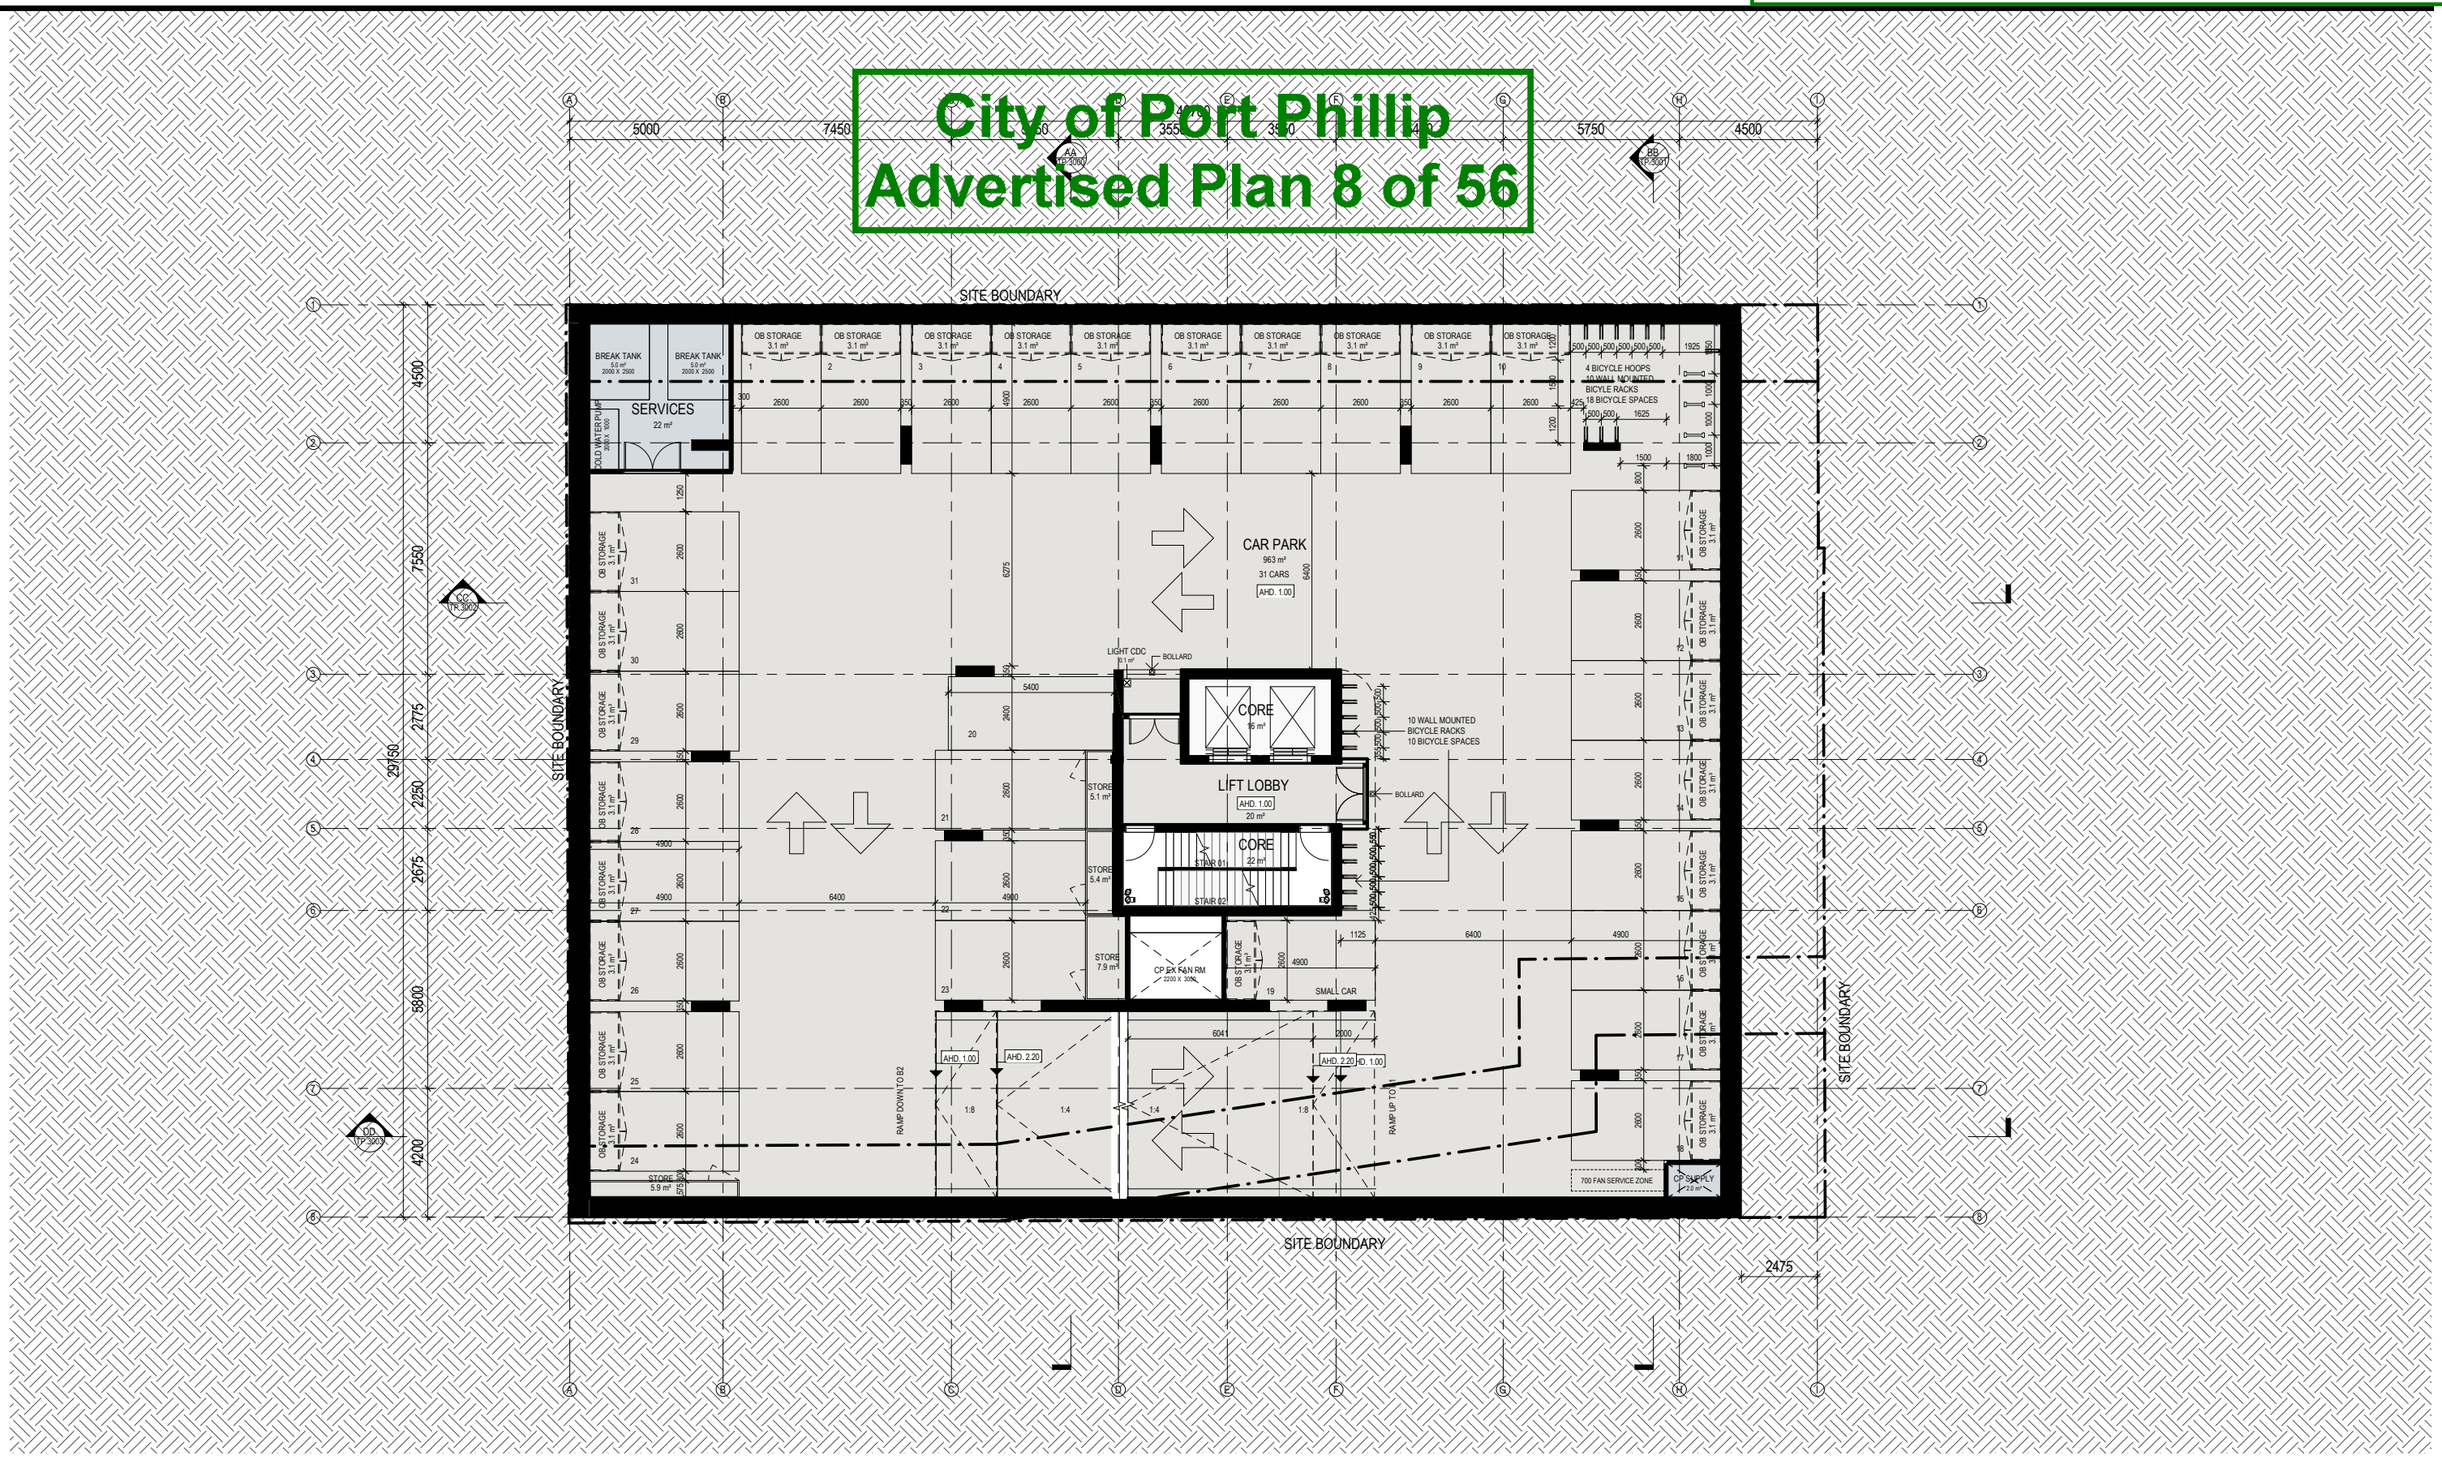


# CERA STRIBLEY

Cera Stribley
Architecture
Interior Design

Cera Stribley Pty. Ltd.
ABN 29 350 585 700

+ 61 3 9533 2582
info@cs-a.com.au
www.cs-a.com.au
Studio 5, 249 Chapel St
Prahran VIC 3181 AUS

NOTES

Do not scale. Contractor must verify all dimensions on site before commencing any work or preparing shop drawings which must be approved by the architect before manufacture. Any extra entailed work shown on this drawing must be claimed and approved before proceeding.

COPYRIGHT

Reproduction of the whole or part of the document constitutes an infringement of copyright. The information, ideas and concepts contained in this document is / are confidential. The recipients(s) of this document is / are prohibited from disclosing such information, ideas and concepts to any person without prior written consent of the copyright holder.

| REV | DATE | REVISION | BY | CHK |
|---|---|---|---|---|
| A | 04.08.2021 | TOWN PLANNING | DC | DC |
| B | 15.10.2021 | RFI | LT | YX |
| C | 16.11.2021 | RFI | DC | DC |

| REV | DATE | REVISION | BY | CHK |
|---|---|---|---|---|

PROJECT

## 8 LOUISE STREET

8 LOUISE STREET, MELBOURNE 3004

MULTI-RESIDENTIAL

DRAWING STATUS

**TOWN PLANNING**

| | |
|---|---|
| JOB N° | 21089 |
| REVISION N° | C |
| DATE | 16.11.2021 |
| SCALE | 1 : 100 @ A1 |
| DRAWN BY | DC |
| CHECKED BY | DC |

DRAWING TITLE

**PROPOSED BASEMENT 02 PLAN**

TP.1092

PORT PHILLIP PLANNING DEPARTMENT Date Received: 19/11/2021

City of Port Phillip
Advertised Plan 9 of 56

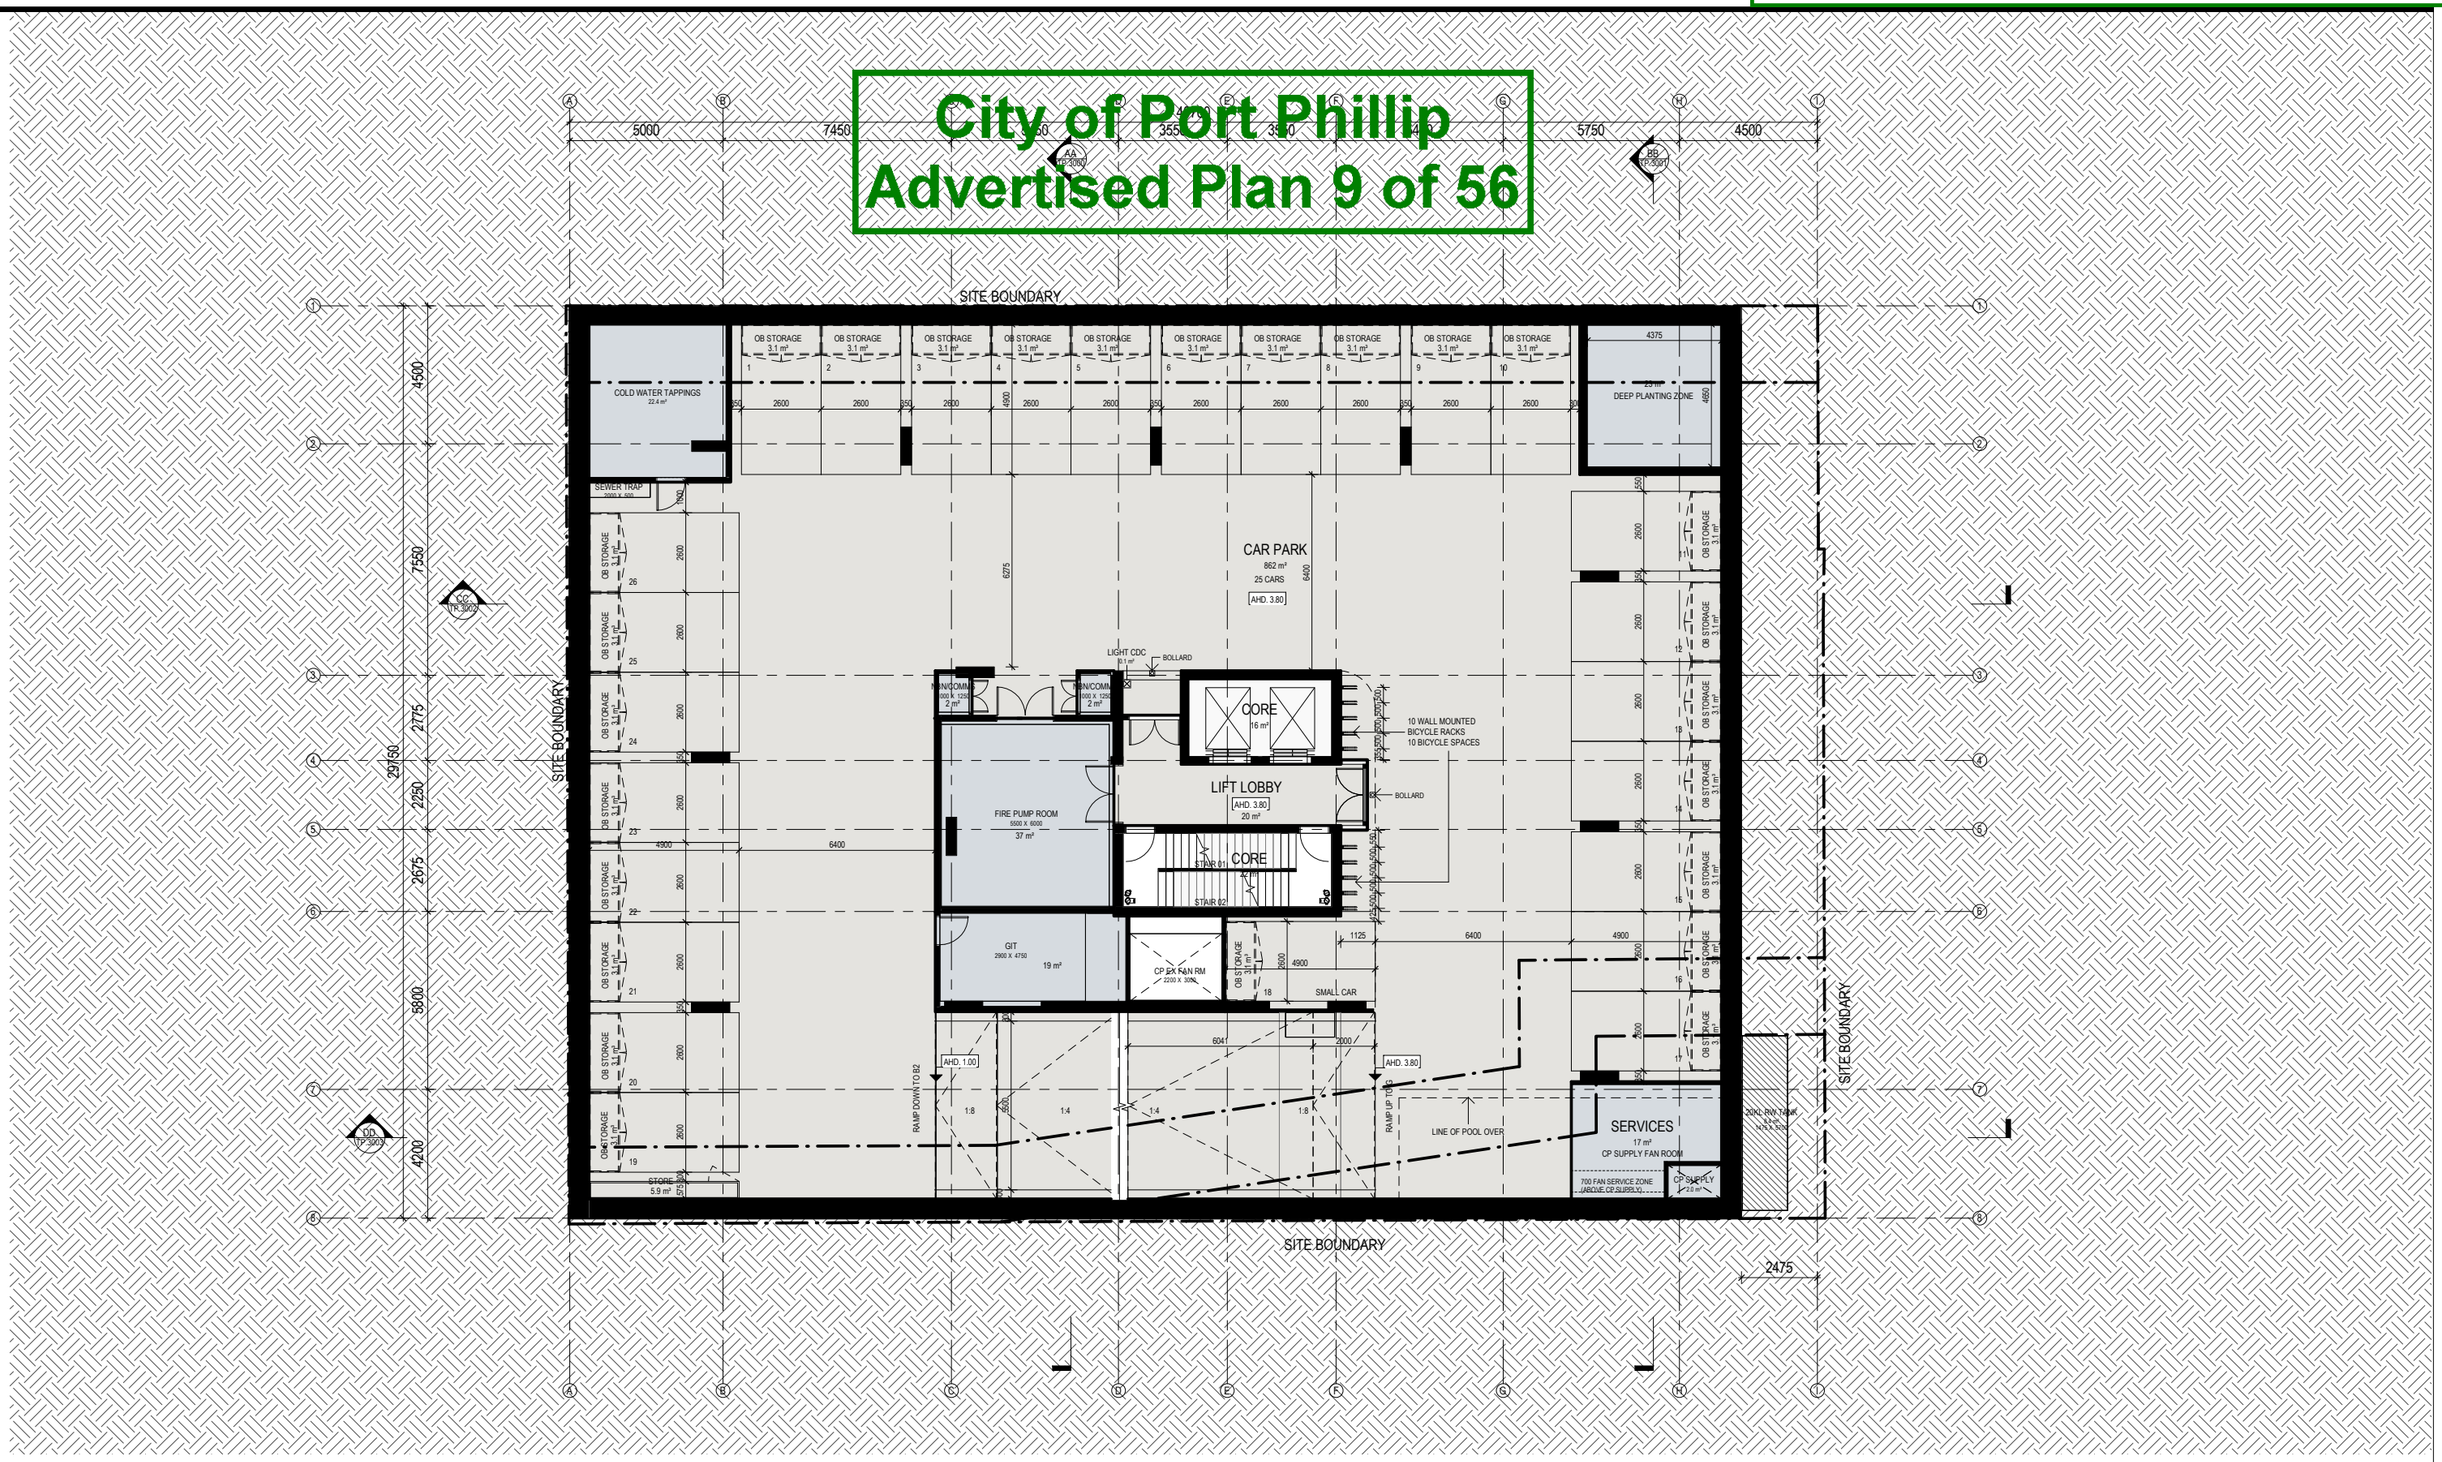


# CERA STRIBLEY

Cera Stribley
Architecture
Interior Design

Cera Stribley Pty. Ltd.
ABN 29 350 585 700

+ 61 3 9533 2582
info@cs-a.com.au
www.cs-a.com.au
Studio 5, 249 Chapel St
Prahran VIC 3181 AUS

NOTES

Do not scale. Contractor must verify all dimensions on site before commencing any work or preparing shop drawings which must be approved by the architect before manufacture. Any extra entailed work shown on this drawing must be claimed and approved before proceeding.

COPYRIGHT

Reproduction of the whole or part of the document constitutes an infringement of copyright. The information, ideas and concepts contained in this document is / are confidential. The recipients(s) of this document is / are prohibited from disclosing such information, ideas and concepts to any person without prior written consent of the copyright holder.

| REV | DATE | REVISION | BY | CHK |
|---|---|---|---|---|
| A | 04.08.2021 | TOWN PLANNING | DC | DC |
| B | 15.10.2021 | RFI | LT | YX |
| C | 16.11.2021 | RFI | DC | DC |

| REV | DATE | REVISION | BY | CHK |
|---|---|---|---|---|

PROJECT

## 8 LOUISE STREET

8 LOUISE STREET, MELBOURNE 3004

MULTI-RESIDENTIAL

DRAWING STATUS

**TOWN PLANNING**

| | |
|---|---|
| JOB N° | 21089 |
| REVISION N° | C |
| DATE | 16.11.2021 |
| SCALE | 1 : 100 @ A1 |
| DRAWN BY | DC |
| CHECKED BY | DC |

DRAWING TITLE

**PROPOSED BASEMENT 01 PLAN**

TP.1093

PORT PHILLIP PLANNING DEPARTMENT Date Received: 19/11/2021

City of Port Phillip
Advertised Plan 10 of 56

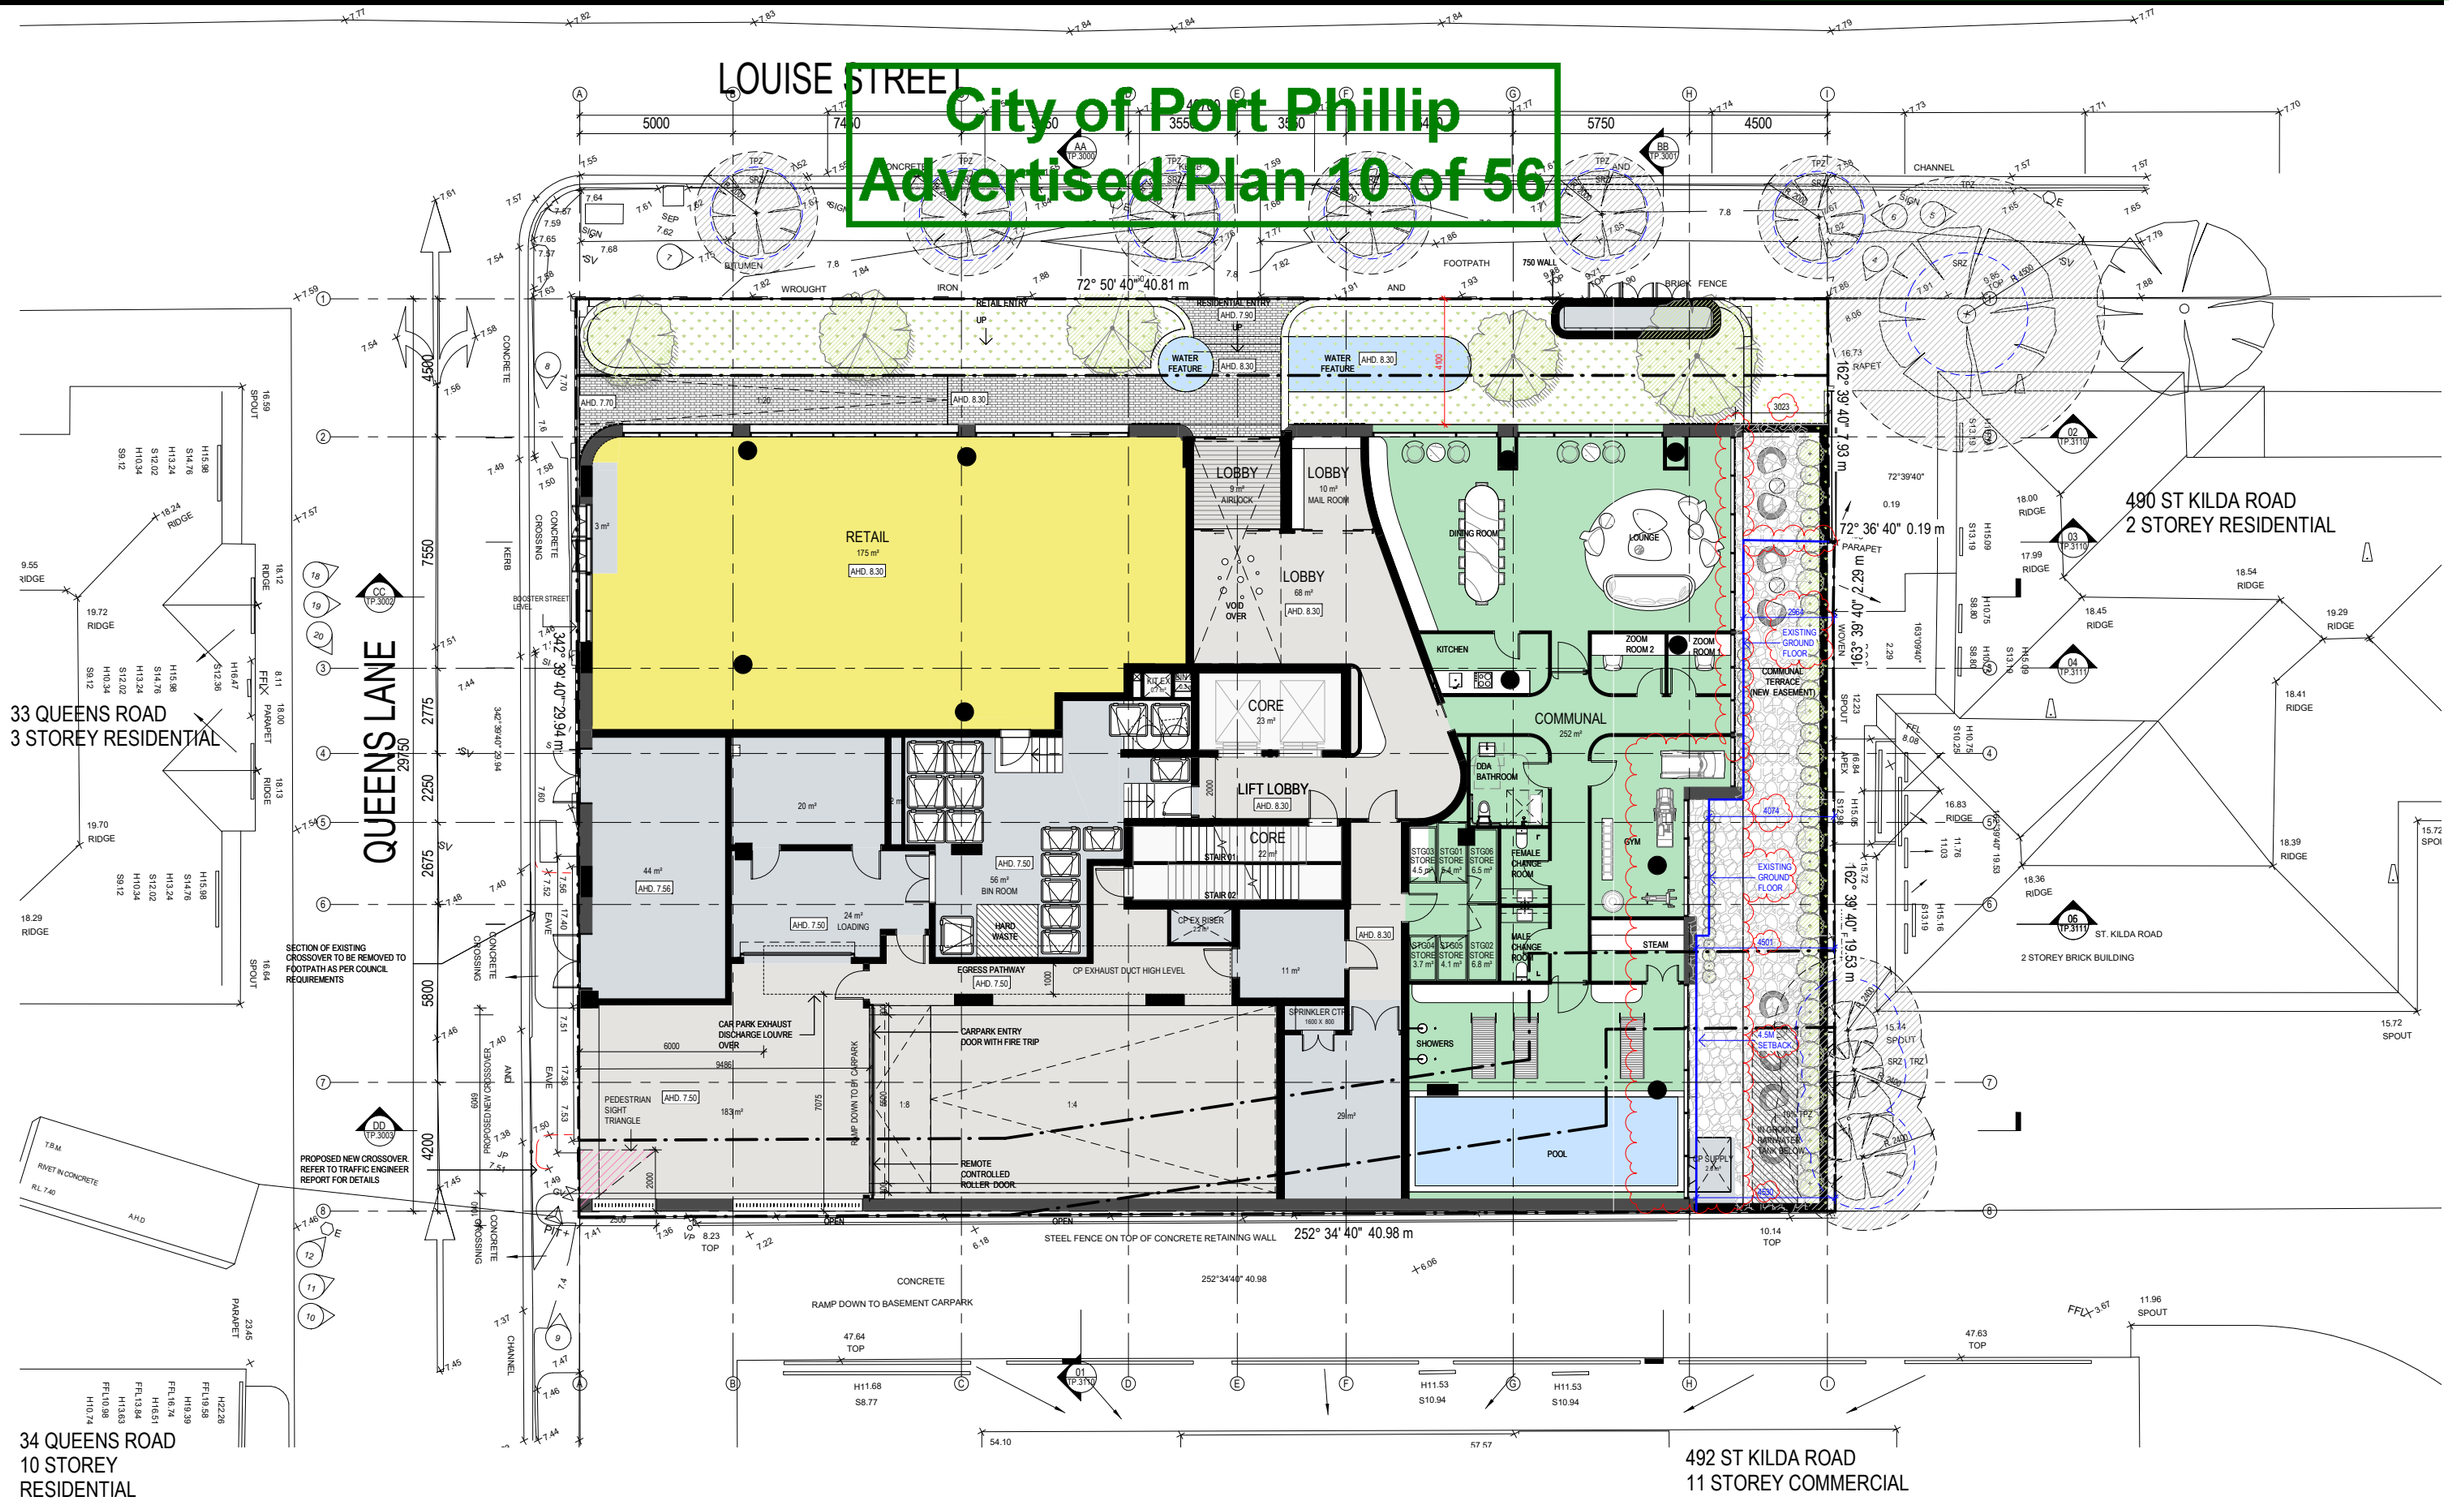


# CERA STRIBLEY

Cera Stribley
Architecture
Interior Design

Cera Stribley Pty. Ltd.
ABN 29 350 585 700

+ 61 3 9533 2582
info@cs-a.com.au
www.cs-a.com.au
Studio 5, 249 Chapel St
Prahran VIC 3181 AUS

NOTES

Do not scale. Contractor must verify all dimensions on site before commencing any work or preparing shop drawings which must be approved by the architect before manufacture. Any extra entailed work shown on this drawing must be claimed and approved before proceeding.

COPYRIGHT

Reproduction of the whole or part of the document constitutes an infringement of copyright. The information, ideas and concepts contained in this document is / are confidential. The recipients(s) of this document is / are prohibited from disclosing such information, ideas and concepts to any person without prior written consent of the copyright holder.

| REV | DATE | REVISION | BY | CHK |
|---|---|---|---|---|
| A | 04.08.2021 | TOWN PLANNING | DC | DC |
| B | 15.10.2021 | RFI | LT | YX |
| C | 16.11.2021 | RFI | DC | DC |

| REV | DATE | REVISION | BY | CHK |
|---|---|---|---|---|

PROJECT

## 8 LOUISE STREET

8 LOUISE STREET, MELBOURNE 3004

MULTI-RESIDENTIAL

DRAWING STATUS

**TOWN PLANNING**

| | |
|---|---|
| JOB N° | 21089 |
| REVISION N° | C |
| DATE | 16.11.2021 |
| SCALE | 1 : 100 @ A1 |
| DRAWN BY | DC |
| CHECKED BY | DC |

DRAWING TITLE

**PROPOSED GROUND FLOOR PLAN** TP.1100

PORT PHILLIP PLANNING DEPARTMENT Date Received: 19/11/2021

City of Port Phillip
Advertised Plan 11 of 56

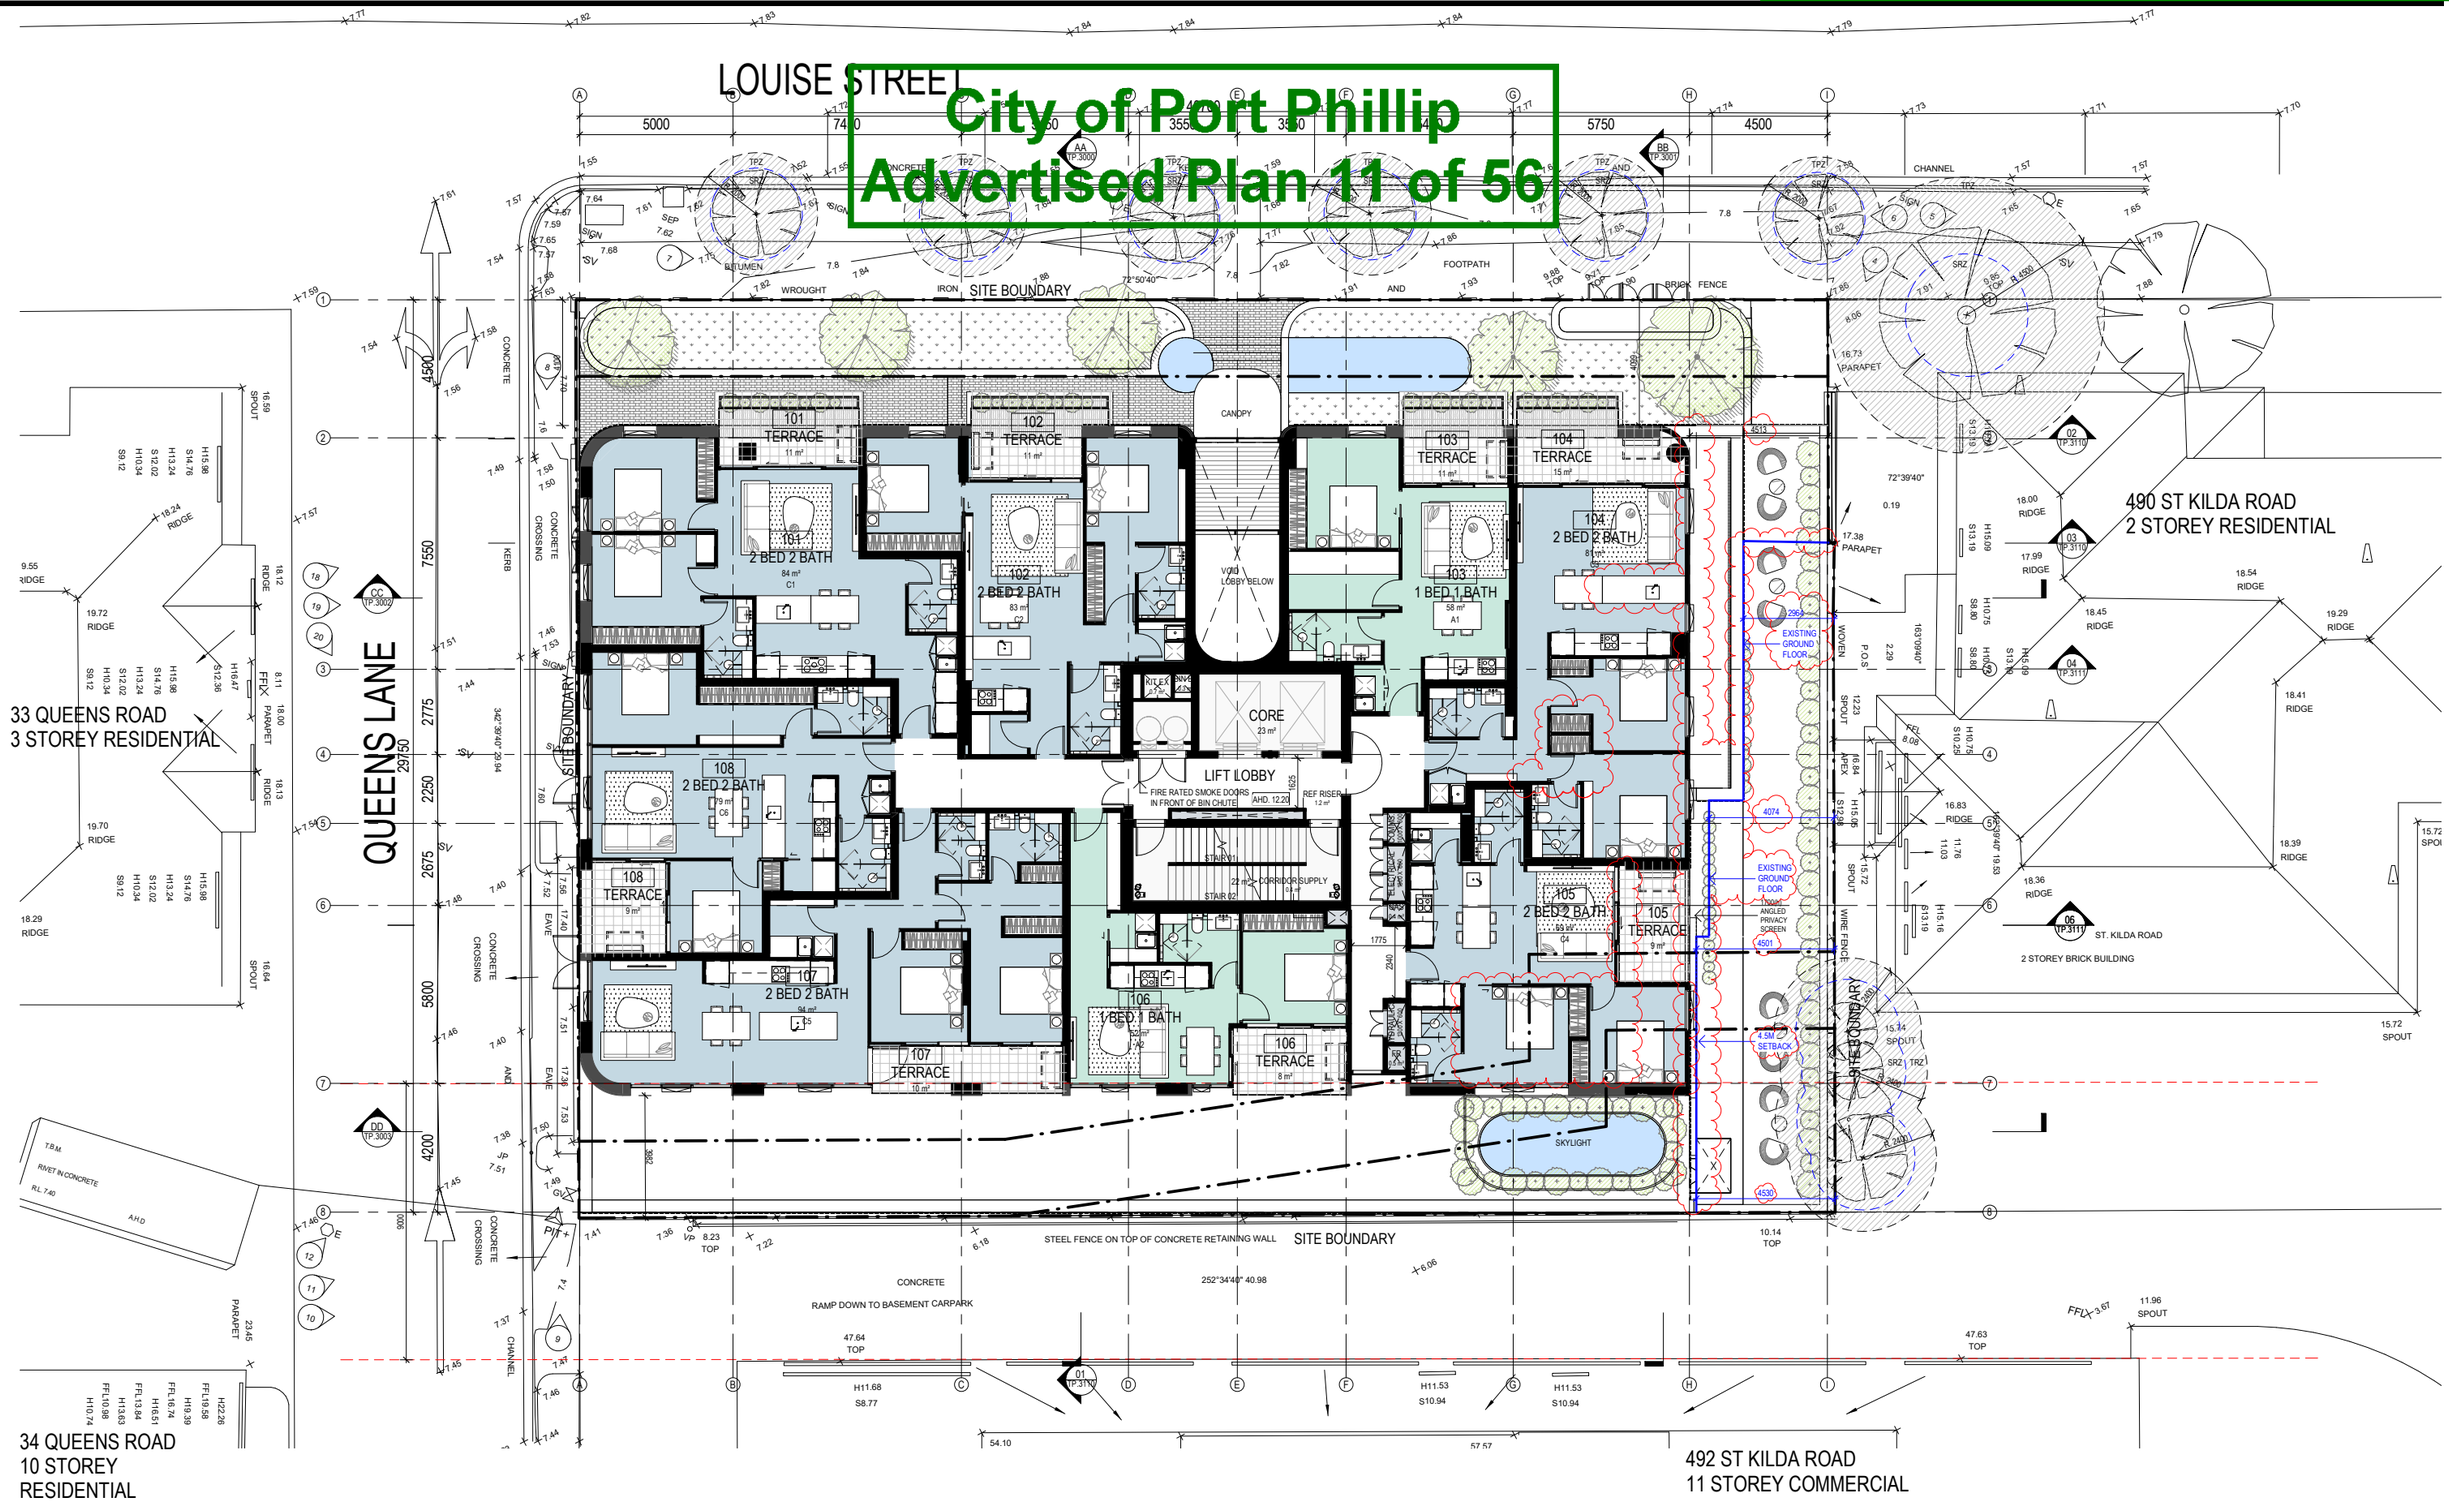


# CERA STRIBLEY

Cera Stribley
Architecture
Interior Design

Cera Stribley Pty. Ltd.
ABN 29 350 585 700

+ 61 3 9533 2582
info@cs-a.com.au
www.cs-a.com.au
Studio 5, 249 Chapel St
Prahran VIC 3181 AUS

NOTES

Do not scale. Contractor must verify all dimensions on site before commencing any work or preparing shop drawings which must be approved by the architect before manufacture. Any extra entailed work shown on this drawing must be claimed and approved before proceeding.

COPYRIGHT

Reproduction of the whole or part of the document constitutes an infringement of copyright. The information, ideas and concepts contained in this document is / are confidential. The recipients(s) of this document is / are prohibited from disclosing such information, ideas and concepts to any person without prior written consent of the copyright holder.

| REV | DATE | REVISION | BY | CHK |
|---|---|---|---|---|
| A | 04.08.2021 | TOWN PLANNING | DC | DC |
| B | 15.10.2021 | RFI | LT | YX |
| C | 16.11.2021 | RFI | DC | DC |

| REV | DATE | REVISION | BY | CHK |
|---|---|---|---|---|

PROJECT

## 8 LOUISE STREET

8 LOUISE STREET, MELBOURNE 3004

MULTI-RESIDENTIAL

DRAWING STATUS

**TOWN PLANNING**

| | |
|---|---|
| JOB N° | 21089 |
| REVISION N° | C |
| DATE | 16.11.2021 |
| SCALE | 1 : 100 @ A1 |
| DRAWN BY | DC |
| CHECKED BY | DC |

DRAWING TITLE

**PROPOSED LEVEL 01 PLAN**

**TP.1101**

PORT PHILLIP PLANNING DEPARTMENT Date Received: 19/11/2021

City of Port Phillip
Advertised Plan 12 of 56

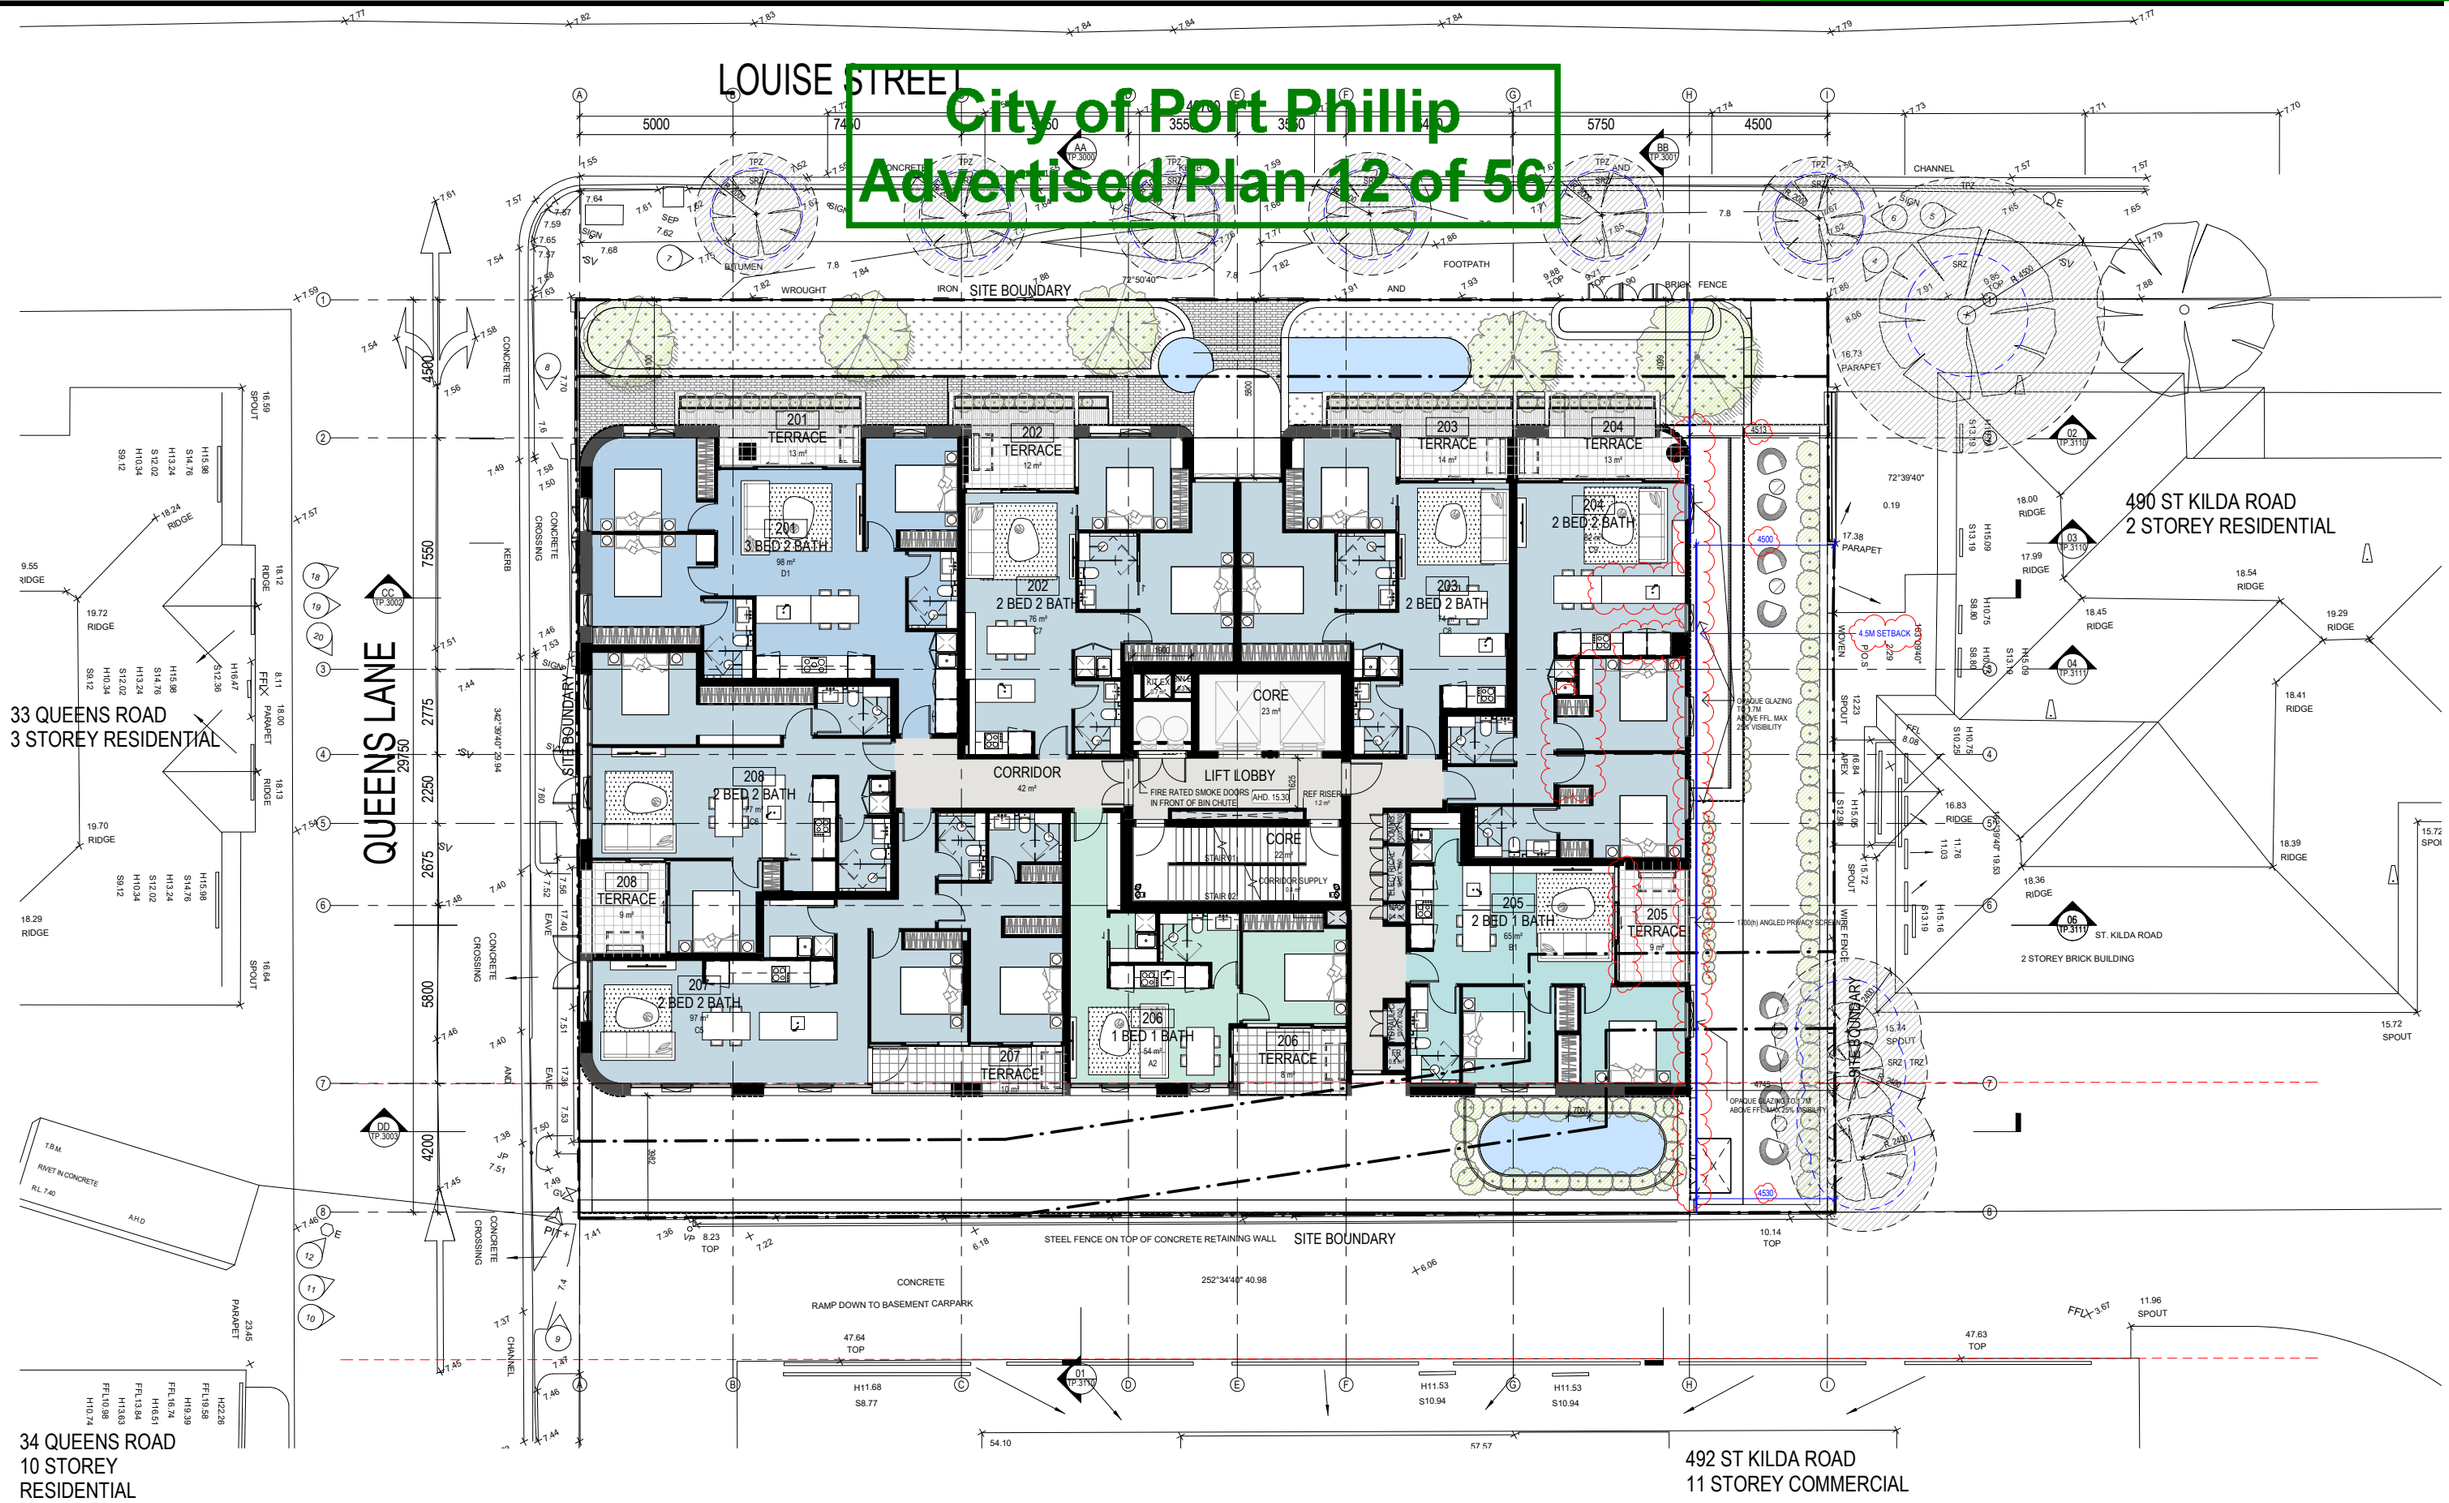


CERA STRIBLEY

Cera Stribley
Architecture
Interior Design

Cera Stribley Pty. Ltd.
ABN 29 350 585 700

+ 61 3 9533 2582
info@cs-a.com.au
www.cs-a.com.au
Studio 5, 249 Chapel St
Prahran VIC 3181 AUS

NOTES

Do not scale. Contractor must verify all dimensions on site before commencing any work or preparing shop drawings which must be approved by the architect before manufacture. Any extra entailed work shown on this drawing must be claimed and approved before proceeding.

COPYRIGHT

Reproduction of the whole or part of the document constitutes an infringement of copyright. The information, ideas and concepts contained in this document is / are confidential. The recipients(s) of this document is / are prohibited from disclosing such information, ideas and concepts to any person without prior written consent of the copyright holder.

| REV | DATE | REVISION | BY | CHK |
|---|---|---|---|---|
| A | 04.08.2021 | TOWN PLANNING | DC | DC |
| B | 15.10.2021 | RFI | LT | YX |
| C | 16.11.2021 | RFI | DC | DC |

| REV | DATE | REVISION | BY | CHK |
|---|---|---|---|---|

PROJECT

# 8 LOUISE STREET

8 LOUISE STREET, MELBOURNE 3004

MULTI-RESIDENTIAL

DRAWING STATUS

**TOWN PLANNING**

| | |
|---|---|
| JOB N° | 21089 |
| REVISION N° | C |
| DATE | 16.11.2021 |
| SCALE | 1 : 100 @ A1 |
| DRAWN BY | DC |
| CHECKED BY | DC |

DRAWING TITLE

**PROPOSED LEVEL 02 PLAN**

**TP.1102**

PORT PHILLIP PLANNING DEPARTMENT Date Received: 19/11/2021

City of Port Phillip
Advertised Plan 13 of 56

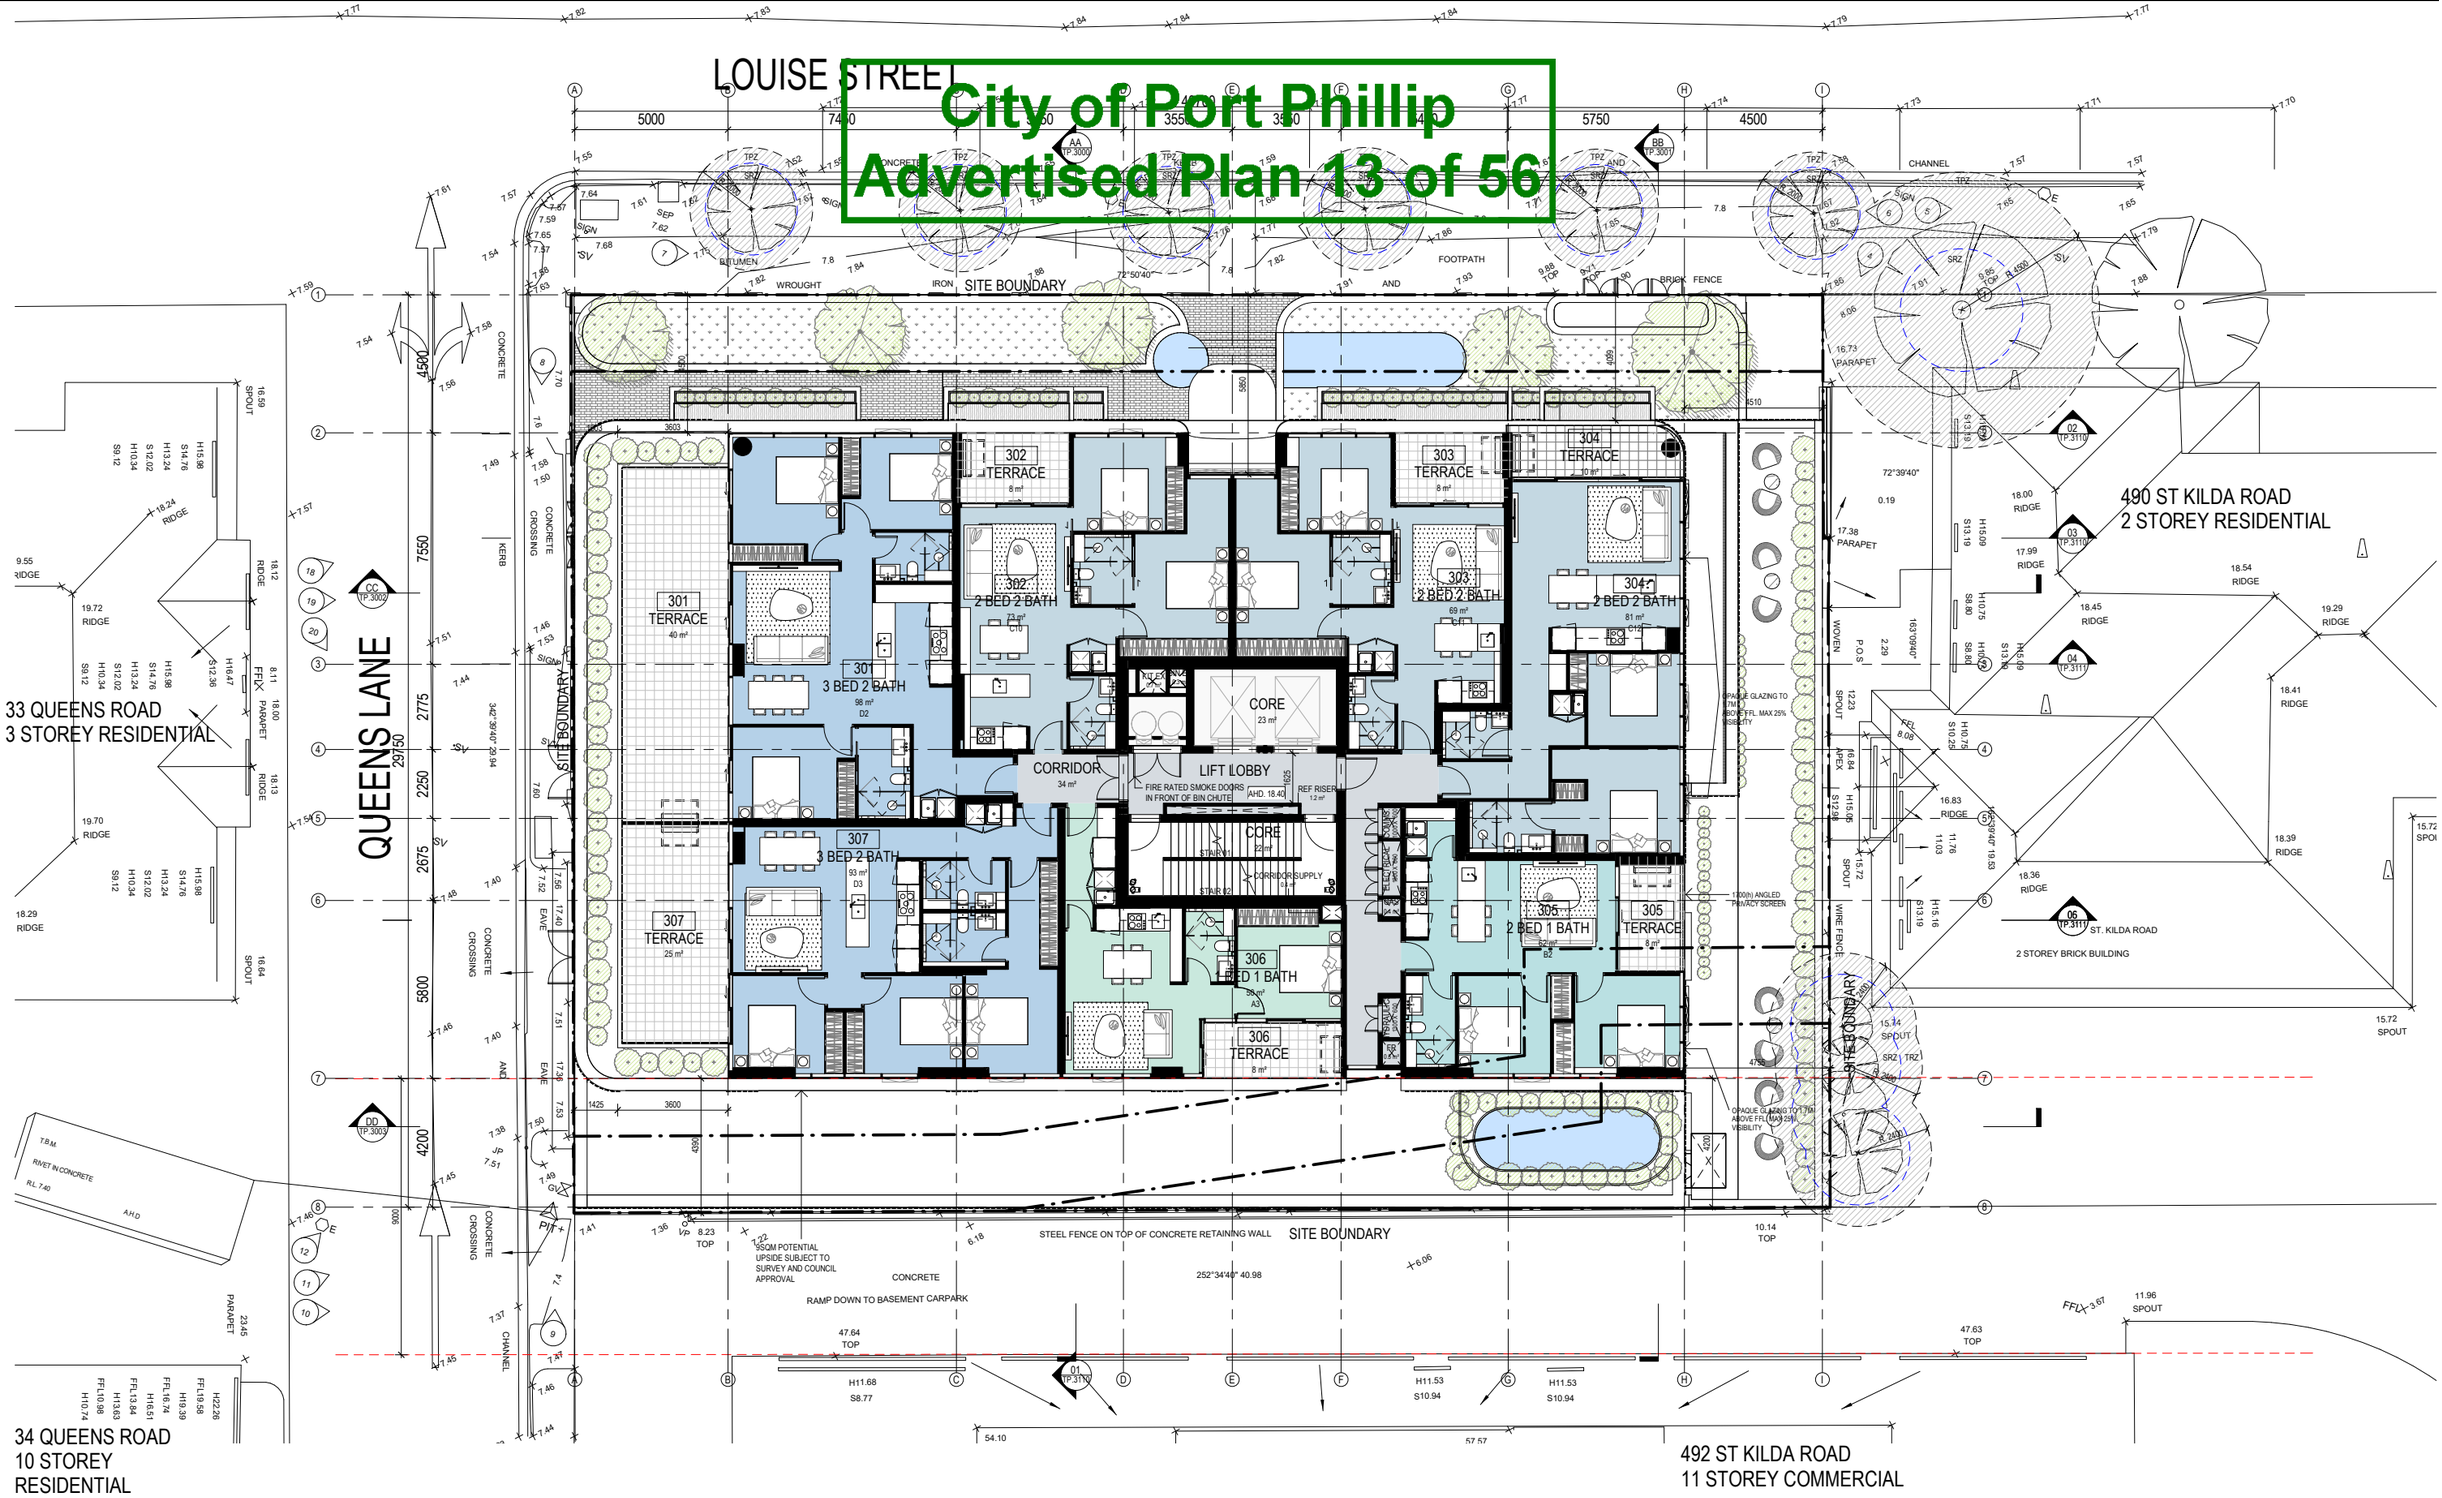


# CERA STRIBLEY

Cera Stribley
Architecture
Interior Design

Cera Stribley Pty. Ltd.
ABN 29 350 585 700

+ 61 3 9533 2582
info@cs-a.com.au
www.cs-a.com.au
Studio 5, 249 Chapel St
Prahran VIC 3181 AUS

NOTES

Do not scale. Contractor must verify all dimensions on site before commencing any work or preparing shop drawings which must be approved by the architect before manufacture. Any extra entailed work shown on this drawing must be claimed and approved before proceeding.

COPYRIGHT

Reproduction of the whole or part of the document constitutes an infringement of copyright. The information, ideas and concepts contained in this document is / are confidential. The recipients(s) of this document is / are prohibited from disclosing such information, ideas and concepts to any person without prior written consent of the copyright holder.

| REV | DATE | REVISION | BY | CHK |
|---|---|---|---|---|
| A | 04.08.2021 | TOWN PLANNING | DC | DC |
| B | 15.10.2021 | RFI | LT | YX |
| C | 16.11.2021 | RFI | DC | DC |

| REV | DATE | REVISION | BY | CHK |
|---|---|---|---|---|

PROJECT

## 8 LOUISE STREET

8 LOUISE STREET, MELBOURNE 3004

MULTI-RESIDENTIAL

DRAWING STATUS

**TOWN PLANNING**

| | |
|---|---|
| JOB N° | 21089 |
| REVISION N° | C |
| DATE | 16.11.2021 |
| SCALE | 1 : 100 @ A1 |
| DRAWN BY | DC |
| CHECKED BY | DC |

DRAWING TITLE

**PROPOSED LEVEL 03 PLAN**

**TP.1103**

PORT PHILLIP PLANNING DEPARTMENT Date Received: 19/11/2021

City of Port Phillip
Advertised Plan 14 of 56

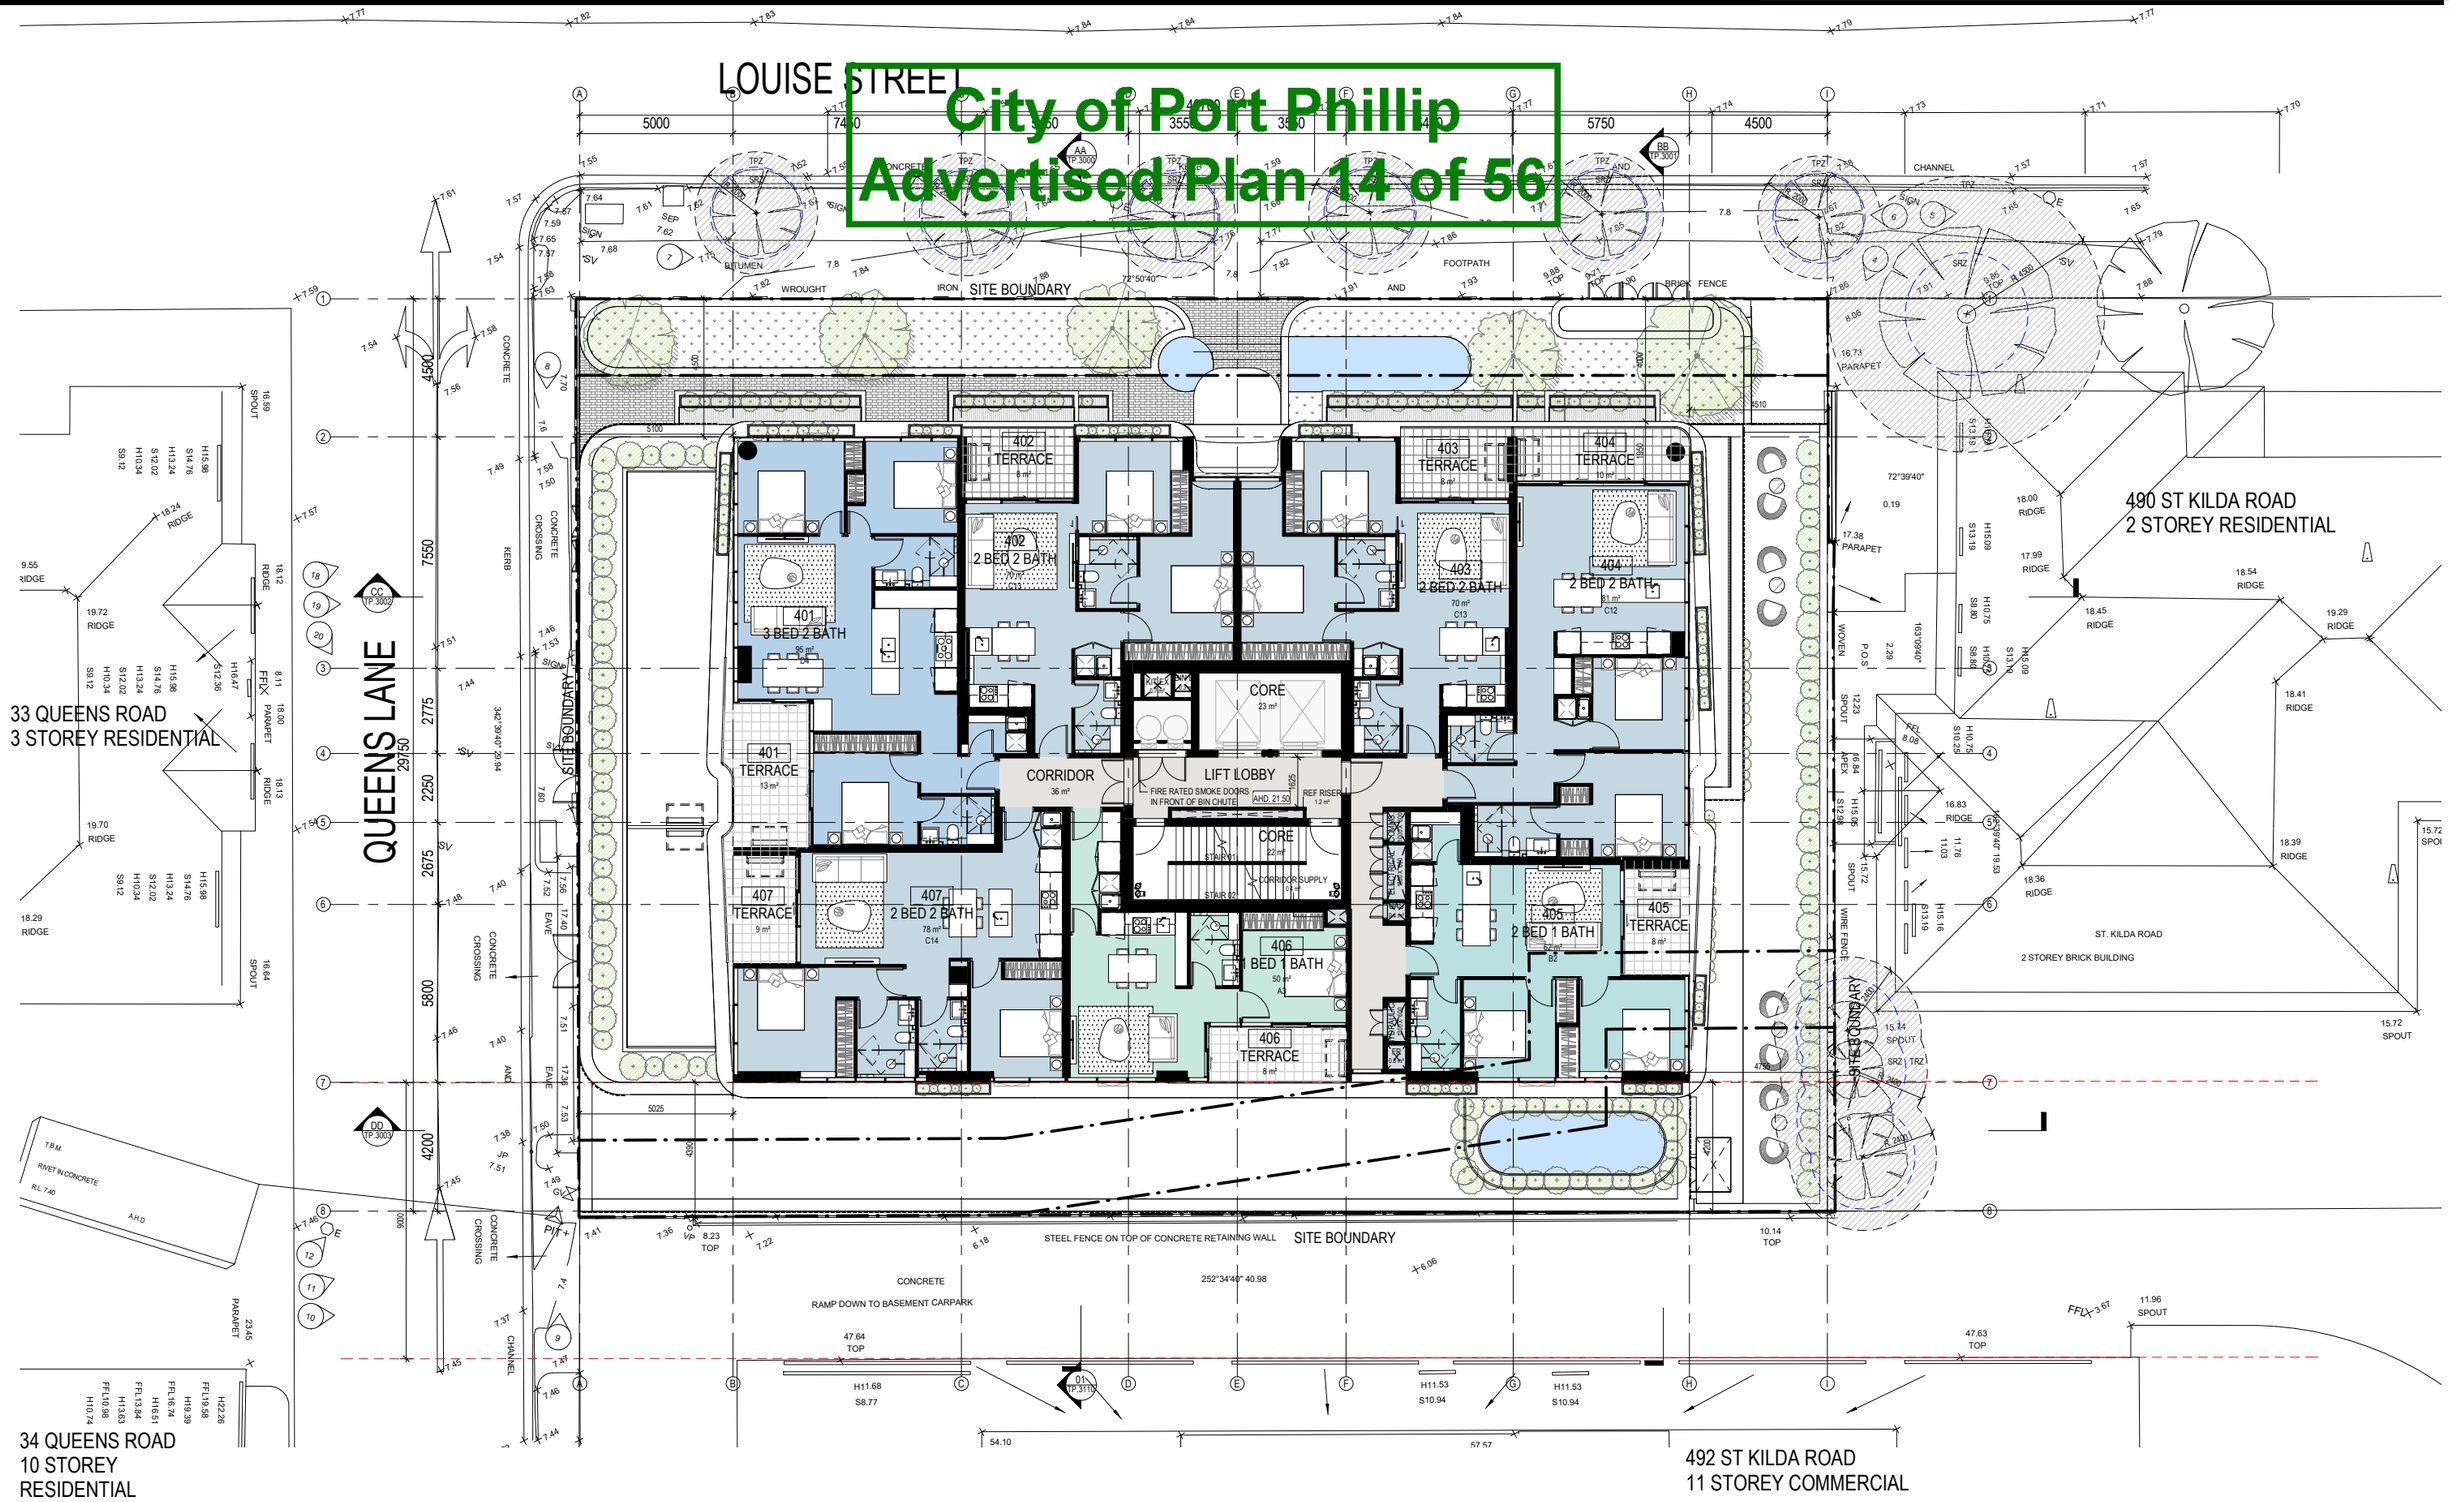


CERA STRIBLEY

Cera Stribley
Architecture
Interior Design

Cera Stribley Pty. Ltd.
ABN 29 350 585 700

+ 61 3 9533 2582
info@cs-a.com.au
www.cs-a.com.au
Studio 5, 249 Chapel St
Prahran VIC 3181 AUS

NOTES

Do not scale. Contractor must verify all dimensions on site before commencing any work or preparing shop drawings which must be approved by the architect before manufacture. Any extra entailed work shown on this drawing must be claimed and approved before proceeding.

COPYRIGHT

Reproduction of the whole or part of the document constitutes an infringement of copyright. The information, ideas and concepts contained in this document is / are confidential. The recipients(s) of this document is / are prohibited from disclosing such information, ideas and concepts to any person without prior written consent of the copyright holder.

| REV | DATE | REVISION | BY | CHK |
|---|---|---|---|---|
| A | 04.08.2021 | TOWN PLANNING | DC | DC |
| B | 15.10.2021 | RFI | LT | YX |
| C | 16.11.2021 | RFI | DC | DC |

| REV | DATE | REVISION | BY | CHK |
|---|---|---|---|---|

PROJECT

**8 LOUISE STREET**

8 LOUISE STREET, MELBOURNE 3004

MULTI-RESIDENTIAL

DRAWING STATUS

**TOWN PLANNING**

| | |
|---|---|
| JOB N° | 21089 |
| REVISION N° | C |
| DATE | 16.11.2021 |
| SCALE | 1 : 100 @ A1 |
| DRAWN BY | DC |
| CHECKED BY | DC |

DRAWING TITLE

**PROPOSED LEVEL 04-07 PLAN**

**TP.1104**

PORT PHILLIP PLANNING DEPARTMENT Date Received: 19/11/2021

City of Port Phillip
Advertised Plan 15 of 56

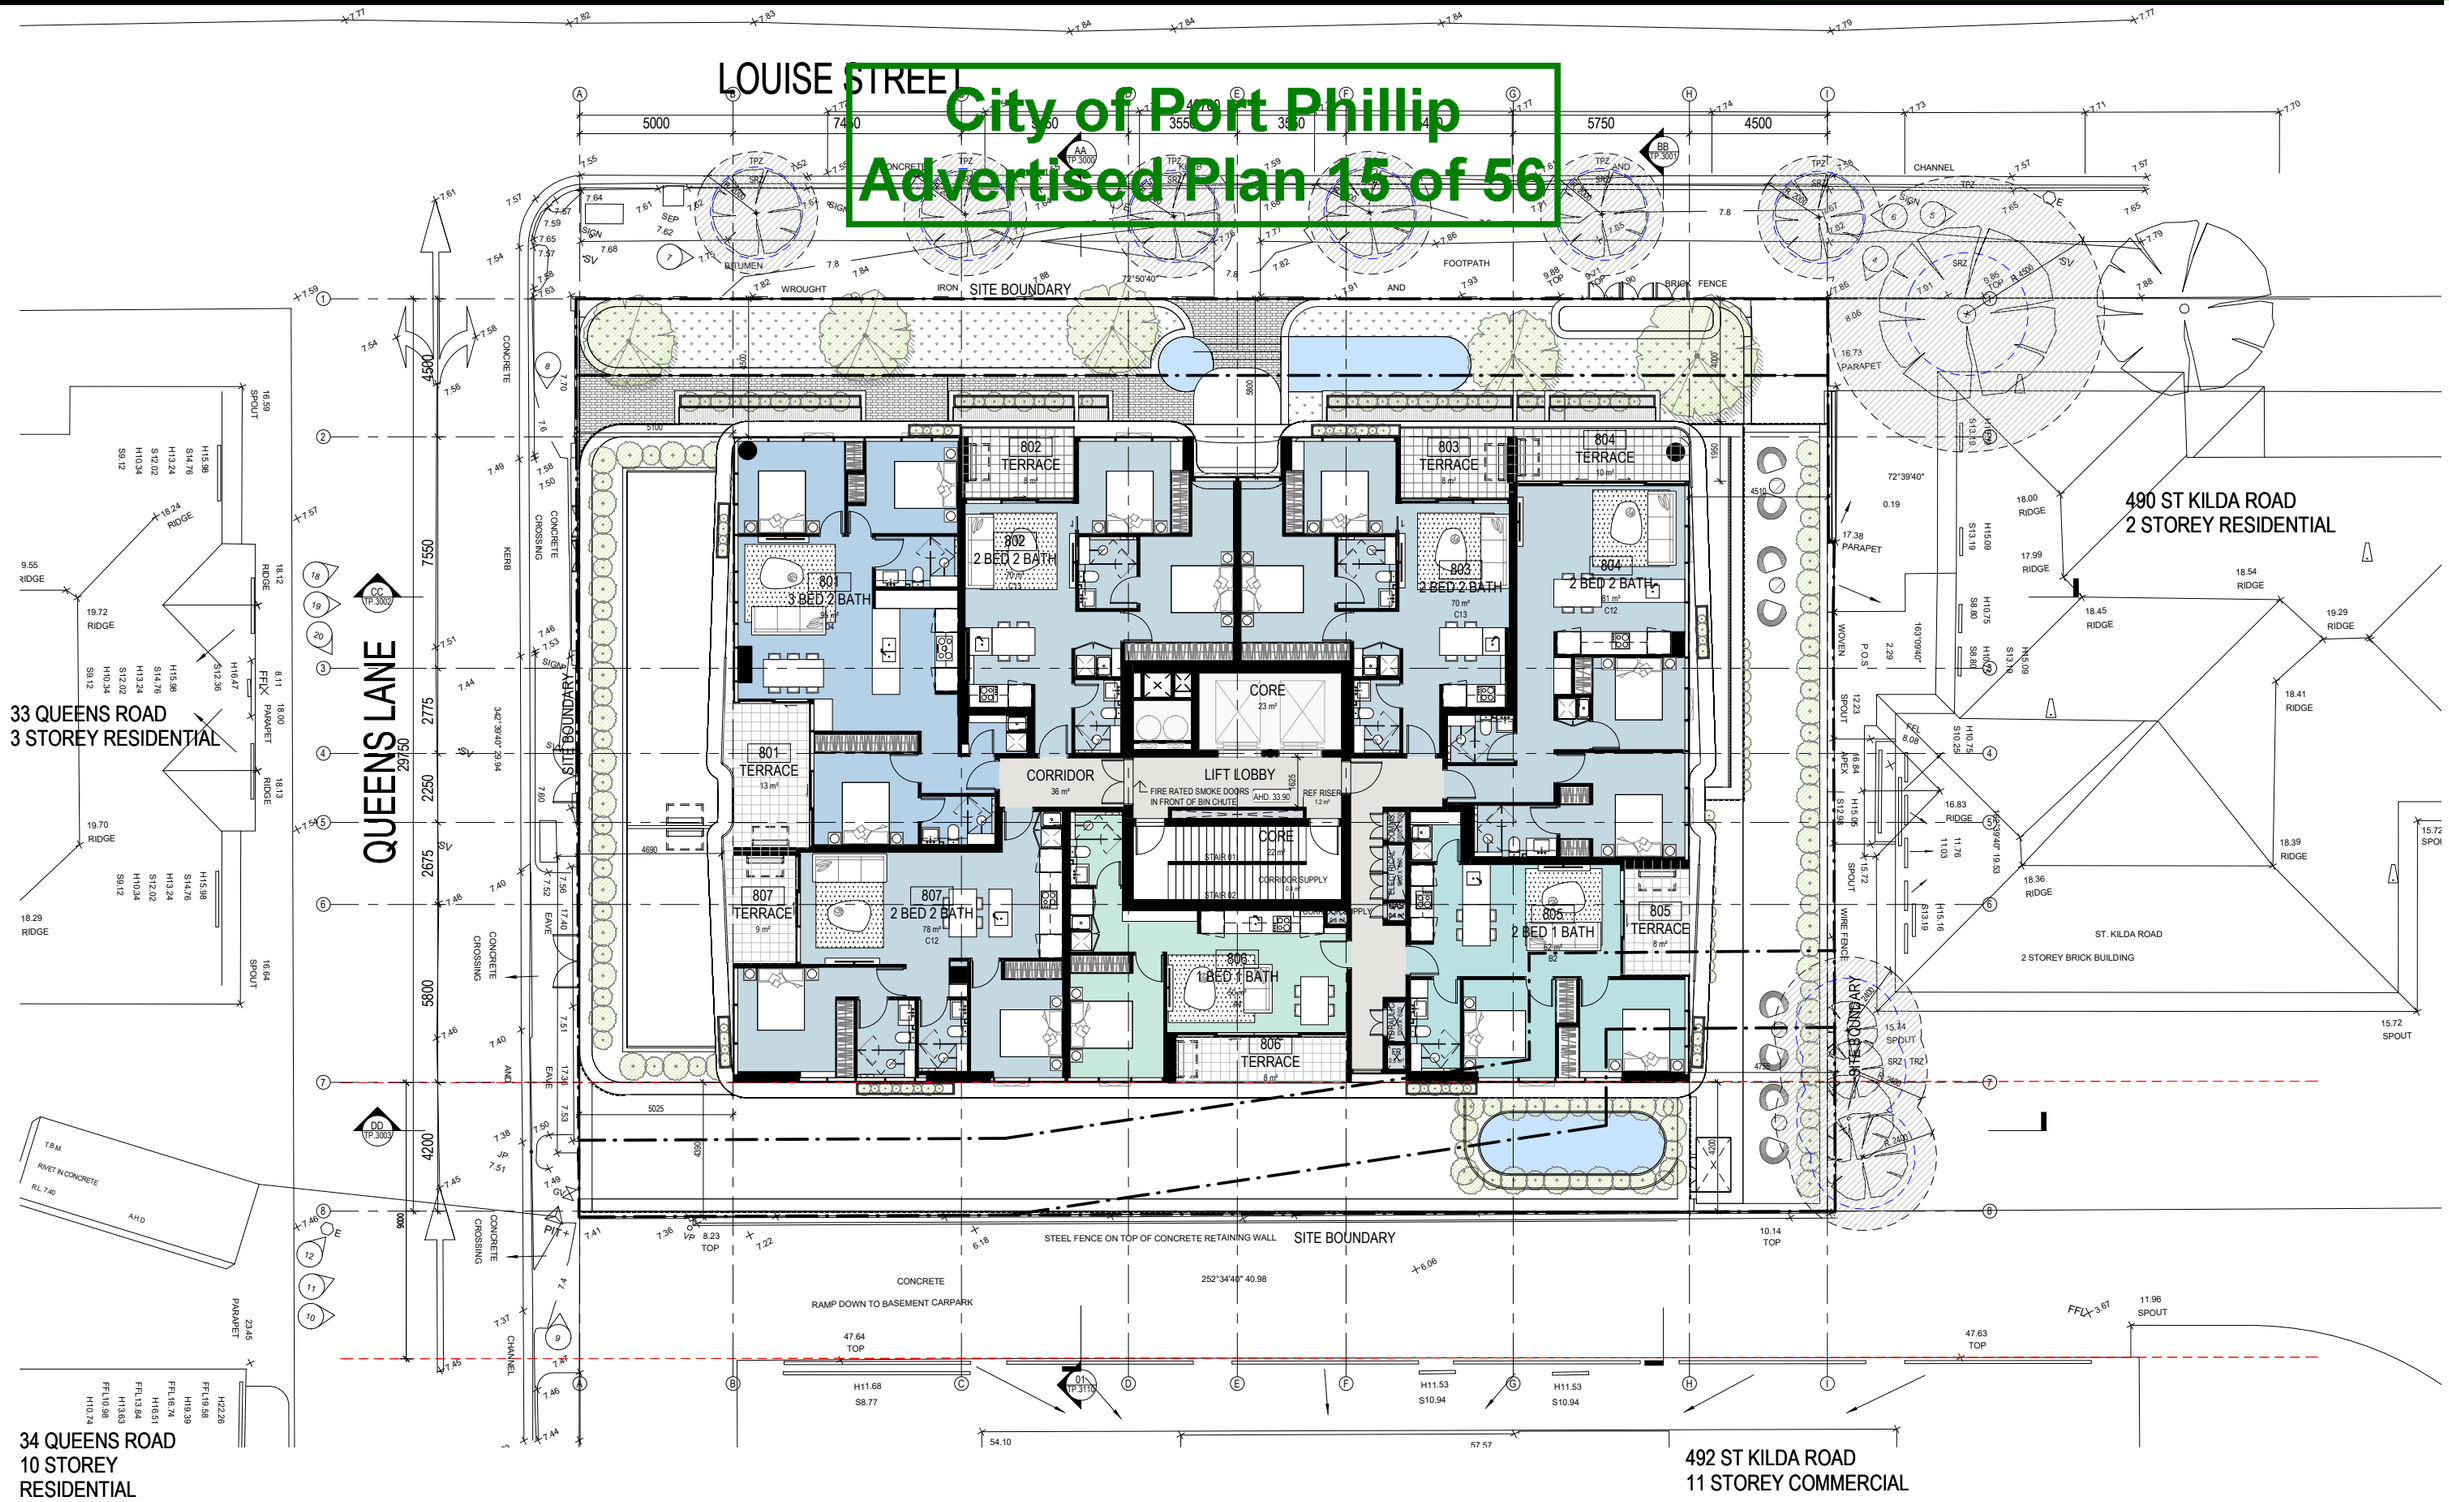


# CERA STRIBLEY

Cera Stribley
Architecture
Interior Design

Cera Stribley Pty. Ltd.
ABN 29 350 585 700

+ 61 3 9533 2582
info@cs-a.com.au
www.cs-a.com.au
Studio 5, 249 Chapel St
Prahran VIC 3181 AUS

NOTES

Do not scale. Contractor must verify all dimensions on site before commencing any work or preparing shop drawings which must be approved by the architect before manufacture. Any extra entailed work shown on this drawing must be claimed and approved before proceeding.

COPYRIGHT

Reproduction of the whole or part of the document constitutes an infringement of copyright. The information, ideas and concepts contained in this document is / are confidential. The recipients(s) of this document is / are prohibited from disclosing such information, ideas and concepts to any person without prior written consent of the copyright holder.

| REV | DATE | REVISION | BY | CHK |
|---|---|---|---|---|
| A | 04.08.2021 | TOWN PLANNING | DC | DC |
| B | 15.10.2021 | RFI | LT | YX |
| C | 16.11.2021 | RFI | DC | DC |

| REV | DATE | REVISION | BY | CHK |
|---|---|---|---|---|

PROJECT

## 8 LOUISE STREET

8 LOUISE STREET, MELBOURNE 3004

MULTI-RESIDENTIAL

DRAWING STATUS

**TOWN PLANNING**

| | |
|---|---|
| JOB N° | 21089 |
| REVISION N° | C |
| DATE | 16.11.2021 |
| SCALE | 1 : 100 @ A1 |
| DRAWN BY | DC |
| CHECKED BY | DC |

DRAWING TITLE

**PROPOSED LEVEL 08-12 PLAN**

**TP.1108**

PORT PHILLIP PLANNING DEPARTMENT Date Received: 19/11/2021

City of Port Phillip
Advertised Plan 16 of 56

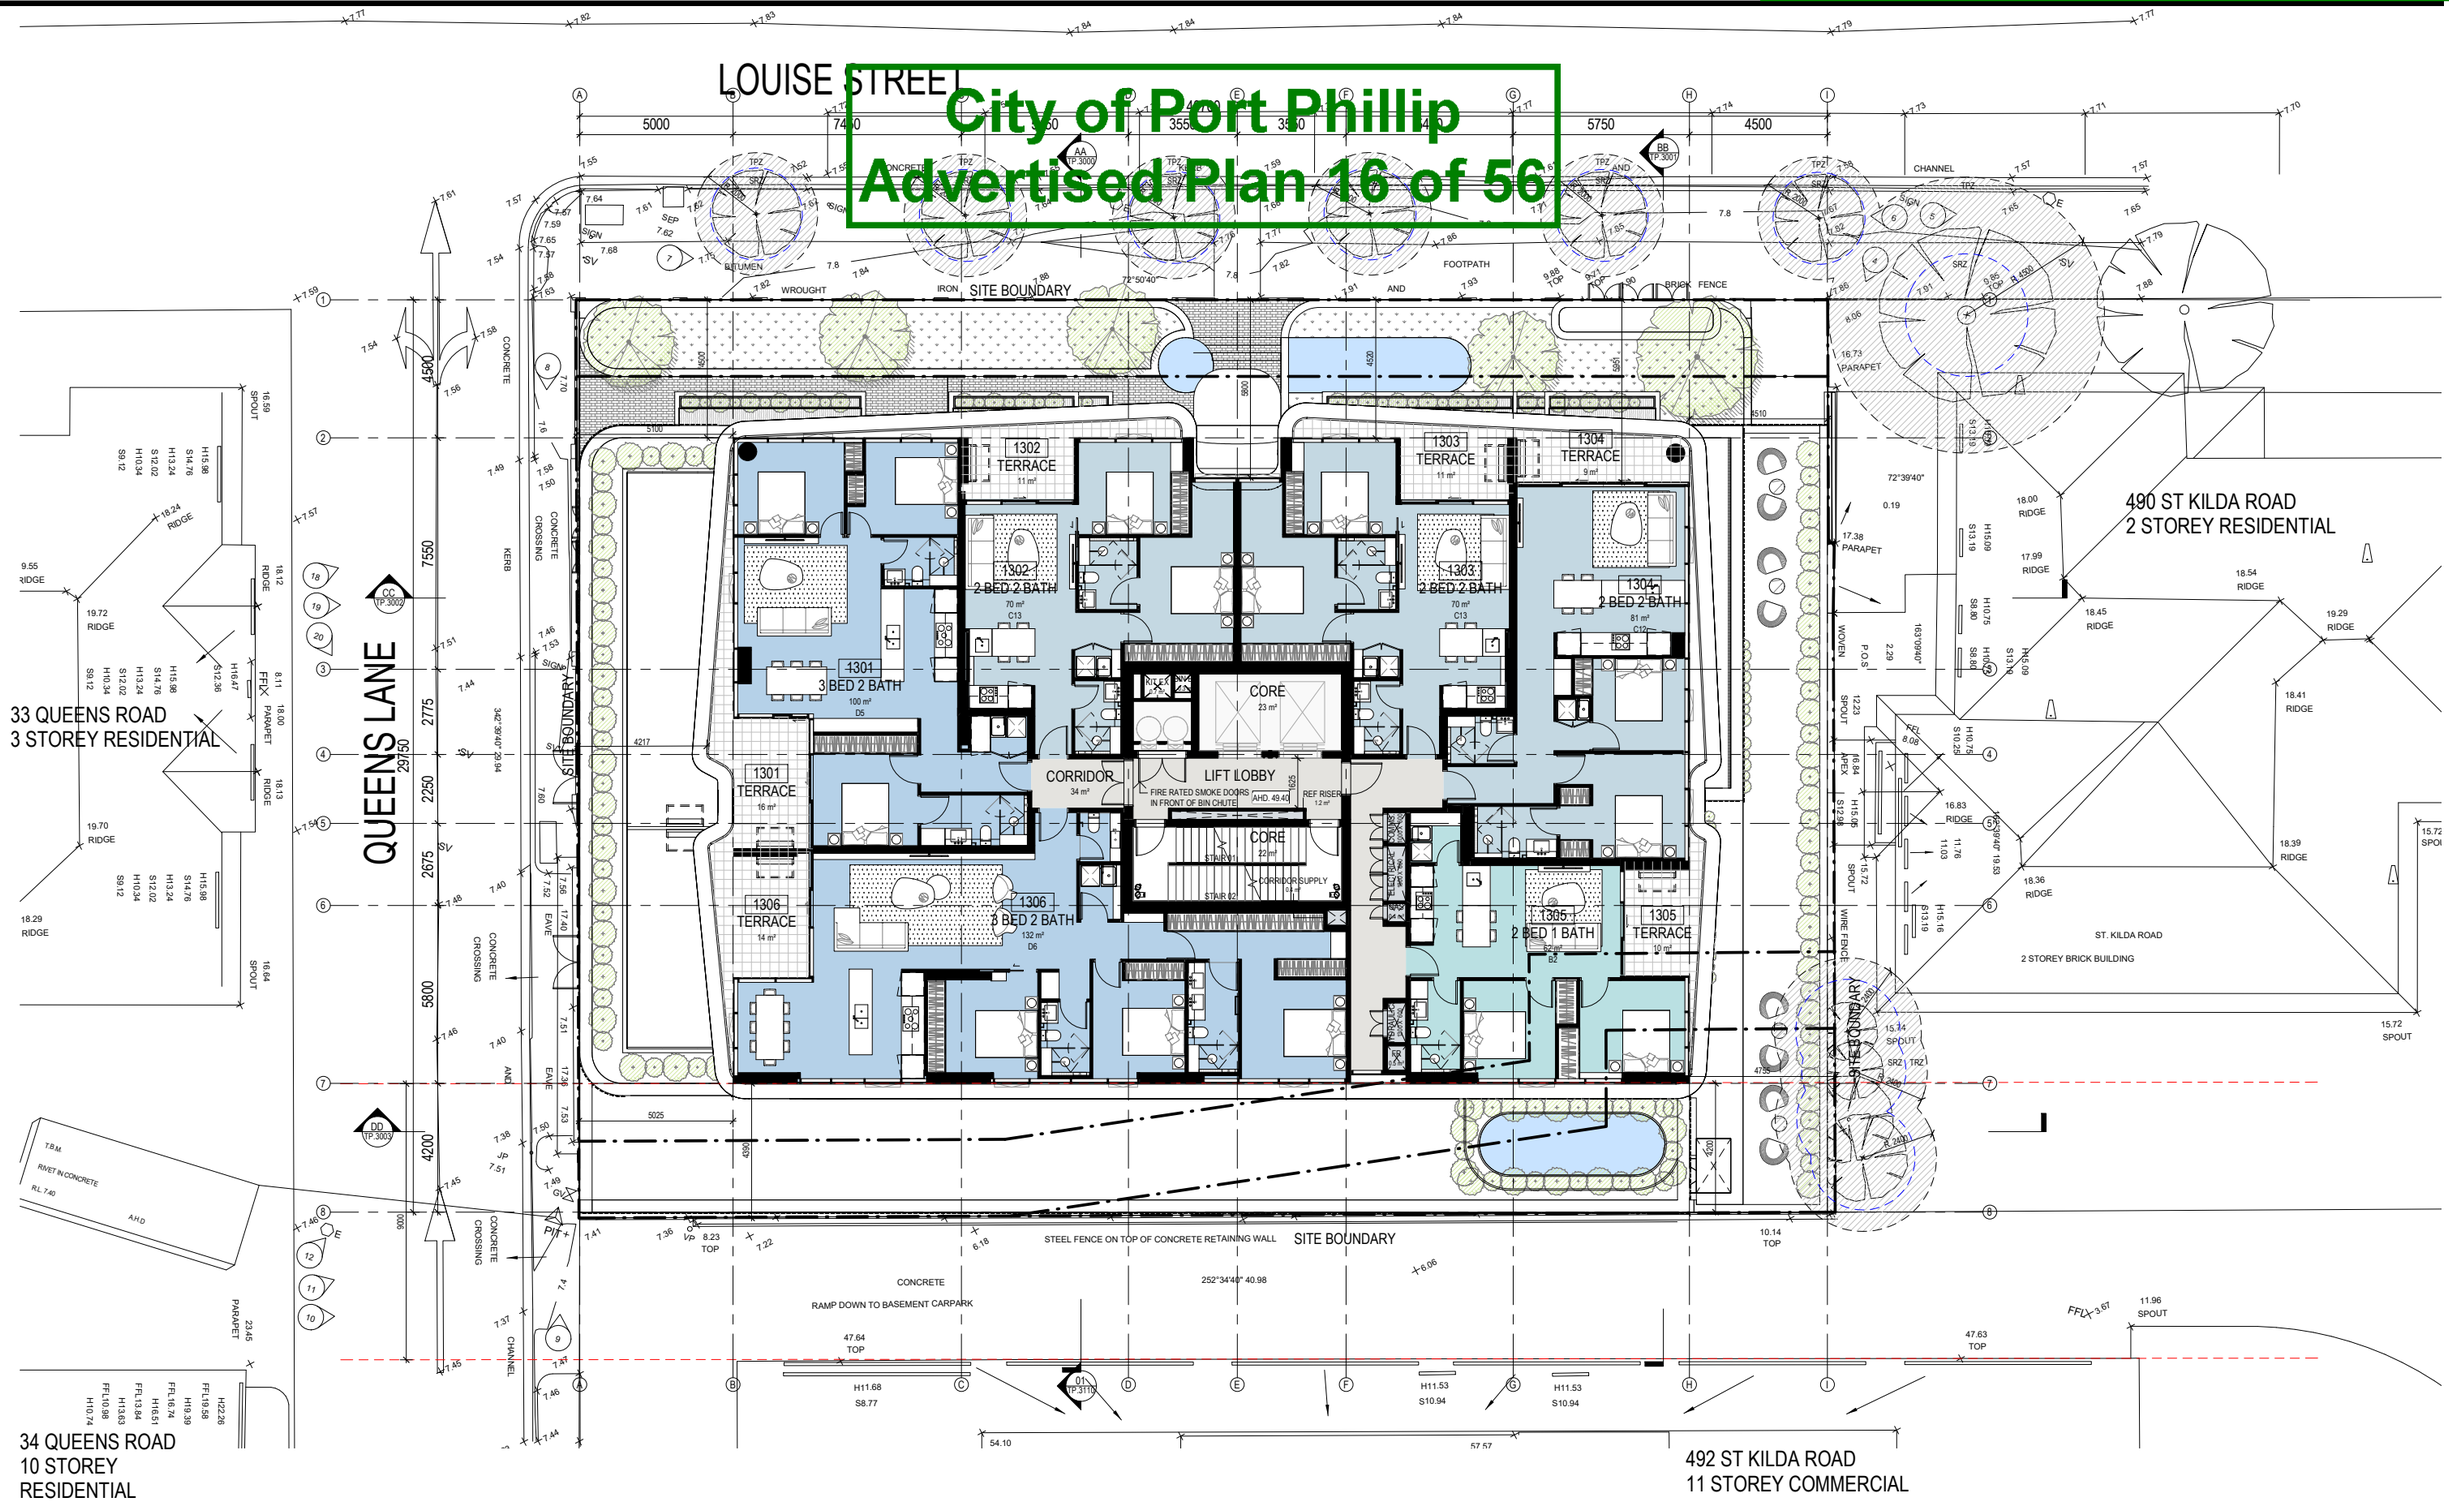


CERA STRIBLEY

Cera Stribley
Architecture
Interior Design

Cera Stribley Pty. Ltd.
ABN 29 350 585 700

+ 61 3 9533 2582
info@cs-a.com.au
www.cs-a.com.au
Studio 5, 249 Chapel St
Prahran VIC 3181 AUS

NOTES

Do not scale. Contractor must verify all dimensions on site before commencing any work or preparing shop drawings which must be approved by the architect before manufacture. Any extra entailed work shown on this drawing must be claimed and approved before proceeding.

COPYRIGHT

Reproduction of the whole or part of the document constitutes an infringement of copyright. The information, ideas and concepts contained in this document is / are confidential. The recipients(s) of this document is / are prohibited from disclosing such information, ideas and concepts to any person without prior written consent of the copyright holder.

| REV | DATE | REVISION | BY | CHK |
|---|---|---|---|---|
| A | 04.08.2021 | TOWN PLANNING | DC | DC |
| B | 15.10.2021 | RFI | LT | YX |
| C | 16.11.2021 | RFI | DC | DC |

| REV | DATE | REVISION | BY | CHK |
|---|---|---|---|---|

PROJECT

**8 LOUISE STREET**

8 LOUISE STREET, MELBOURNE 3004

MULTI-RESIDENTIAL

DRAWING STATUS

**TOWN PLANNING**

| | |
|---|---|
| JOB N° | 21089 |
| REVISION N° | C |
| DATE | 16.11.2021 |
| SCALE | 1 : 100 @ A1 |
| DRAWN BY | DC |
| CHECKED BY | DC |

DRAWING TITLE

**PROPOSED LEVEL 13 PLAN**

**TP.1113**

PORT PHILLIP PLANNING DEPARTMENT Date Received: 19/11/2021

City of Port Phillip
Advertised Plan 17 of 56

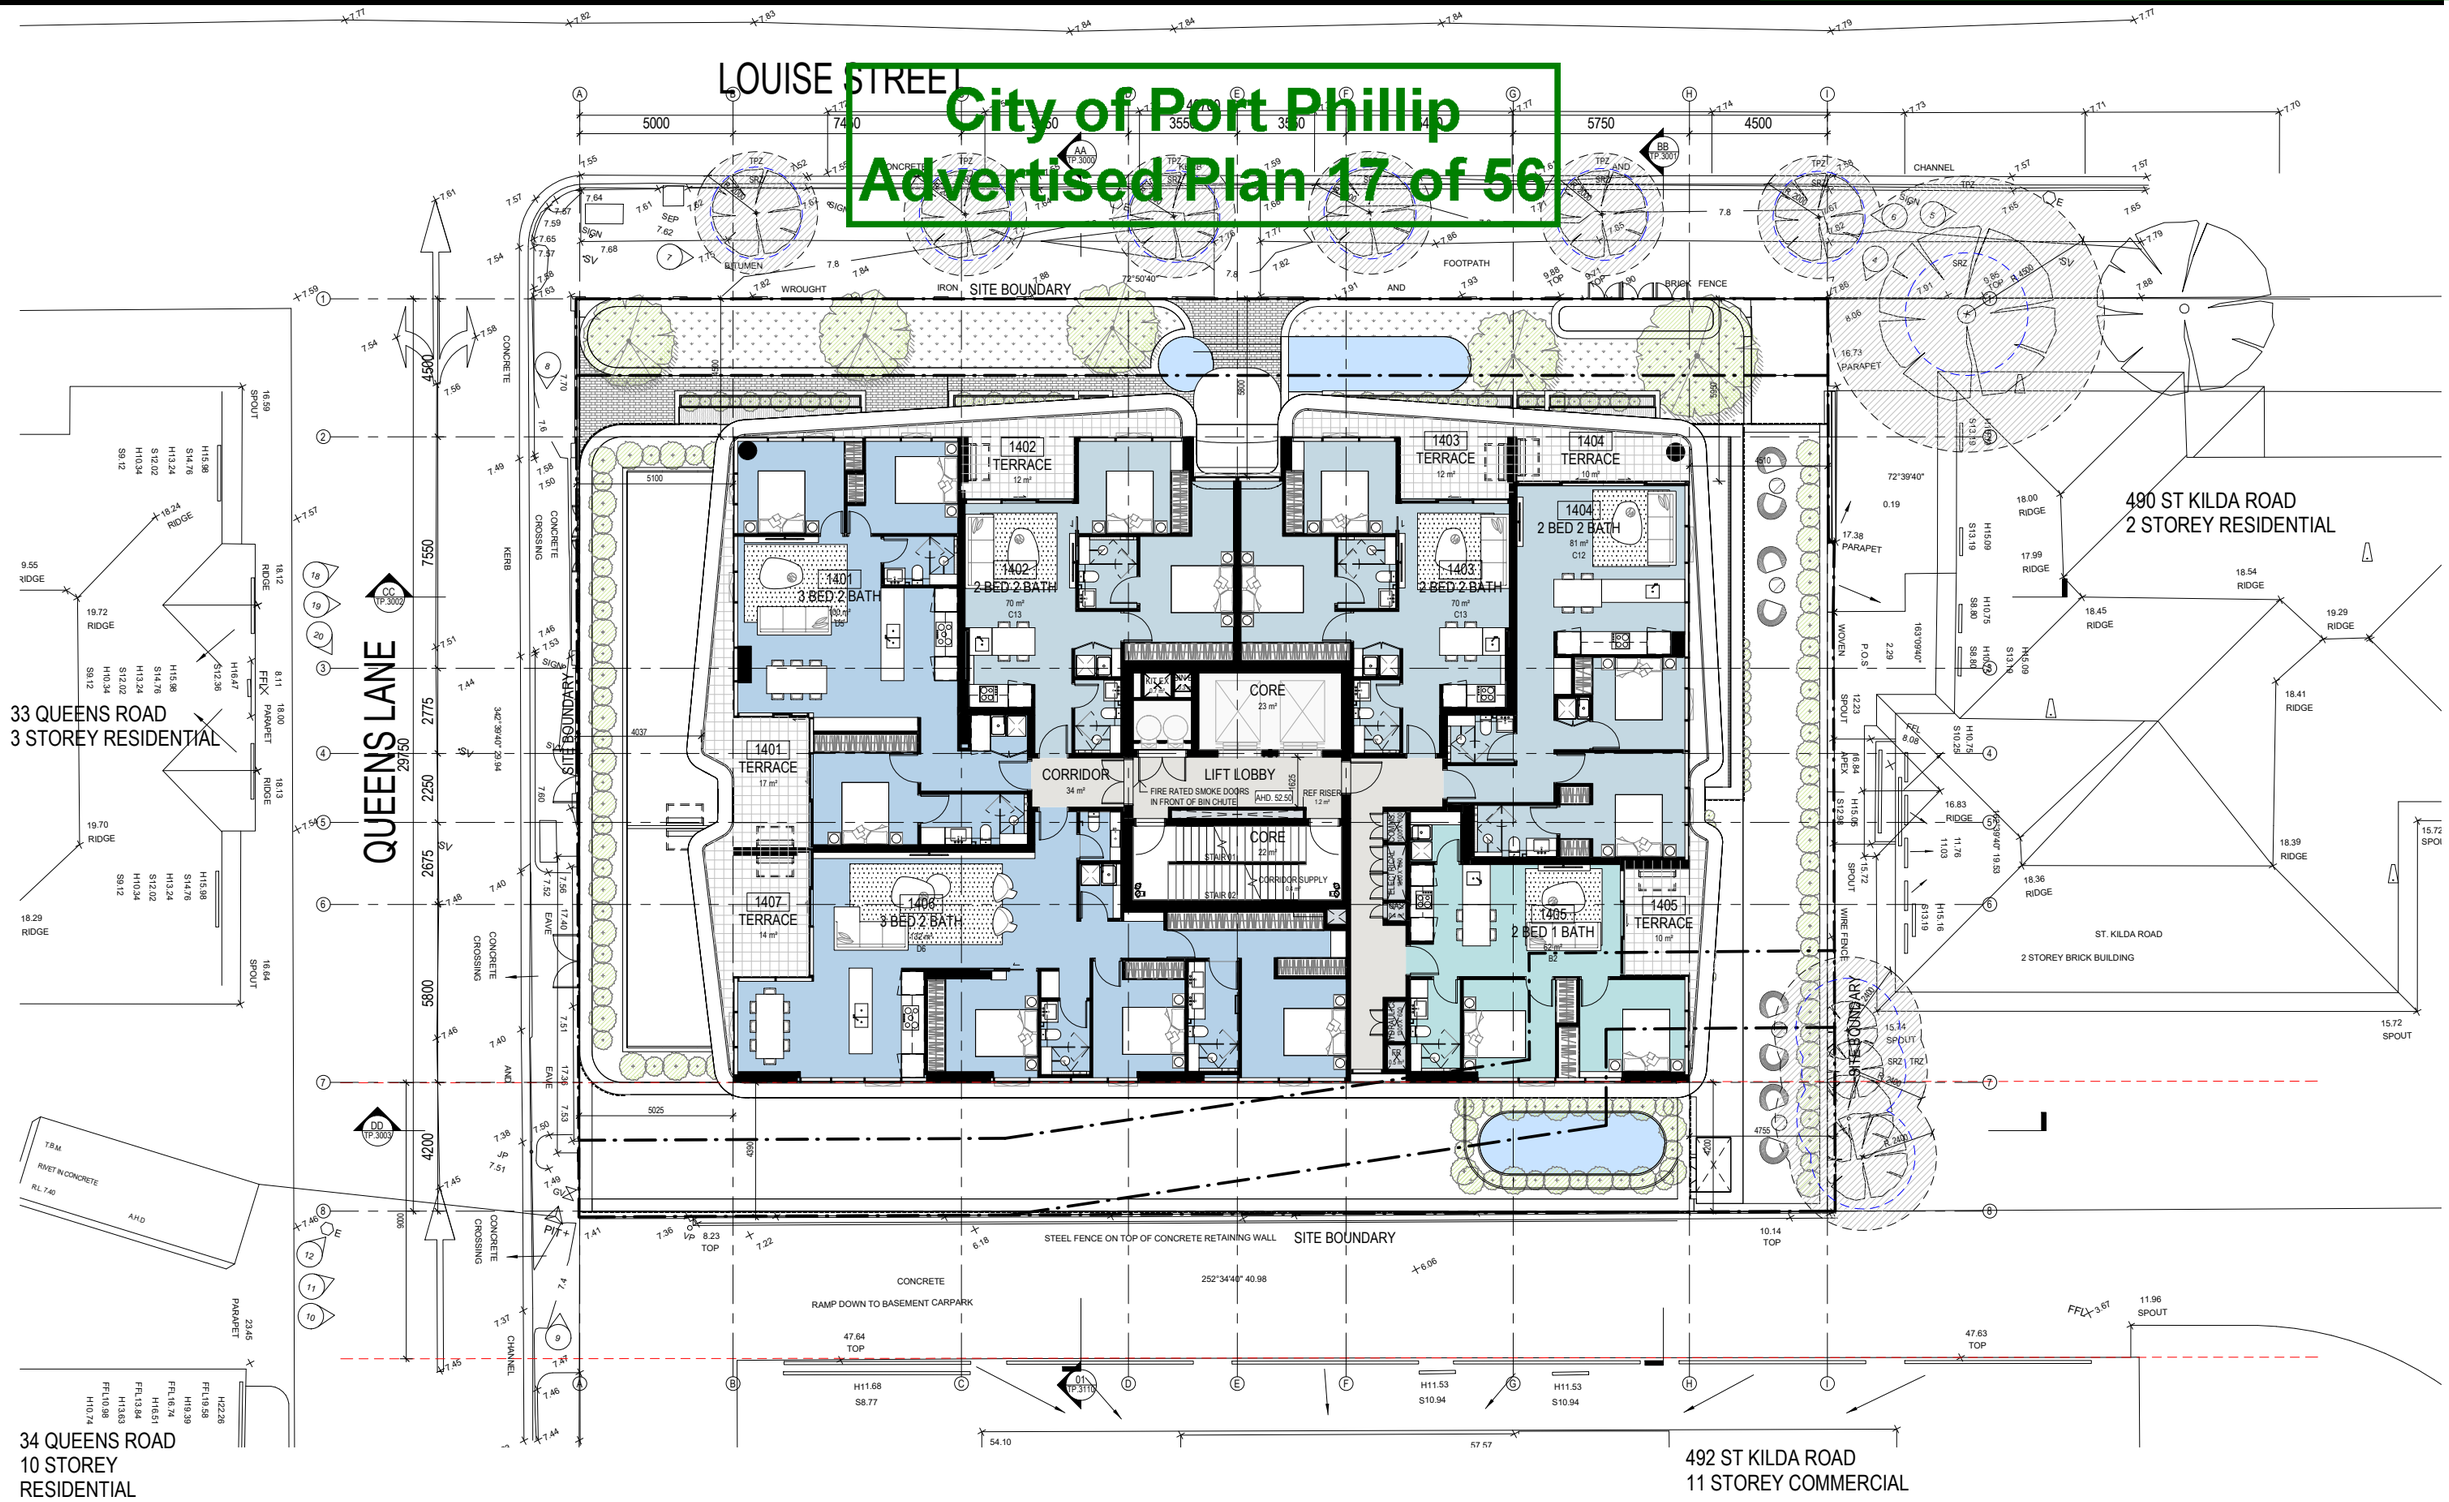


# CERA STRIBLEY

Cera Stribley
Architecture
Interior Design

Cera Stribley Pty. Ltd.
ABN 29 350 585 700

+ 61 3 9533 2582
info@cs-a.com.au
www.cs-a.com.au
Studio 5, 249 Chapel St
Prahran VIC 3181 AUS

NOTES

Do not scale. Contractor must verify all dimensions on site before commencing any work or preparing shop drawings which must be approved by the architect before manufacture. Any extra entailed work shown on this drawing must be claimed and approved before proceeding.

COPYRIGHT

Reproduction of the whole or part of the document constitutes an infringement of copyright. The information, ideas and concepts contained in this document is / are confidential. The recipients(s) of this document is / are prohibited from disclosing such information, ideas and concepts to any person without prior written consent of the copyright holder.

| REV | DATE | REVISION | BY | CHK |
|---|---|---|---|---|
| A | 04.08.2021 | TOWN PLANNING | DC | DC |
| B | 15.10.2021 | RFI | LT | YX |
| C | 16.11.2021 | RFI | DC | DC |

| REV | DATE | REVISION | BY | CHK |
|---|---|---|---|---|

PROJECT

## 8 LOUISE STREET

8 LOUISE STREET, MELBOURNE 3004

MULTI-RESIDENTIAL

DRAWING STATUS

**TOWN PLANNING**

| | |
|---|---|
| JOB N° | 21089 |
| REVISION N° | C |
| DATE | 16.11.2021 |
| SCALE | 1 : 100 @ A1 |
| DRAWN BY | DC |
| CHECKED BY | DC |

DRAWING TITLE

**PROPOSED LEVEL 14 PLAN**

**TP.1114**

PORT PHILLIP PLANNING DEPARTMENT Date Received: 19/11/2021

City of Port Phillip
Advertised Plan 18 of 56

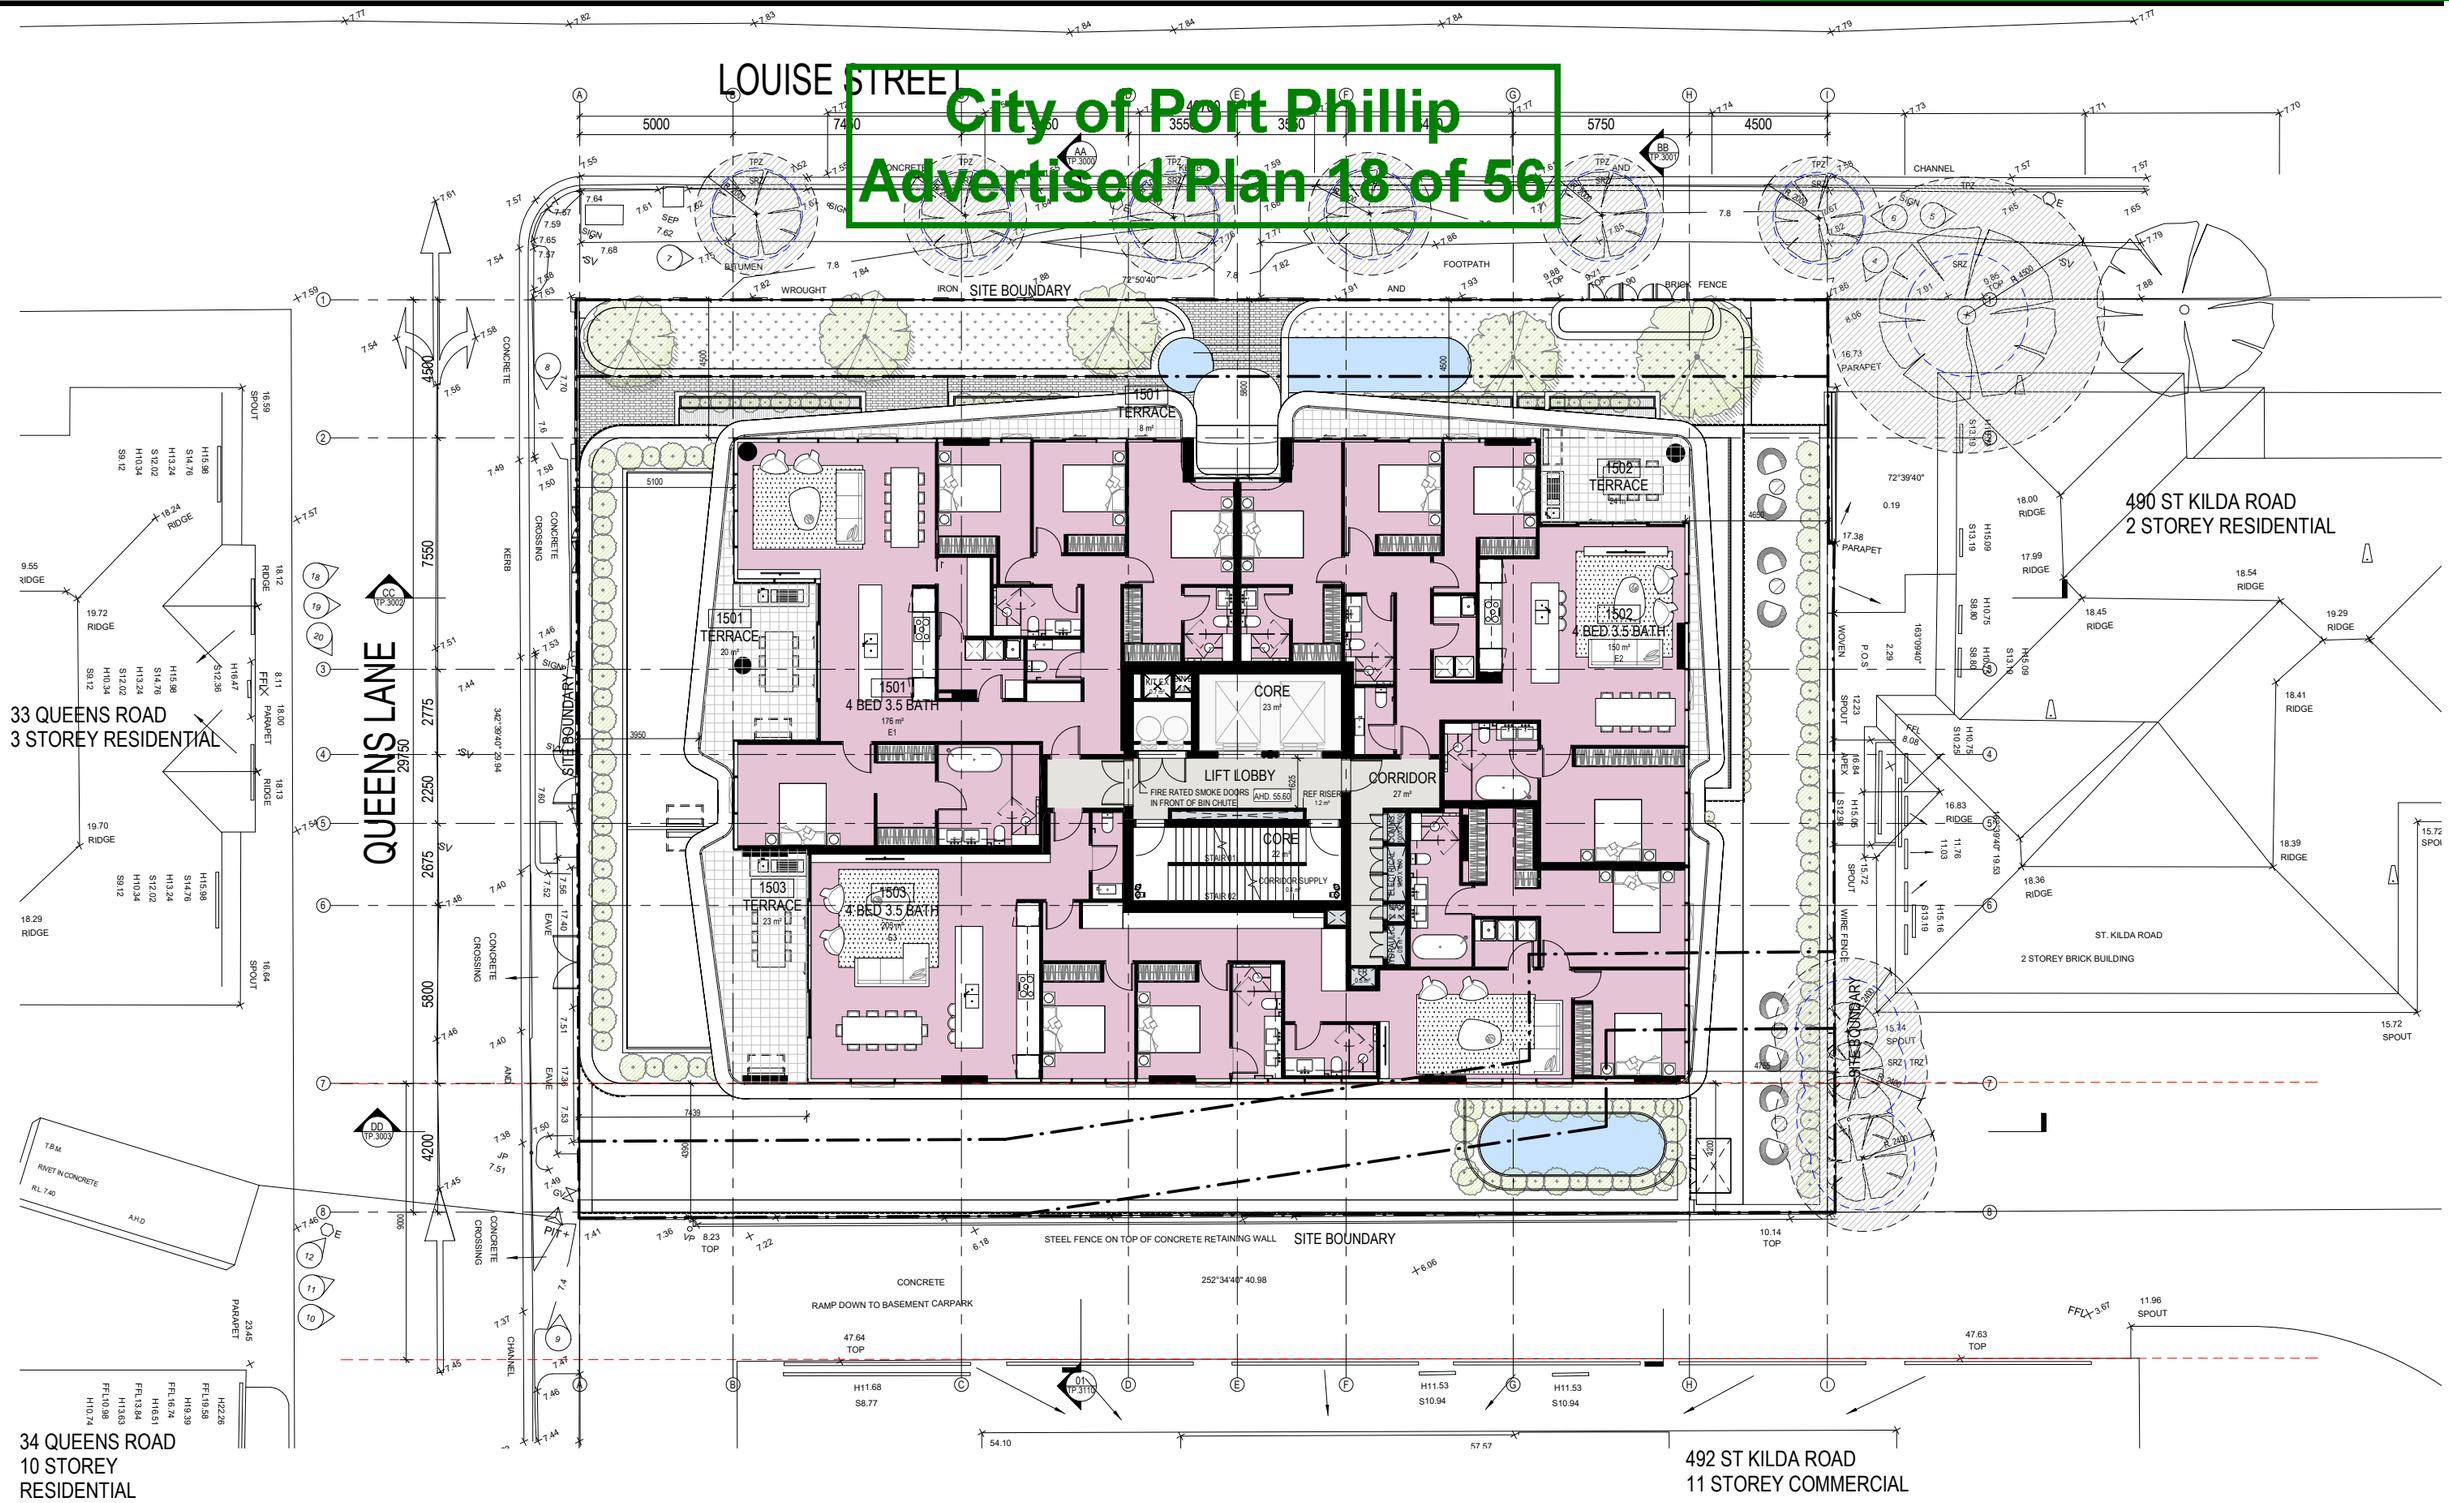


CERA STRIBLEY

Cera Stribley
Architecture
Interior Design

Cera Stribley Pty. Ltd.
ABN 29 350 585 700

+ 61 3 9533 2582
info@cs-a.com.au
www.cs-a.com.au
Studio 5, 249 Chapel St
Prahran VIC 3181 AUS

NOTES

Do not scale. Contractor must verify all dimensions on site before commencing any work or preparing shop drawings which must be approved by the architect before manufacture. Any extra entailed work shown on this drawing must be claimed and approved before proceeding.

COPYRIGHT

Reproduction of the whole or part of the document constitutes an infringement of copyright. The information, ideas and concepts contained in this document is / are confidential. The recipients(s) of this document is / are prohibited from disclosing such information, ideas and concepts to any person without prior written consent of the copyright holder.

| REV | DATE | REVISION | BY | CHK |
|---|---|---|---|---|
| A | 04.08.2021 | TOWN PLANNING | DC | DC |
| B | 15.10.2021 | RFI | LT | YX |
| C | 16.11.2021 | RFI | DC | DC |

| REV | DATE | REVISION | BY | CHK |
|---|---|---|---|---|

PROJECT

**8 LOUISE STREET**

8 LOUISE STREET, MELBOURNE 3004

MULTI-RESIDENTIAL

DRAWING STATUS

**TOWN PLANNING**

| | |
|---|---|
| JOB N° | 21089 |
| REVISION N° | C |
| DATE | 16.11.2021 |
| SCALE | 1 : 100 @ A1 |
| DRAWN BY | DC |
| CHECKED BY | DC |

DRAWING TITLE

**PROPOSED LEVEL 15 PLAN**

**TP.1115**

PORT PHILLIP PLANNING DEPARTMENT Date Received: 19/11/2021

City of Port Phillip
Advertised Plan 19 of 56

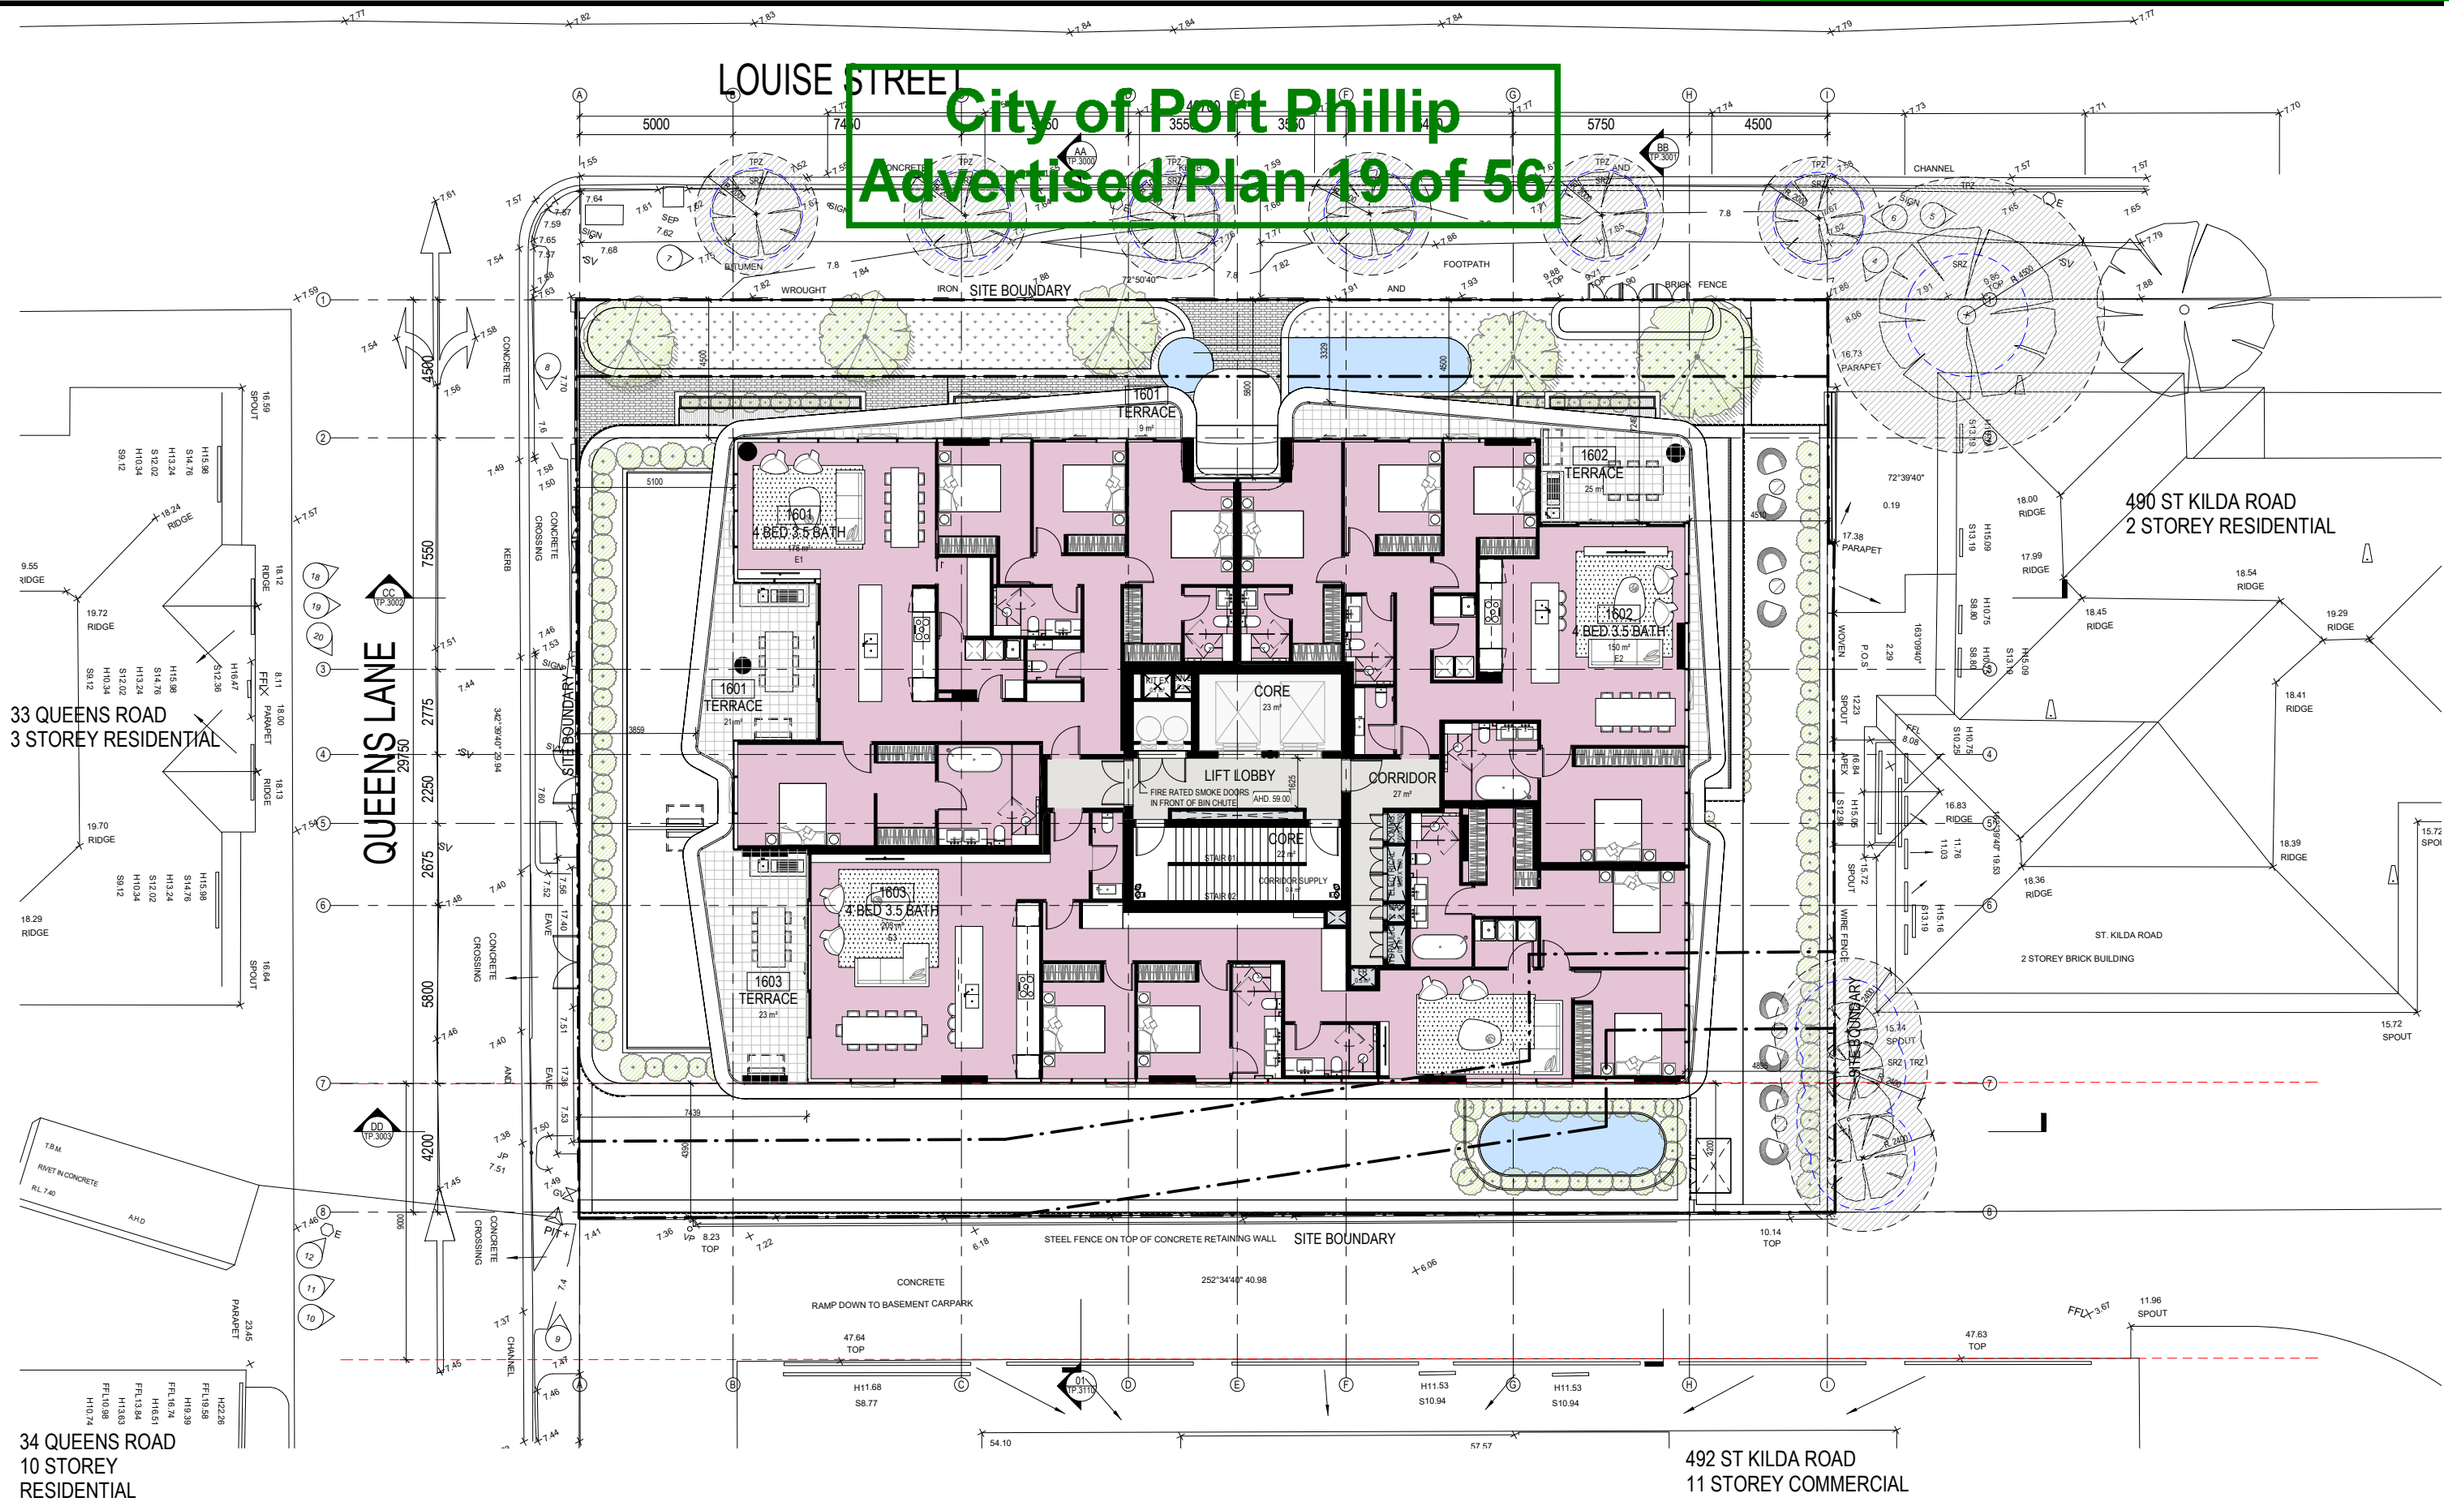


CERA STRIBLEY

Cera Stribley
Architecture
Interior Design

Cera Stribley Pty. Ltd.
ABN 29 350 585 700

+ 61 3 9533 2582
info@cs-a.com.au
www.cs-a.com.au
Studio 5, 249 Chapel St
Prahran VIC 3181 AUS

NOTES

Do not scale. Contractor must verify all dimensions on site before commencing any work or preparing shop drawings which must be approved by the architect before manufacture. Any extra entailed work shown on this drawing must be claimed and approved before proceeding.

COPYRIGHT

Reproduction of the whole or part of the document constitutes an infringement of copyright. The information, ideas and concepts contained in this document is / are confidential. The recipients(s) of this document is / are prohibited from disclosing such information, ideas and concepts to any person without prior written consent of the copyright holder.

| REV | DATE | REVISION | BY | CHK |
|---|---|---|---|---|
| A | 04.08.2021 | TOWN PLANNING | DC | DC |
| B | 15.10.2021 | RFI | LT | YX |
| C | 16.11.2021 | RFI | DC | DC |

| REV | DATE | REVISION | BY | CHK |
|---|---|---|---|---|

PROJECT

**8 LOUISE STREET**

8 LOUISE STREET, MELBOURNE 3004

MULTI-RESIDENTIAL

DRAWING STATUS

**TOWN PLANNING**

| | |
|---|---|
| JOB N° | 21089 |
| REVISION N° | C |
| DATE | 16.11.2021 |
| SCALE | 1 : 100 @ A1 |
| DRAWN BY | DC |
| CHECKED BY | DC |

DRAWING TITLE

**PROPOSED LEVEL 16 PLAN**

**TP.1116**

PORT PHILLIP PLANNING DEPARTMENT Date Received: 19/11/2021

City of Port Phillip
Advertised Plan 20 of 56

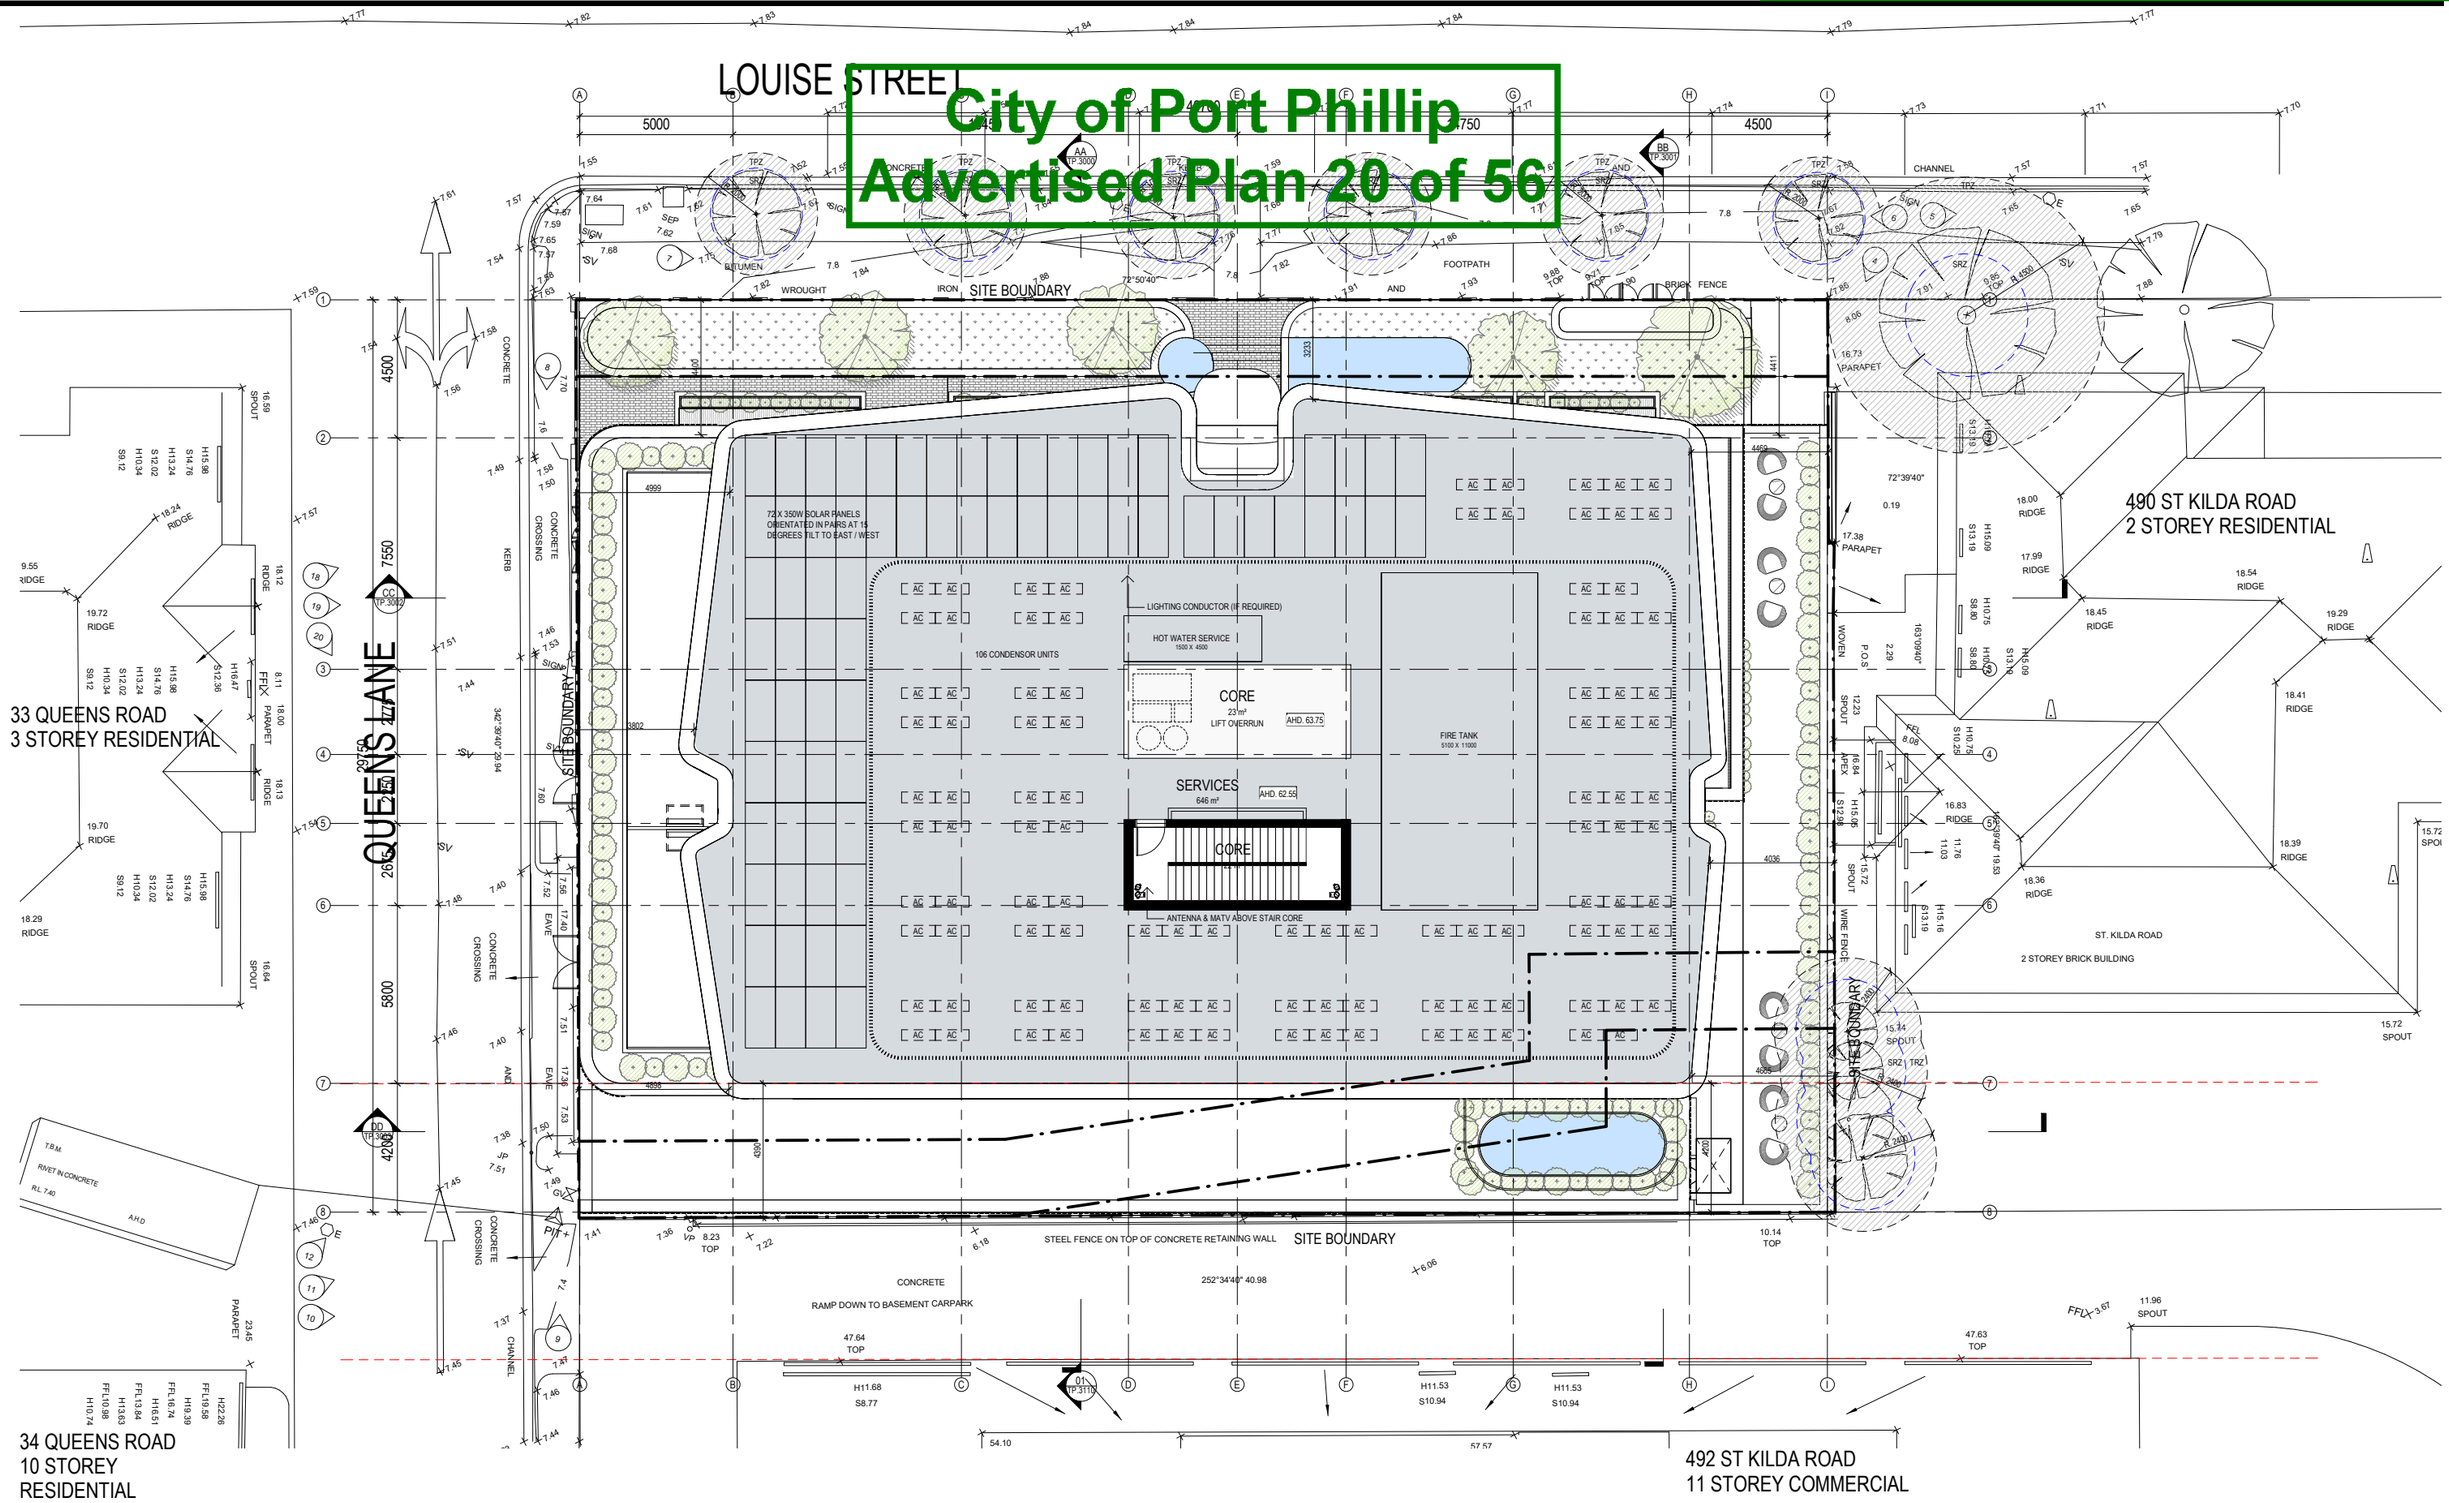


# CERA STRIBLEY

Cera Stribley
Architecture
Interior Design

Cera Stribley Pty. Ltd.
ABN 29 350 585 700

+ 61 3 9533 2582
info@cs-a.com.au
www.cs-a.com.au
Studio 5, 249 Chapel St
Prahran VIC 3181 AUS

NOTES

Do not scale. Contractor must verify all dimensions on site before commencing any work or preparing shop drawings which must be approved by the architect before manufacture. Any extra entailed work shown on this drawing must be claimed and approved before proceeding.

COPYRIGHT

Reproduction of the whole or part of the document constitutes an infringement of copyright. The information, ideas and concepts contained in this document is / are confidential. The recipients(s) of this document is / are prohibited from disclosing such information, ideas and concepts to any person without prior written consent of the copyright holder.

| REV | DATE | REVISION | BY | CHK |
|---|---|---|---|---|
| A | 04.08.2021 | TOWN PLANNING | DC | DC |
| B | 15.10.2021 | RFI | LT | YX |
| C | 16.11.2021 | RFI | DC | DC |

| REV | DATE | REVISION | BY | CHK |
|---|---|---|---|---|

PROJECT

## 8 LOUISE STREET

8 LOUISE STREET, MELBOURNE 3004

MULTI-RESIDENTIAL

DRAWING STATUS

**TOWN PLANNING**

| | |
|---|---|
| JOB N° | 21089 |
| REVISION N° | C |
| DATE | 16.11.2021 |
| SCALE | 1 : 100 @ A1 |
| DRAWN BY | DC |
| CHECKED BY | DC |

DRAWING TITLE

**PROPOSED ROOF PLAN**

**TP.1150**

PORT PHILLIP PLANNING DEPARTMENT Date Received: 19/11/2021

City of Port Phillip
Advertised Plan 21 of 56

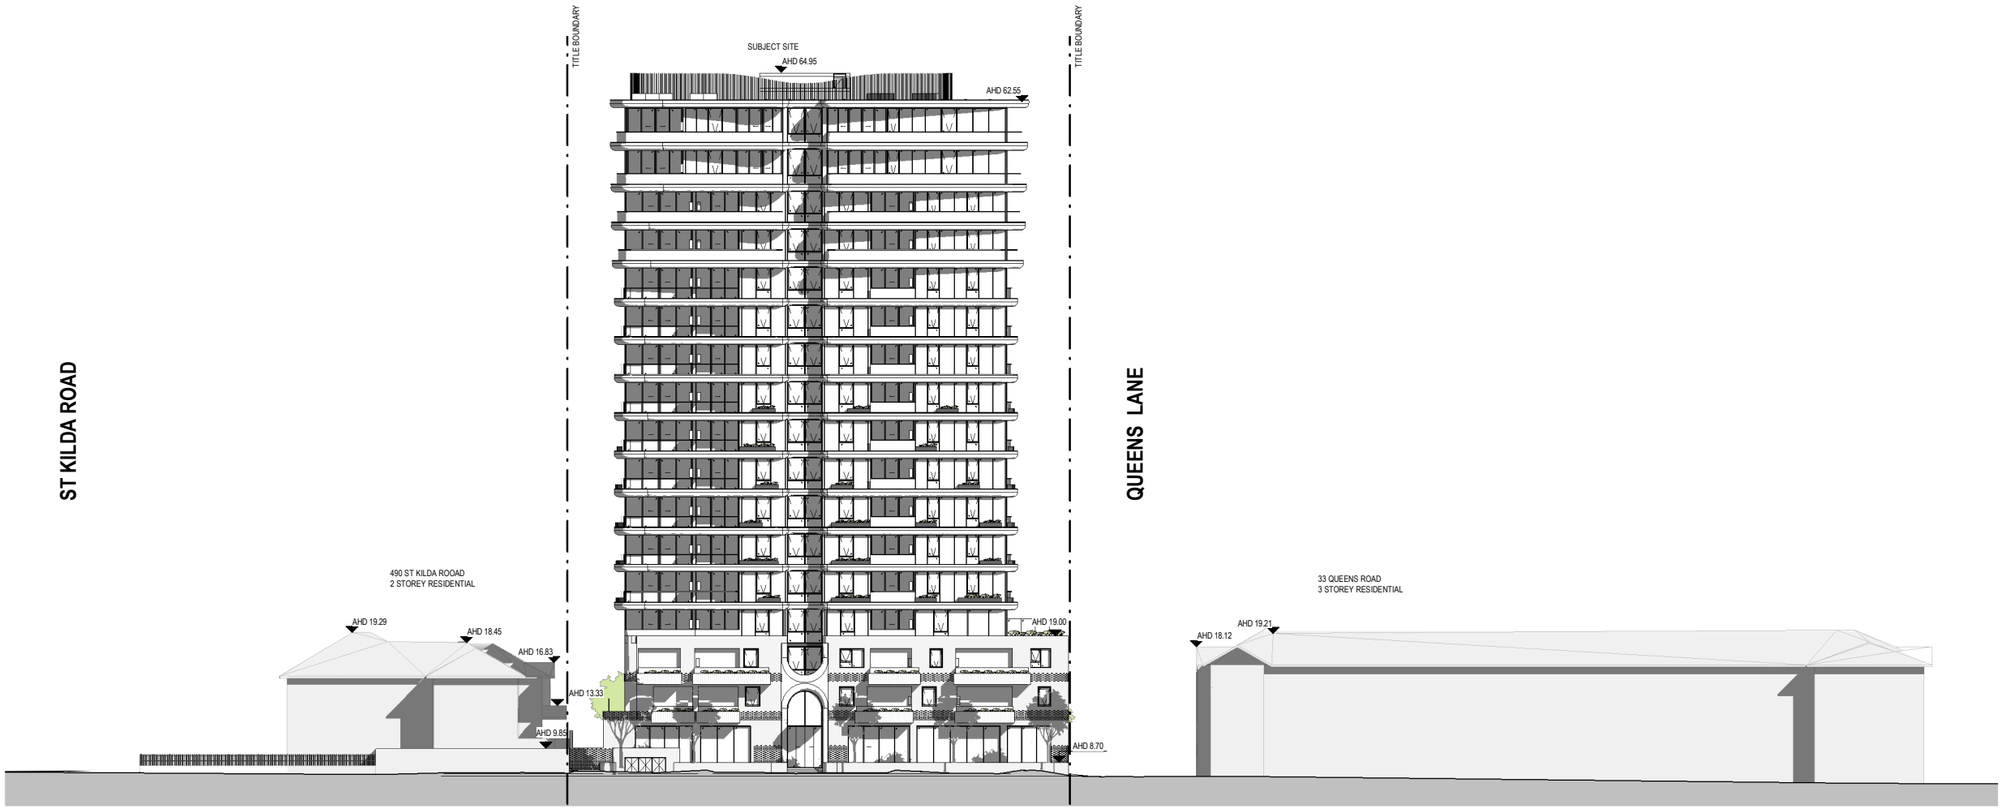


1 STREETSCAPE ELEVATION - LOUISE STREET
1 : 250

CERA STRIBLEY

Cera Stribley
Architecture
Interior Design

Cera Stribley Pty. Ltd.
ABN 29 350 585 700

+ 61 3 9533 2582
info@cs-a.com.au
www.cs-a.com.au
Studio 5, 249 Chapel St
Prahran VIC 3181 AUS

NOTES

Do not scale. Contractor must verify all dimensions on site before commencing any work or preparing shop drawings which must be approved by the architect before manufacture. Any extra entailed work shown on this drawing must be claimed and approved before proceeding.

COPYRIGHT

Reproduction of the whole or part of the document constitutes an infringement of copyright. The information, ideas and concepts contained in this document is / are confidential. The recipients(s) of this document is / are prohibited from disclosing such information, ideas and concepts to any person without prior written consent of the copyright holder.

| REV | DATE | REVISION | BY | CHK |
|---|---|---|---|---|
| A | 04.08.2021 | TOWN PLANNING | DC | DC |
| B | 15.10.2021 | RFI | LT | YX |
| C | 16.11.2021 | RFI | DC | DC |

| REV | DATE | REVISION | BY | CHK |
|---|---|---|---|---|

PROJECT

## 8 LOUISE STREET

8 LOUISE STREET, MELBOURNE 3004

MULTI-RESIDENTIAL

DRAWING STATUS

**TOWN PLANNING**

| | |
|---|---|
| JOB N° | 21089 |
| REVISION N° | C |
| DATE | 16.11.2021 |
| SCALE | 1 : 250 @ A1 |
| DRAWN BY | DC |
| CHECKED BY | DC |

DRAWING TITLE

**STREETSCAPE ELEVATION 01**

**TP.2000**

PORT PHILLIP PLANNING DEPARTMENT Date Received: 19/11/2021

City of Port Phillip
Advertised Plan 22 of 56

1 STREETSCAPE ELEVATION - QUEENS LANE
1 : 250

CERA STRIBLEY

Cera Stribley
Architecture
Interior Design

Cera Stribley Pty. Ltd.
ABN 29 350 585 700

+ 61 3 9533 2582
info@cs-a.com.au
www.cs-a.com.au
Studio 5, 249 Chapel St
Prahran VIC 3181 AUS

NOTES

Do not scale. Contractor must verify all dimensions on site before commencing any work or preparing shop drawings which must be approved by the architect before manufacture. Any extra entailed work shown on this drawing must be claimed and approved before proceeding.

COPYRIGHT

Reproduction of the whole or part of the document constitutes an infringement of copyright. The information, ideas and concepts contained in this document is / are confidential. The recipients(s) of this document is / are prohibited from disclosing such information, ideas and concepts to any person without prior written consent of the copyright holder.

| REV | DATE | REVISION | BY | CHK |
|---|---|---|---|---|
| A | 04.08.2021 | TOWN PLANNING | DC | DC |
| B | 15.10.2021 | RFI | LT | YX |
| C | 16.11.2021 | RFI | DC | DC |

| REV | DATE | REVISION | BY | CHK |
|---|---|---|---|---|

PROJECT
8 LOUISE STREET
8 LOUISE STREET, MELBOURNE 3004
MULTI-RESIDENTIAL

DRAWING STATUS
TOWN PLANNING

| | |
|---|---|
| JOB N° | 21089 |
| REVISION N° | C |
| DATE | 16.11.2021 |
| SCALE | 1 : 250 @ A1 |
| DRAWN BY | DC |
| CHECKED BY | DC |

DRAWING TITLE
STREETSCAPE ELEVATION 02

TP.2001

PORT PHILLIP PLANNING DEPARTMENT Date Received: 19/11/2021

City of Port Phillip
Advertised Plan 23 of 56

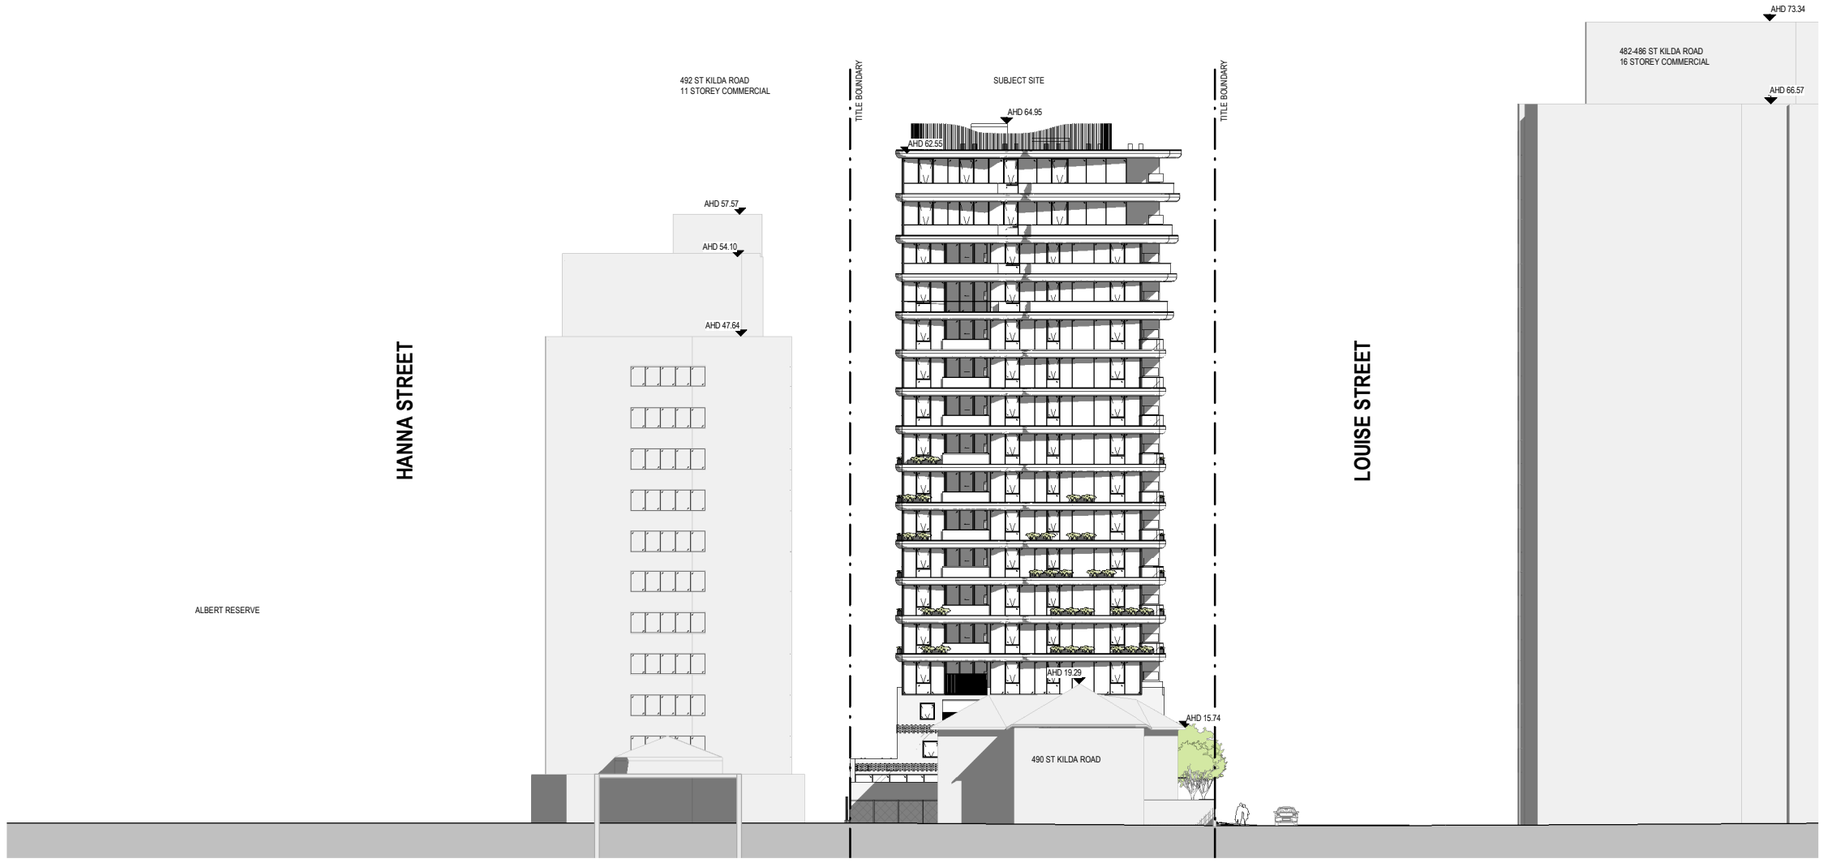


1 STREETSCAPE ELEVATION - ST KILDA ROAD
1 : 250

CERA STRIBLEY

Cera Stribley
Architecture
Interior Design

Cera Stribley Pty. Ltd.
ABN 29 350 585 700

+ 61 3 9533 2582
info@cs-a.com.au
www.cs-a.com.au
Studio 5, 249 Chapel St
Prahran VIC 3181 AUS

NOTES
Do not scale. Contractor must verify all dimensions on site before commencing any work or preparing shop drawings which must be approved by the architect before manufacture. Any extra entailed work shown on this drawing must be claimed and approved before proceeding.

COPYRIGHT
Reproduction of the whole or part of the document constitutes an infringement of copyright. The information, ideas and concepts contained in this document is / are confidential. The recipients(s) of this document is / are prohibited from disclosing such information, ideas and concepts to any person without prior written consent of the copyright holder.

| REV | DATE | REVISION | BY | CHK |
|---|---|---|---|---|
| A | 15.10.2021 | RFI | LT | YX |
| B | 16.11.2021 | RFI | DC | DC |

| REV | DATE | REVISION | BY | CHK |
|---|---|---|---|---|

PROJECT
**8 LOUISE STREET**
8 LOUISE STREET, MELBOURNE 3004
MULTI-RESIDENTIAL

DRAWING STATUS
**TOWN PLANNING**

| | |
|---|---|
| JOB N° | 21089 |
| REVISION N° | B |
| DATE | 16.11.2021 |
| SCALE | 1 : 250 @ A1 |
| DRAWN BY | DC |
| CHECKED BY | DC |

DRAWING TITLE
**STREETSCAPE ELEVATION 03**

**TP.2002**

PORT PHILLIP PLANNING DEPARTMENT Date Received: 19/11/2021

City of Port Phillip
Advertised Plan 24 of 56

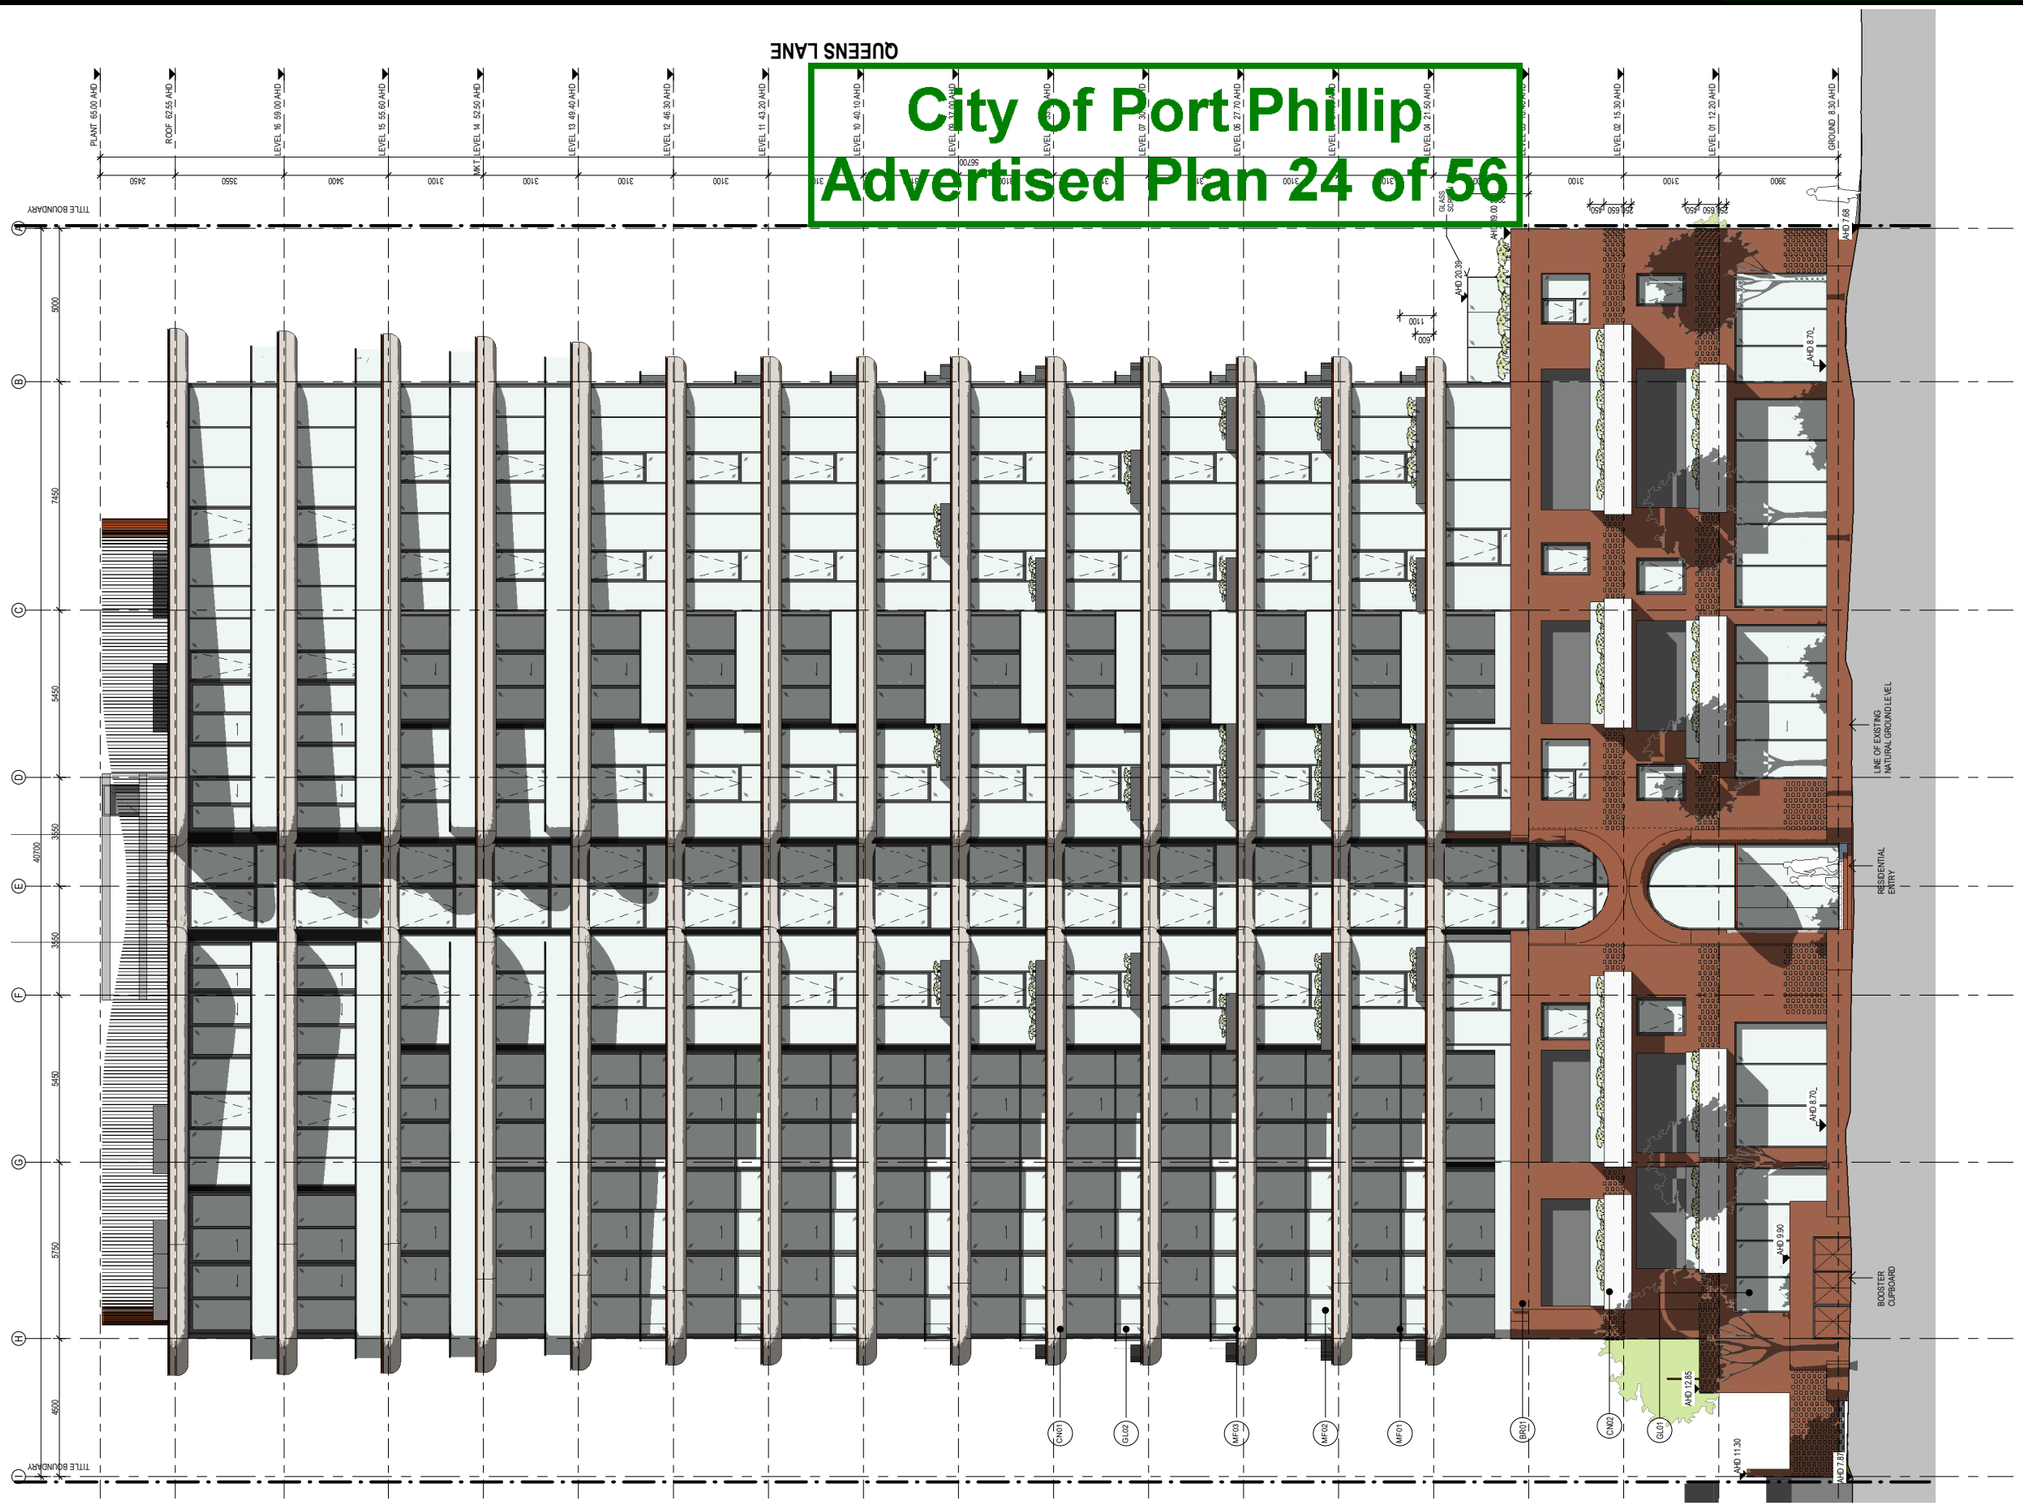


## EXTERNAL MATERIAL LEGEND

| | |
|---|---|
| CN01 | **CONCRETE 01**<br>CONCRETE SLAB EDGE<br>COLOUR: LIGHT GREY |
| CN02 | **CONCRETE 02**<br>CONCRETE BOARD MARKED<br>COLOUR: LIGHT GREY |
| BR01 | **BRICK 01**<br>BRICK CLADDING<br>COLOUR: RED |
| GL01 | **GLAZING 01**<br>VISION GLASS<br>COLOUR: CLEAR |
| GL02 | **GLAZING 02**<br>GLASS BALUSTRADE<br>COLOUR: CLEAR |
| MF01 | **METAL FINISH 01**<br>METAL BALUSTRADE<br>COLOUR: BLACK |
| MF02 | **METAL FINISH 02**<br>METAL POWDER COAT<br>COLOUR: BLACK |
| MF03 | **METAL FINISH 03**<br>METAL TRIM<br>COLOUR: BRONZE |
| PF01 | **PAINT FINISH 01**<br>EXTERNAL PAINT FINISH<br>COLOUR: BLACK |

CERA STRIBLEY

Cera Stribley
Architecture
Interior Design

Cera Stribley Pty. Ltd.
ABN 29 350 585 700

+ 61 3 9533 2582
info@cs-a.com.au
www.cs-a.com.au
Studio 5, 249 Chapel St
Prahran VIC 3181 AUS

NOTES

Do not scale. Contractor must verify all dimensions on site before commencing any work or preparing shop drawings which must be approved by the architect before manufacture. Any extra entailed work shown on this drawing must be claimed and approved before proceeding.

COPYRIGHT

Reproduction of the whole or part of the document constitutes an infringement of copyright. The information, ideas and concepts contained in this document is / are confidential. The recipients(s) of this document is / are prohibited from disclosing such information, ideas and concepts to any person without prior written consent of the copyright holder.

| REV | DATE | REVISION | BY | CHK |
|---|---|---|---|---|
| A | 04.08.2021 | TOWN PLANNING | DC | DC |
| B | 15.10.2021 | RFI | LT | YX |
| C | 16.11.2021 | RFI | DC | DC |

| REV | DATE | REVISION | BY | CHK |
|---|---|---|---|---|

PROJECT

# 8 LOUISE STREET

8 LOUISE STREET, MELBOURNE 3004

MULTI-RESIDENTIAL

DRAWING STATUS

**TOWN PLANNING**

| | |
|---|---|
| JOB N° | 21089 |
| REVISION N° | C |
| DATE | 16.11.2021 |
| SCALE | 1 : 100 @ A1 |
| DRAWN BY | DC |
| CHECKED BY | DC |

DRAWING TITLE

**NORTH ELEVATION**

**TP.2100**

PORT PHILLIP PLANNING DEPARTMENT Date Received: 19/11/2021

City of Port Phillip
Advertised Plan 25 of 56

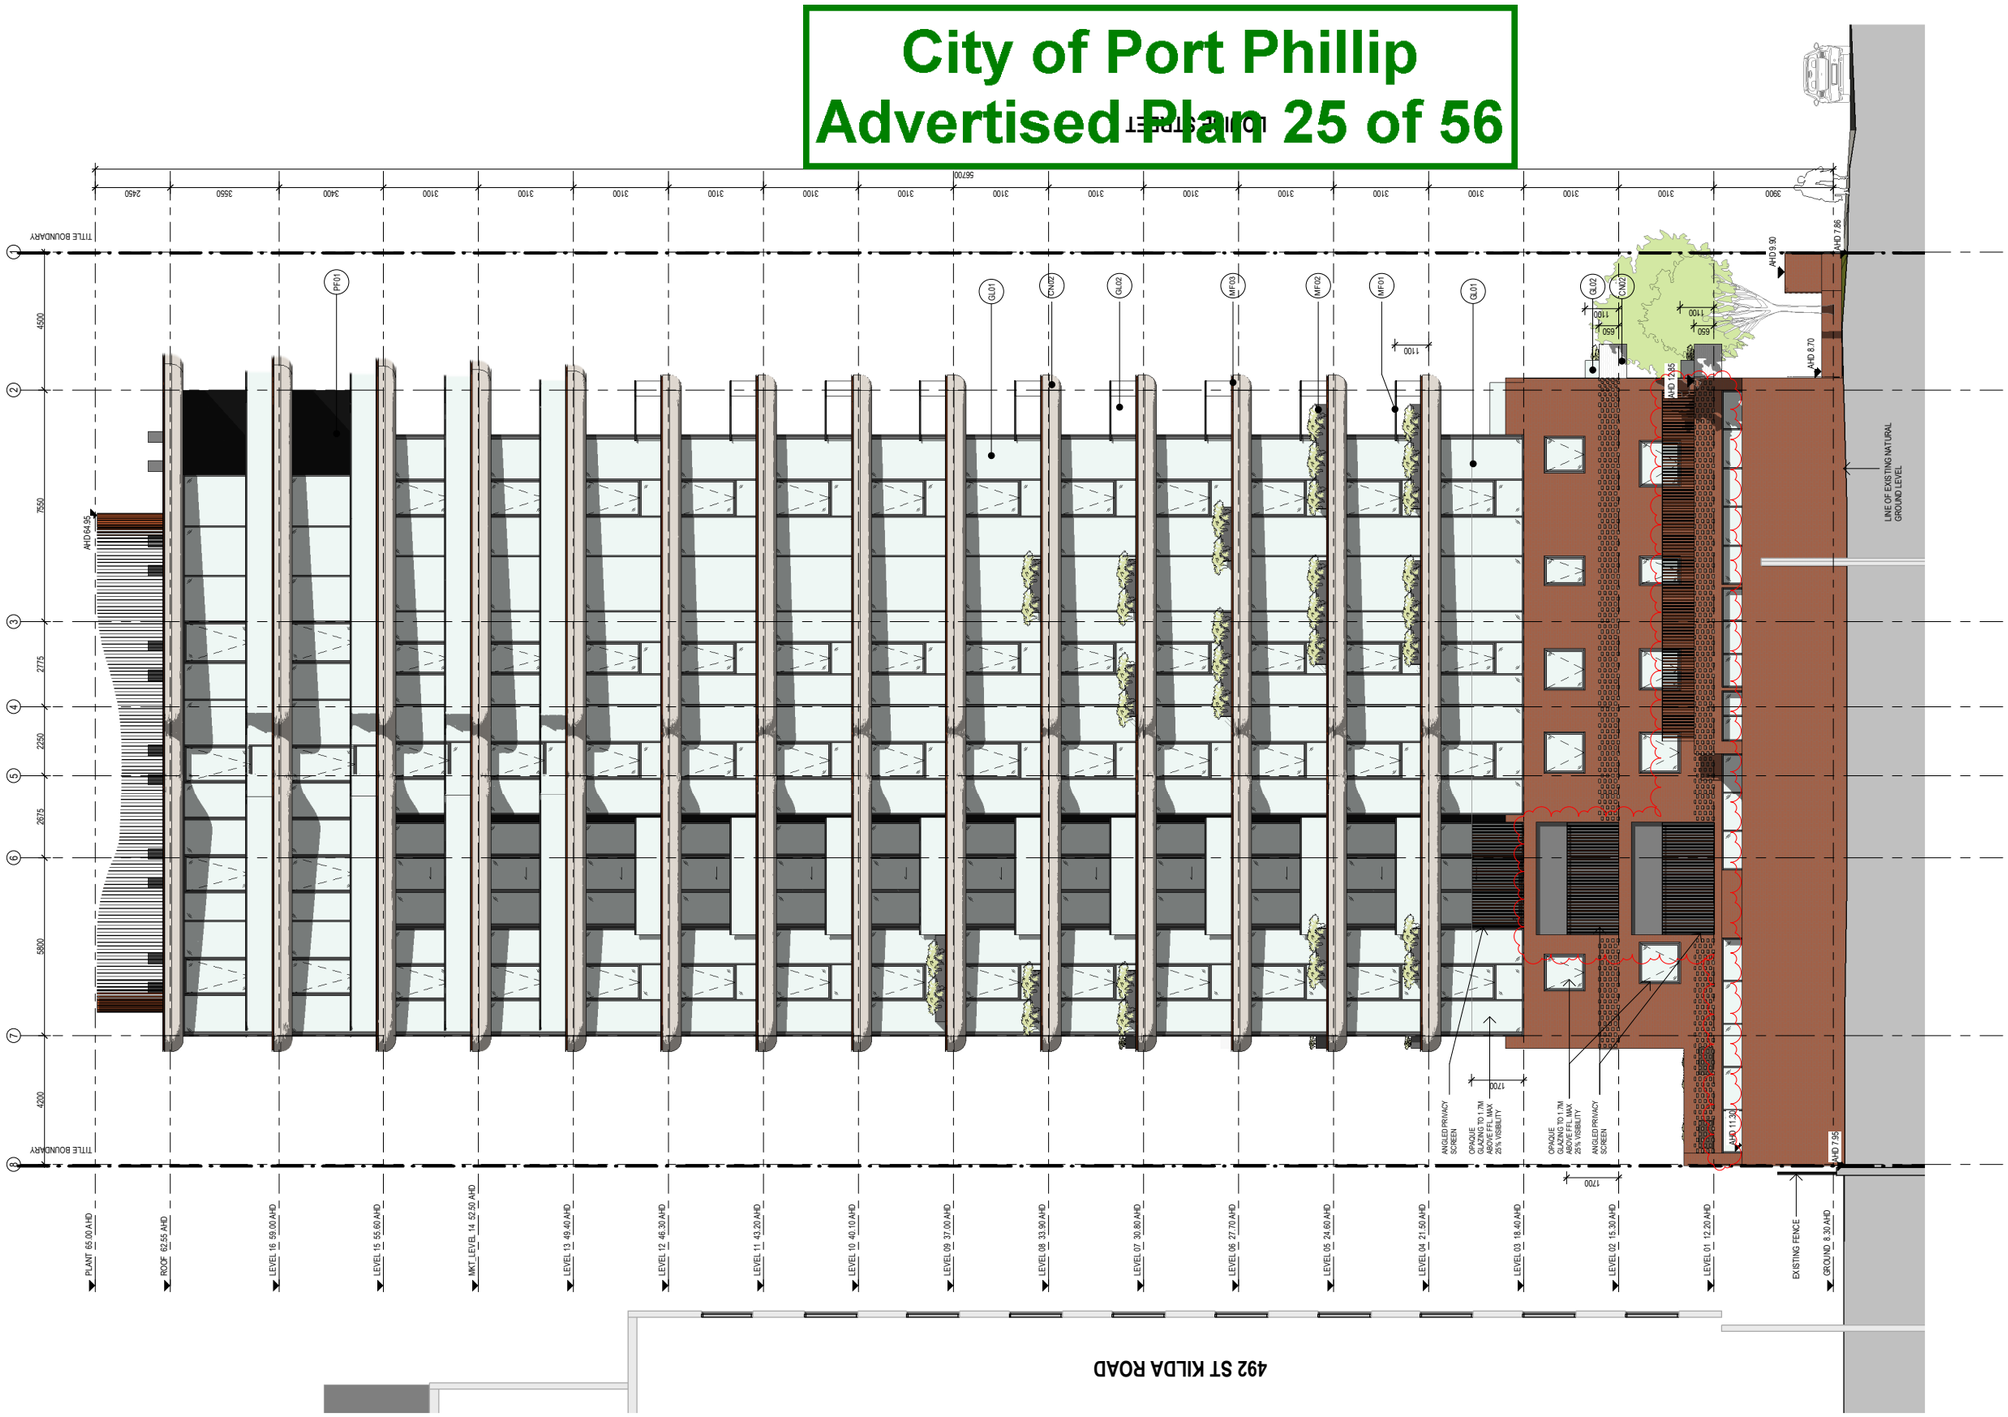


## EXTERNAL MATERIAL LEGEND

| | |
|---|---|
| CN01 | **CONCRETE 01**<br>CONCRETE SLAB EDGE<br>COLOUR: LIGHT GREY |
| CN02 | **CONCRETE 02**<br>CONCRETE BOARD MARKED<br>COLOUR: LIGHT GREY |
| BR01 | **BRICK 01**<br>BRICK CLADDING<br>COLOUR: RED |
| GL01 | **GLAZING 01**<br>VISION GLASS<br>COLOUR: CLEAR |
| GL02 | **GLAZING 02**<br>GLASS BALUSTRADE<br>COLOUR: CLEAR |
| MF01 | **METAL FINISH 01**<br>METAL BALUSTRADE<br>COLOUR: BLACK |
| MF02 | **METAL FINISH 02**<br>METAL POWDER COAT<br>COLOUR: BLACK |
| MF03 | **METAL FINISH 03**<br>METAL TRIM<br>COLOUR: BRONZE |
| PF01 | **PAINT FINISH 01**<br>EXTERNAL PAINT FINISH<br>COLOUR: BLACK |

CERA STRIBLEY

Cera Stribley
Architecture
Interior Design

Cera Stribley Pty. Ltd.
ABN 29 350 585 700

+ 61 3 9533 2582
info@cs-a.com.au
www.cs-a.com.au
Studio 5, 249 Chapel St
Prahran VIC 3181 AUS

NOTES

Do not scale. Contractor must verify all dimensions on site before commencing any work or preparing shop drawings which must be approved by the architect before manufacture. Any extra entailed work shown on this drawing must be claimed and approved before proceeding.

COPYRIGHT

Reproduction of the whole or part of the document constitutes an infringement of copyright. The information, ideas and concepts contained in this document is / are confidential. The recipients(s) of this document is / are prohibited from disclosing such information, ideas and concepts to any person without prior written consent of the copyright holder.

| REV | DATE | REVISION | BY | CHK |
|---|---|---|---|---|
| A | 04.08.2021 | TOWN PLANNING | DC | DC |
| B | 15.10.2021 | RFI | LT | YX |
| C | 16.11.2021 | RFI | DC | DC |

| REV | DATE | REVISION | BY | CHK |
|---|---|---|---|---|

PROJECT

# 8 LOUISE STREET

8 LOUISE STREET, MELBOURNE 3004

MULTI-RESIDENTIAL

DRAWING STATUS

**TOWN PLANNING**

| | |
|---|---|
| JOB N° | 21089 |
| REVISION N° | C |
| DATE | 16.11.2021 |
| SCALE | 1 : 100 @ A1 |
| DRAWN BY | DC |
| CHECKED BY | DC |

DRAWING TITLE

**EAST ELEVATION**

**TP.2101**

PORT PHILLIP PLANNING DEPARTMENT Date Received: 19/11/2021

City of Port Phillip
Advertised Plan 26 of 56

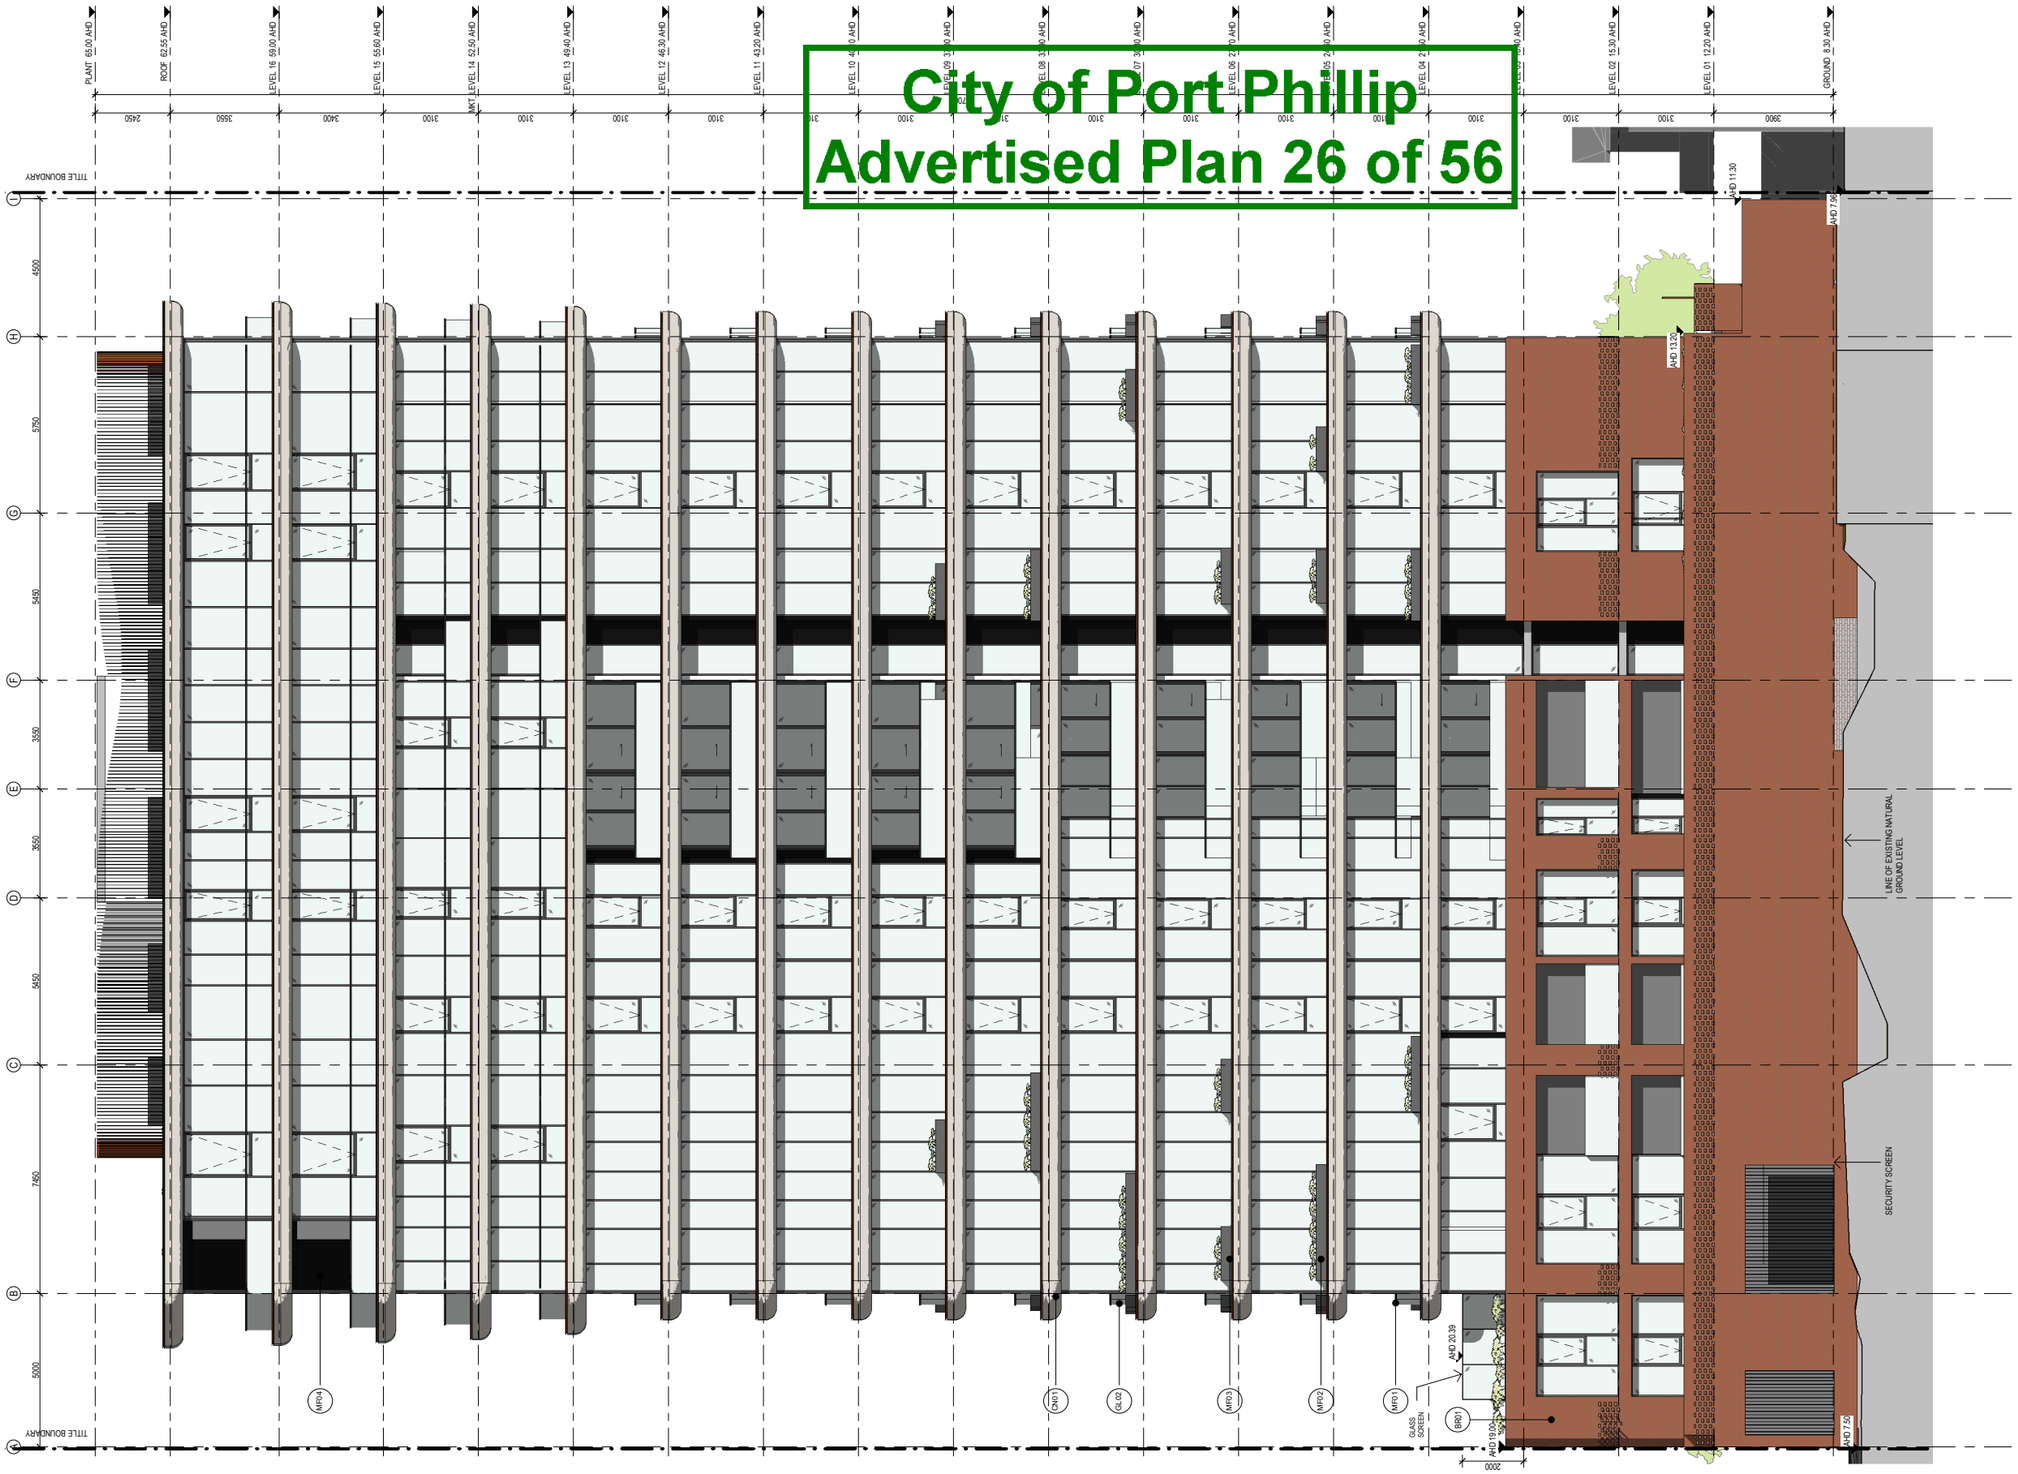


## EXTERNAL MATERIAL LEGEND

| | |
|---|---|
| CN01 | **CONCRETE 01**<br>CONCRETE SLAB EDGE<br>COLOUR: LIGHT GREY |
| CN02 | **CONCRETE 02**<br>CONCRETE BOARD MARKED<br>COLOUR: LIGHT GREY |
| BR01 | **BRICK 01**<br>BRICK CLADDING<br>COLOUR: RED |
| GL01 | **GLAZING 01**<br>VISION GLASS<br>COLOUR: CLEAR |
| GL02 | **GLAZING 02**<br>GLASS BALUSTRADE<br>COLOUR: CLEAR |
| MF01 | **METAL FINISH 01**<br>METAL BALUSTRADE<br>COLOUR: BLACK |
| MF02 | **METAL FINISH 02**<br>METAL POWDER COAT<br>COLOUR: BLACK |
| MF03 | **METAL FINISH 03**<br>METAL TRIM<br>COLOUR: BRONZE |
| PF01 | **PAINT FINISH 01**<br>EXTERNAL PAINT FINISH<br>COLOUR: BLACK |

CERA STRIBLEY

Cera Stribley
Architecture
Interior Design

Cera Stribley Pty. Ltd.
ABN 29 350 585 700

+ 61 3 9533 2582
info@cs-a.com.au
www.cs-a.com.au
Studio 5, 249 Chapel St
Prahran VIC 3181 AUS

NOTES

Do not scale. Contractor must verify all dimensions on site before commencing any work or preparing shop drawings which must be approved by the architect before manufacture. Any extra entailed work shown on this drawing must be claimed and approved before proceeding.

COPYRIGHT

Reproduction of the whole or part of the document constitutes an infringement of copyright. The information, ideas and concepts contained in this document is / are confidential. The recipients(s) of this document is / are prohibited from disclosing such information, ideas and concepts to any person without prior written consent of the copyright holder.

| REV | DATE | REVISION | BY | CHK |
|---|---|---|---|---|
| A | 04.08.2021 | TOWN PLANNING | DC | DC |
| B | 15.10.2021 | RFI | LT | YX |
| C | 16.11.2021 | RFI | DC | DC |

| REV | DATE | REVISION | BY | CHK |
|---|---|---|---|---|

PROJECT

# 8 LOUISE STREET

8 LOUISE STREET, MELBOURNE 3004

MULTI-RESIDENTIAL

DRAWING STATUS

**TOWN PLANNING**

| | |
|---|---|
| JOB N° | 21089 |
| REVISION N° | C |
| DATE | 16.11.2021 |
| SCALE | 1 : 100 @ A1 |
| DRAWN BY | DC |
| CHECKED BY | DC |

DRAWING TITLE

**SOUTH ELEVATION**

**TP.2102**

PORT PHILLIP PLANNING DEPARTMENT Date Received: 19/11/2021

City of Port Phillip
Advertised Plan 27 of 56

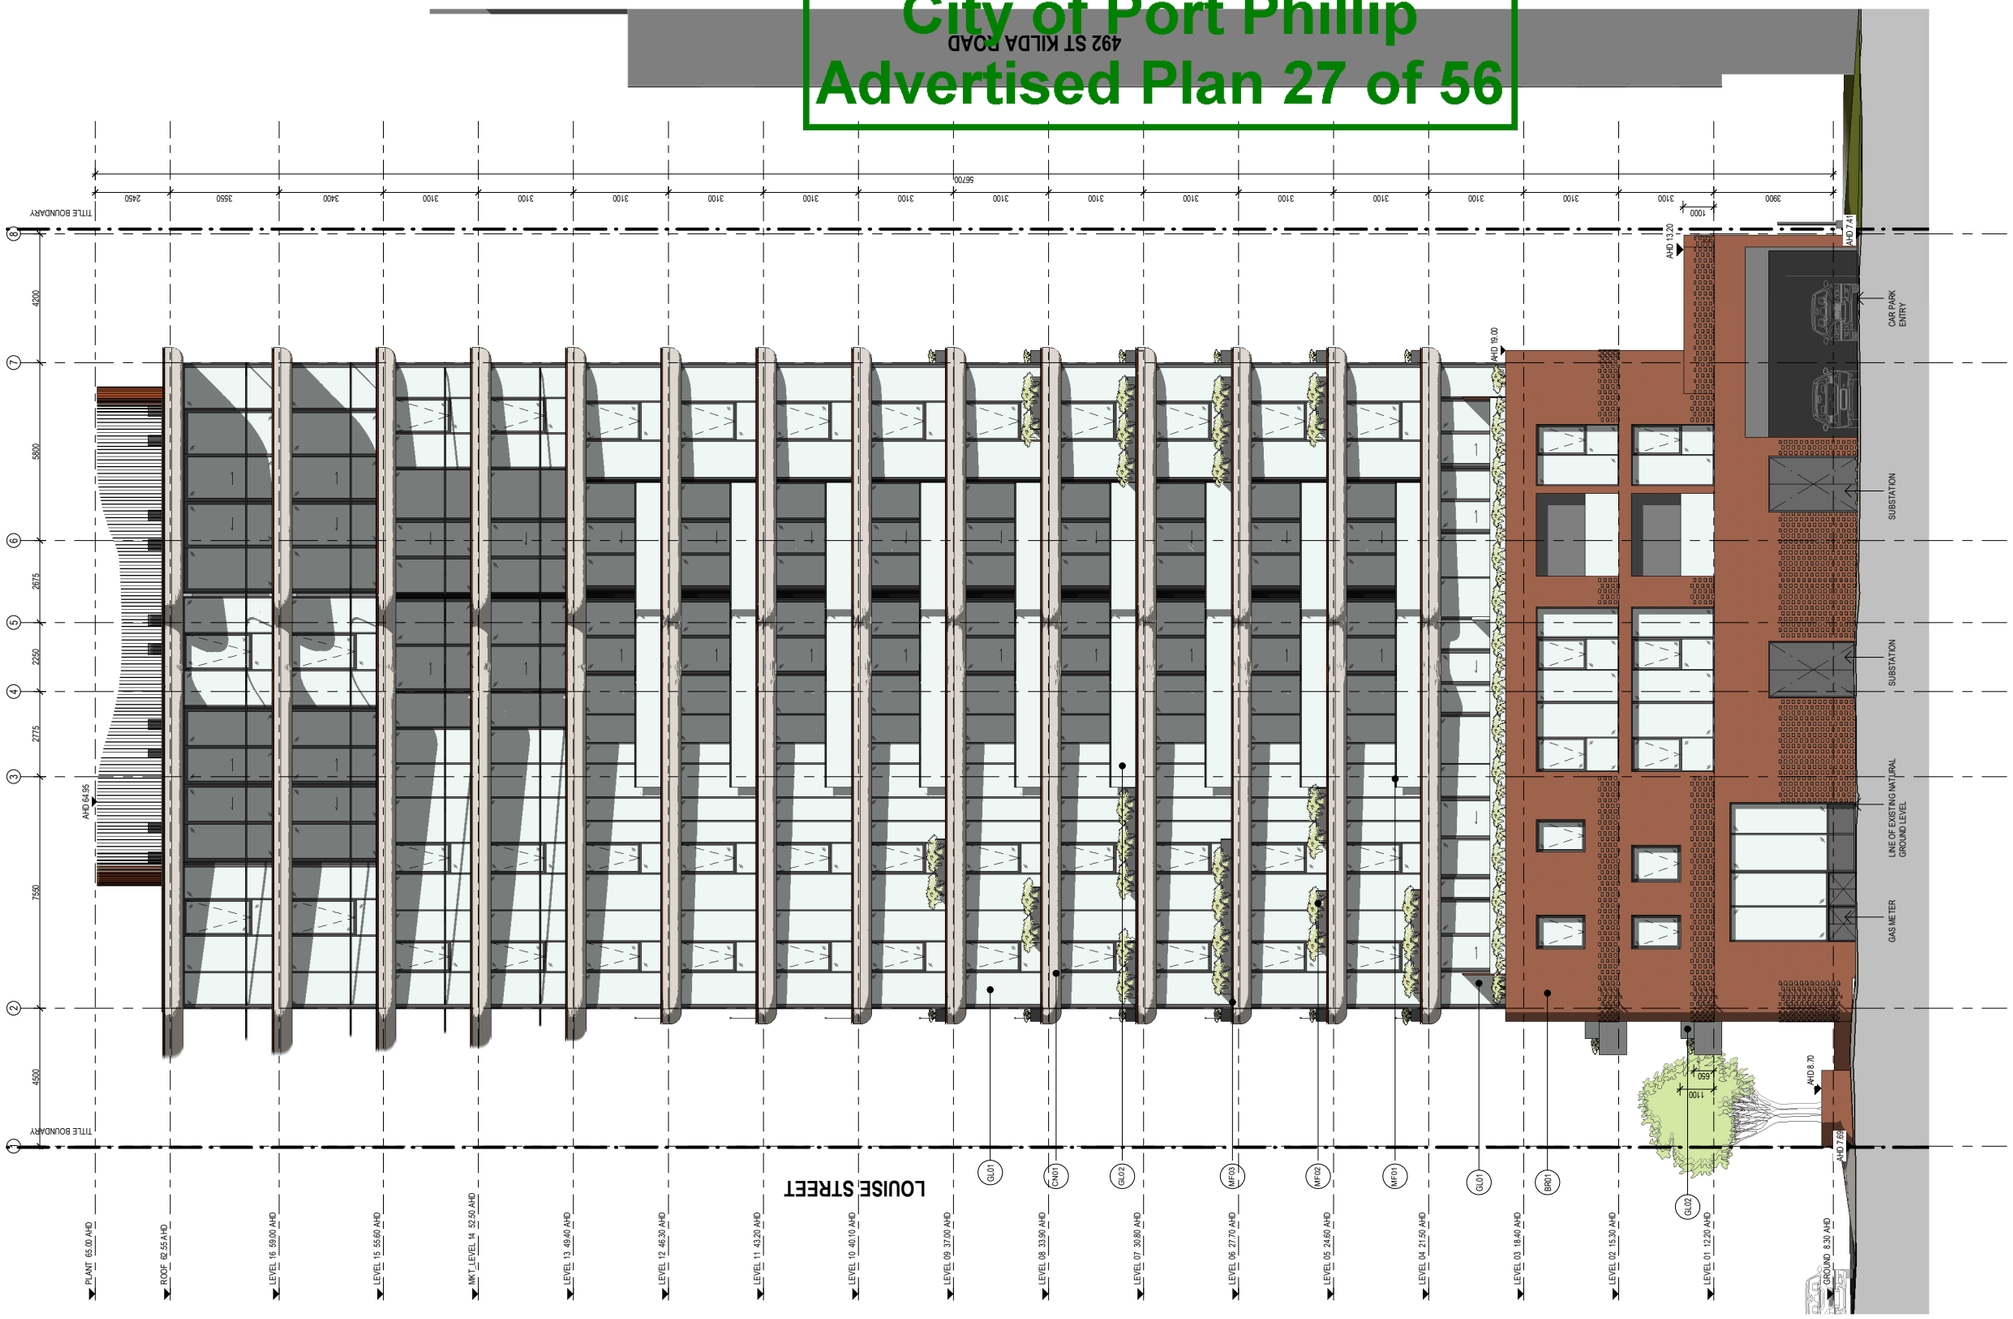


## EXTERNAL MATERIAL LEGEND

| | |
|---|---|
| CN01 | **CONCRETE 01**<br>CONCRETE SLAB EDGE<br>COLOUR: LIGHT GREY |
| CN02 | **CONCRETE 02**<br>CONCRETE BOARD MARKED<br>COLOUR: LIGHT GREY |
| BR01 | **BRICK 01**<br>BRICK CLADDING<br>COLOUR: RED |
| GL01 | **GLAZING 01**<br>VISION GLASS<br>COLOUR: CLEAR |
| GL02 | **GLAZING 02**<br>GLASS BALUSTRADE<br>COLOUR: CLEAR |
| MF01 | **METAL FINISH 01**<br>METAL BALUSTRADE<br>COLOUR: BLACK |
| MF02 | **METAL FINISH 02**<br>METAL POWDER COAT<br>COLOUR: BLACK |
| MF03 | **METAL FINISH 03**<br>METAL TRIM<br>COLOUR: BRONZE |
| PF01 | **PAINT FINISH 01**<br>EXTERNAL PAINT FINISH<br>COLOUR: BLACK |

CERA STRIBLEY

Cera Stribley
Architecture
Interior Design

Cera Stribley Pty. Ltd.
ABN 29 350 585 700

+ 61 3 9533 2582
info@cs-a.com.au
www.cs-a.com.au
Studio 5, 249 Chapel St
Prahran VIC 3181 AUS

NOTES

Do not scale. Contractor must verify all dimensions on site before commencing any work or preparing shop drawings which must be approved by the architect before manufacture. Any extra entailed work shown on this drawing must be claimed and approved before proceeding.

COPYRIGHT

Reproduction of the whole or part of the document constitutes an infringement of copyright. The information, ideas and concepts contained in this document is / are confidential. The recipients(s) of this document is / are prohibited from disclosing such information, ideas and concepts to any person without prior written consent of the copyright holder.

| REV | DATE | REVISION | BY | CHK |
|---|---|---|---|---|
| A | 04.08.2021 | TOWN PLANNING | DC | DC |
| B | 15.10.2021 | RFI | LT | YX |
| C | 16.11.2021 | RFI | DC | DC |

| REV | DATE | REVISION | BY | CHK |
|---|---|---|---|---|

PROJECT

# 8 LOUISE STREET

8 LOUISE STREET, MELBOURNE 3004

MULTI-RESIDENTIAL

DRAWING STATUS

**TOWN PLANNING**

| | |
|---|---|
| JOB N° | 21089 |
| REVISION N° | C |
| DATE | 16.11.2021 |
| SCALE | 1 : 100 @ A1 |
| DRAWN BY | DC |
| CHECKED BY | DC |

DRAWING TITLE

**WEST ELEVATION**

**TP.2103**

PORT PHILLIP PLANNING DEPARTMENT Date Received: 19/11/2021

City of Port Phillip
Advertised Plan 28 of 56

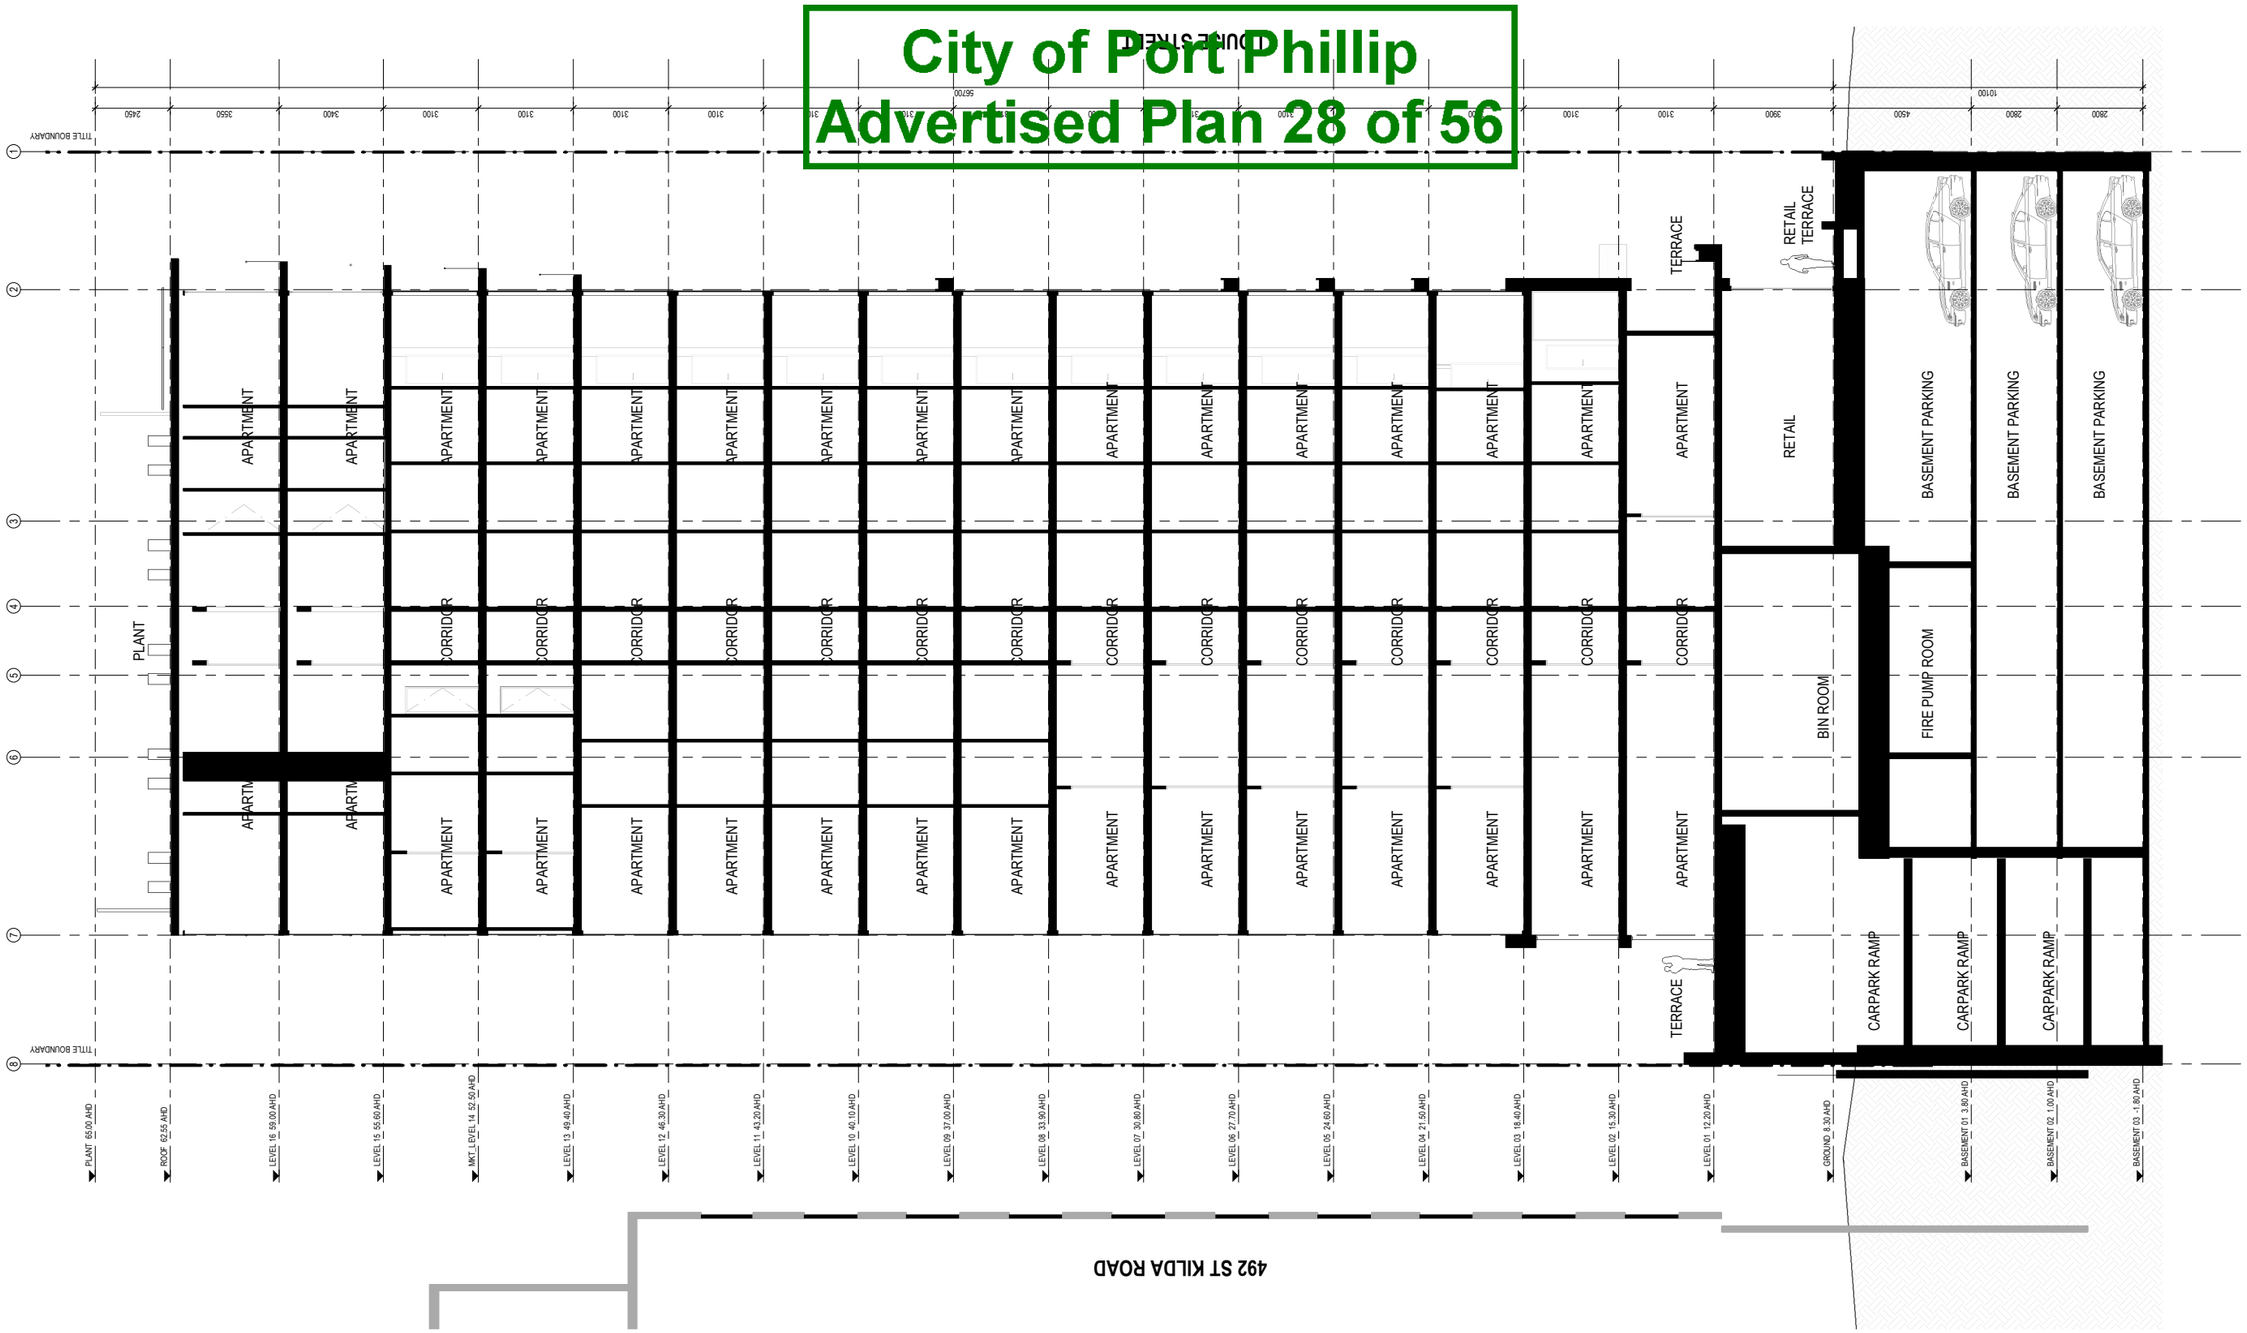


CERA STRIBLEY

Cera Stribley
Architecture
Interior Design

Cera Stribley Pty. Ltd.
ABN 29 350 585 700

+ 61 3 9533 2582
info@cs-a.com.au
www.cs-a.com.au
Studio 5, 249 Chapel St
Prahran VIC 3181 AUS

NOTES

Do not scale. Contractor must verify all dimensions on site before commencing any work or preparing shop drawings which must be approved by the architect before manufacture. Any extra entailed work shown on this drawing must be claimed and approved before proceeding.

COPYRIGHT

Reproduction of the whole or part of the document constitutes an infringement of copyright. The information, ideas and concepts contained in this document is / are confidential. The recipients(s) of this document is / are prohibited from disclosing such information, ideas and concepts to any person without prior written consent of the copyright holder.

| REV | DATE | REVISION | BY | CHK |
|---|---|---|---|---|
| A | 04.08.2021 | TOWN PLANNING | DC | DC |
| B | 15.10.2021 | RFI | LT | YX |
| C | 16.11.2021 | RFI | DC | DC |

| REV | DATE | REVISION | BY | CHK |
|---|---|---|---|---|

PROJECT

# 8 LOUISE STREET

8 LOUISE STREET, MELBOURNE 3004

MULTI-RESIDENTIAL

DRAWING STATUS

**TOWN PLANNING**

| | |
|---|---|
| JOB N° | 21089 |
| REVISION N° | C |
| DATE | 16.11.2021 |
| SCALE | 1 : 100 @ A1 |
| DRAWN BY | DC |
| CHECKED BY | DC |

DRAWING TITLE

**SECTION 01**

TP.3000

PORT PHILLIP PLANNING DEPARTMENT Date Received: 19/11/2021

City of Port Phillip
Advertised Plan 29 of 56

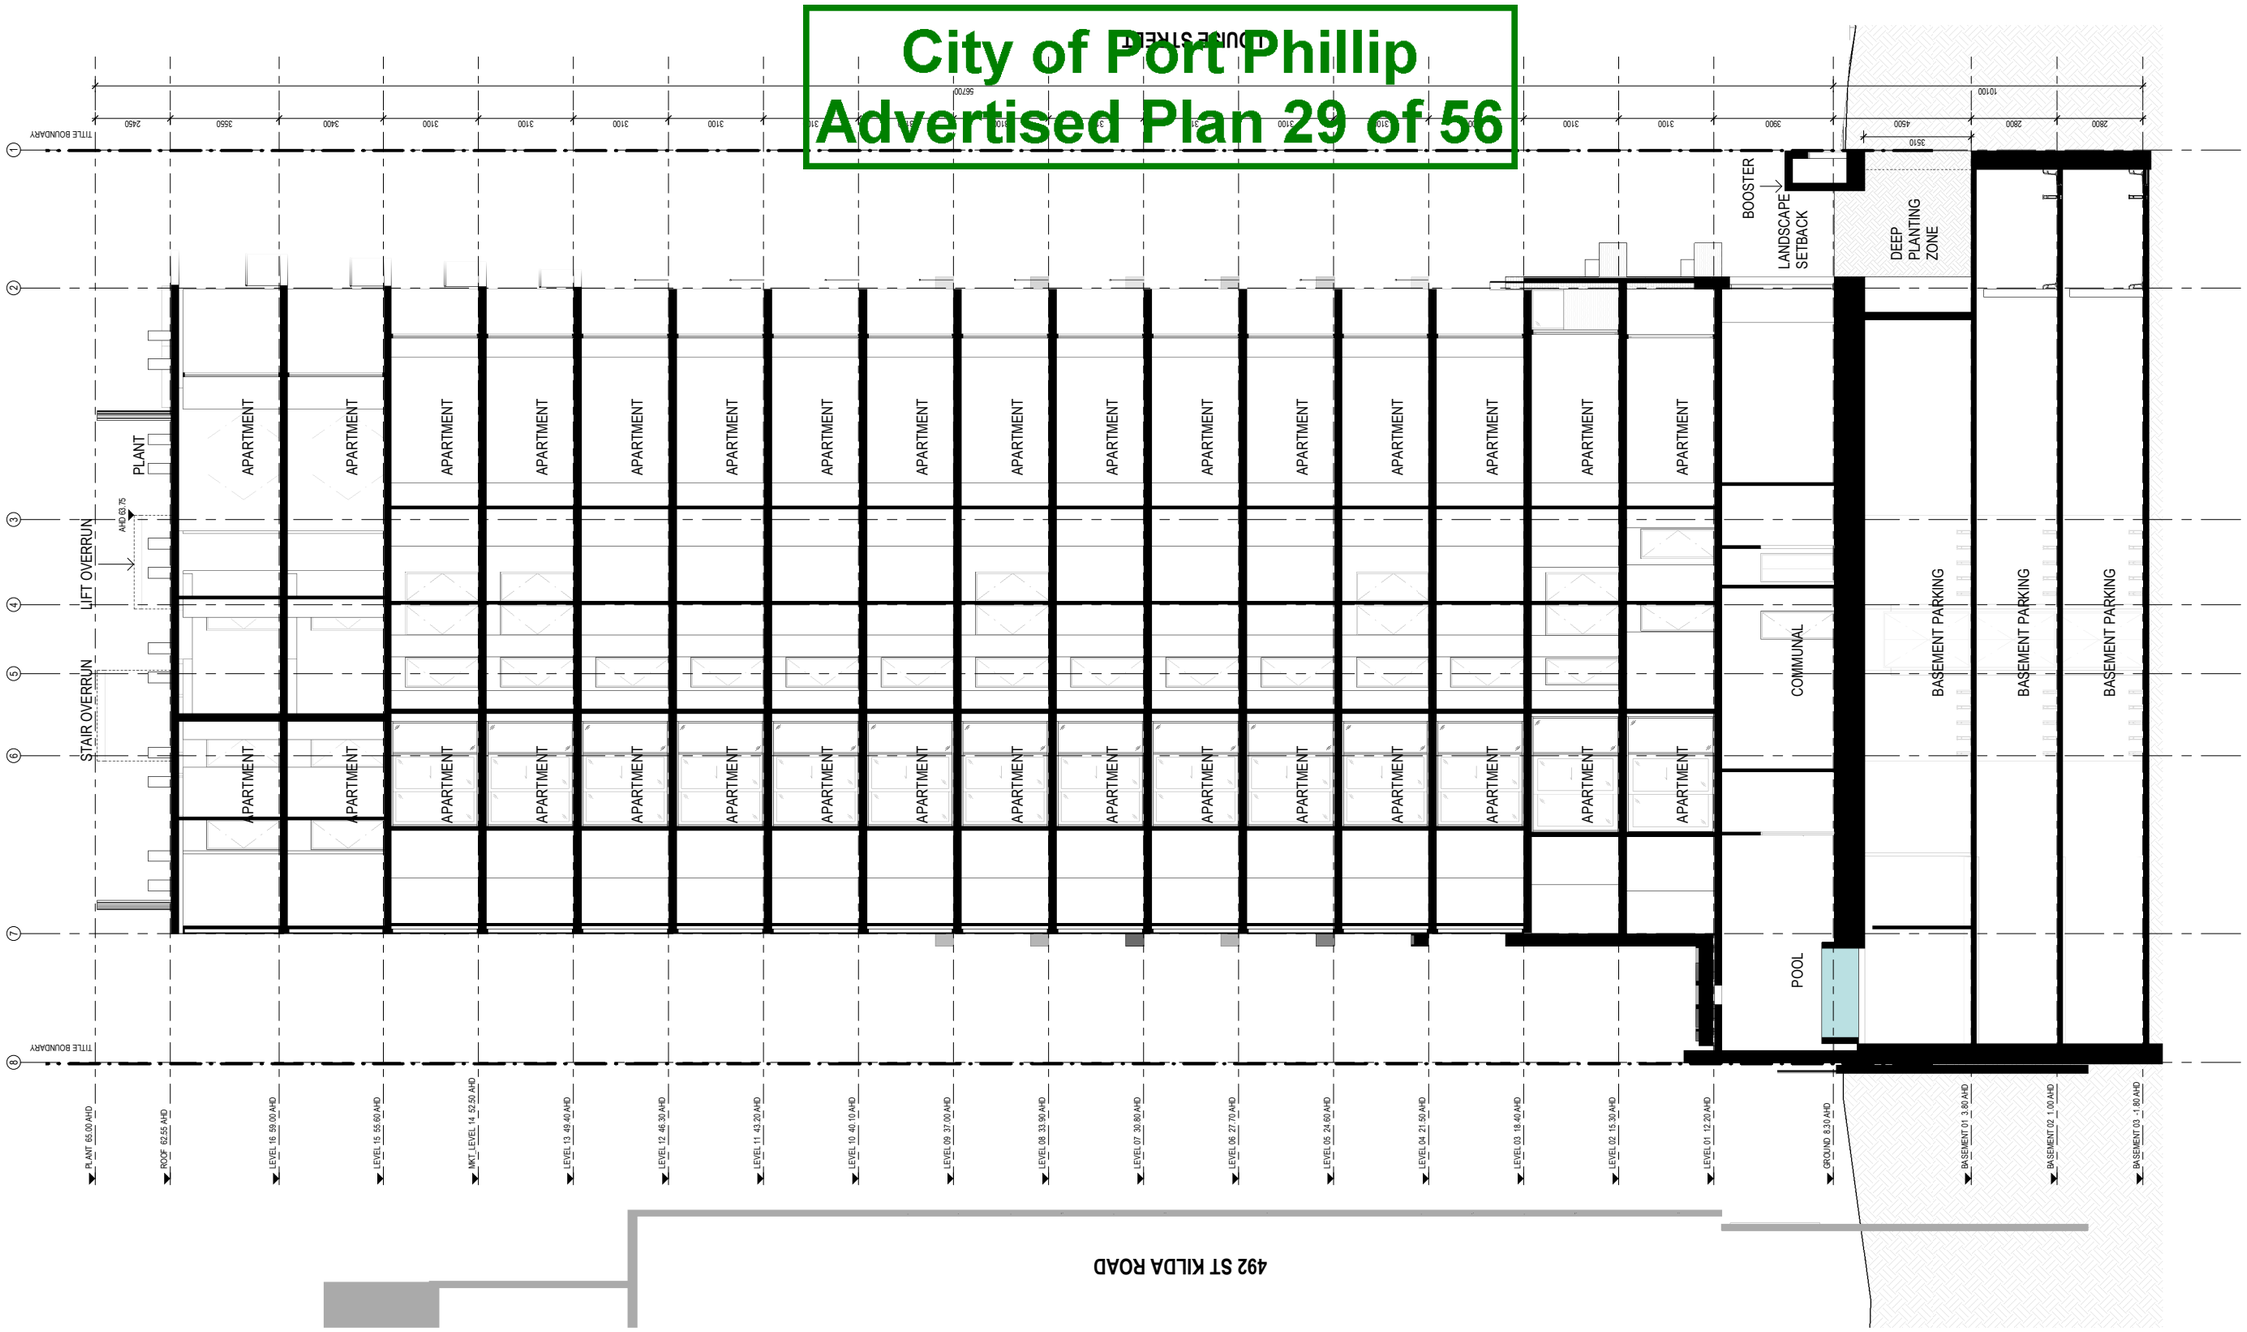


CERA STRIBLEY

Cera Stribley
Architecture
Interior Design

Cera Stribley Pty. Ltd.
ABN 29 350 585 700

+ 61 3 9533 2582
info@cs-a.com.au
www.cs-a.com.au
Studio 5, 249 Chapel St
Prahran VIC 3181 AUS

NOTES

Do not scale. Contractor must verify all dimensions on site before commencing any work or preparing shop drawings which must be approved by the architect before manufacture. Any extra entailed work shown on this drawing must be claimed and approved before proceeding.

COPYRIGHT

Reproduction of the whole or part of the document constitutes an infringement of copyright. The information, ideas and concepts contained in this document is / are confidential. The recipients(s) of this document is / are prohibited from disclosing such information, ideas and concepts to any person without prior written consent of the copyright holder.

| REV | DATE | REVISION | BY | CHK |
|---|---|---|---|---|
| A | 04.08.2021 | TOWN PLANNING | DC | DC |
| B | 15.10.2021 | RFI | LT | YX |
| C | 16.11.2021 | RFI | DC | DC |

| REV | DATE | REVISION | BY | CHK |
|---|---|---|---|---|

PROJECT

**8 LOUISE STREET**

8 LOUISE STREET, MELBOURNE 3004

MULTI-RESIDENTIAL

DRAWING STATUS

**TOWN PLANNING**

| | |
|---|---|
| JOB N° | 21089 |
| REVISION N° | C |
| DATE | 16.11.2021 |
| SCALE | 1 : 100 @ A1 |
| DRAWN BY | DC |
| CHECKED BY | DC |

DRAWING TITLE

**SECTION 02**

**TP.3001**

PORT PHILLIP PLANNING DEPARTMENT Date Received: 19/11/2021

City of Port Phillip
Advertised Plan 30 of 56

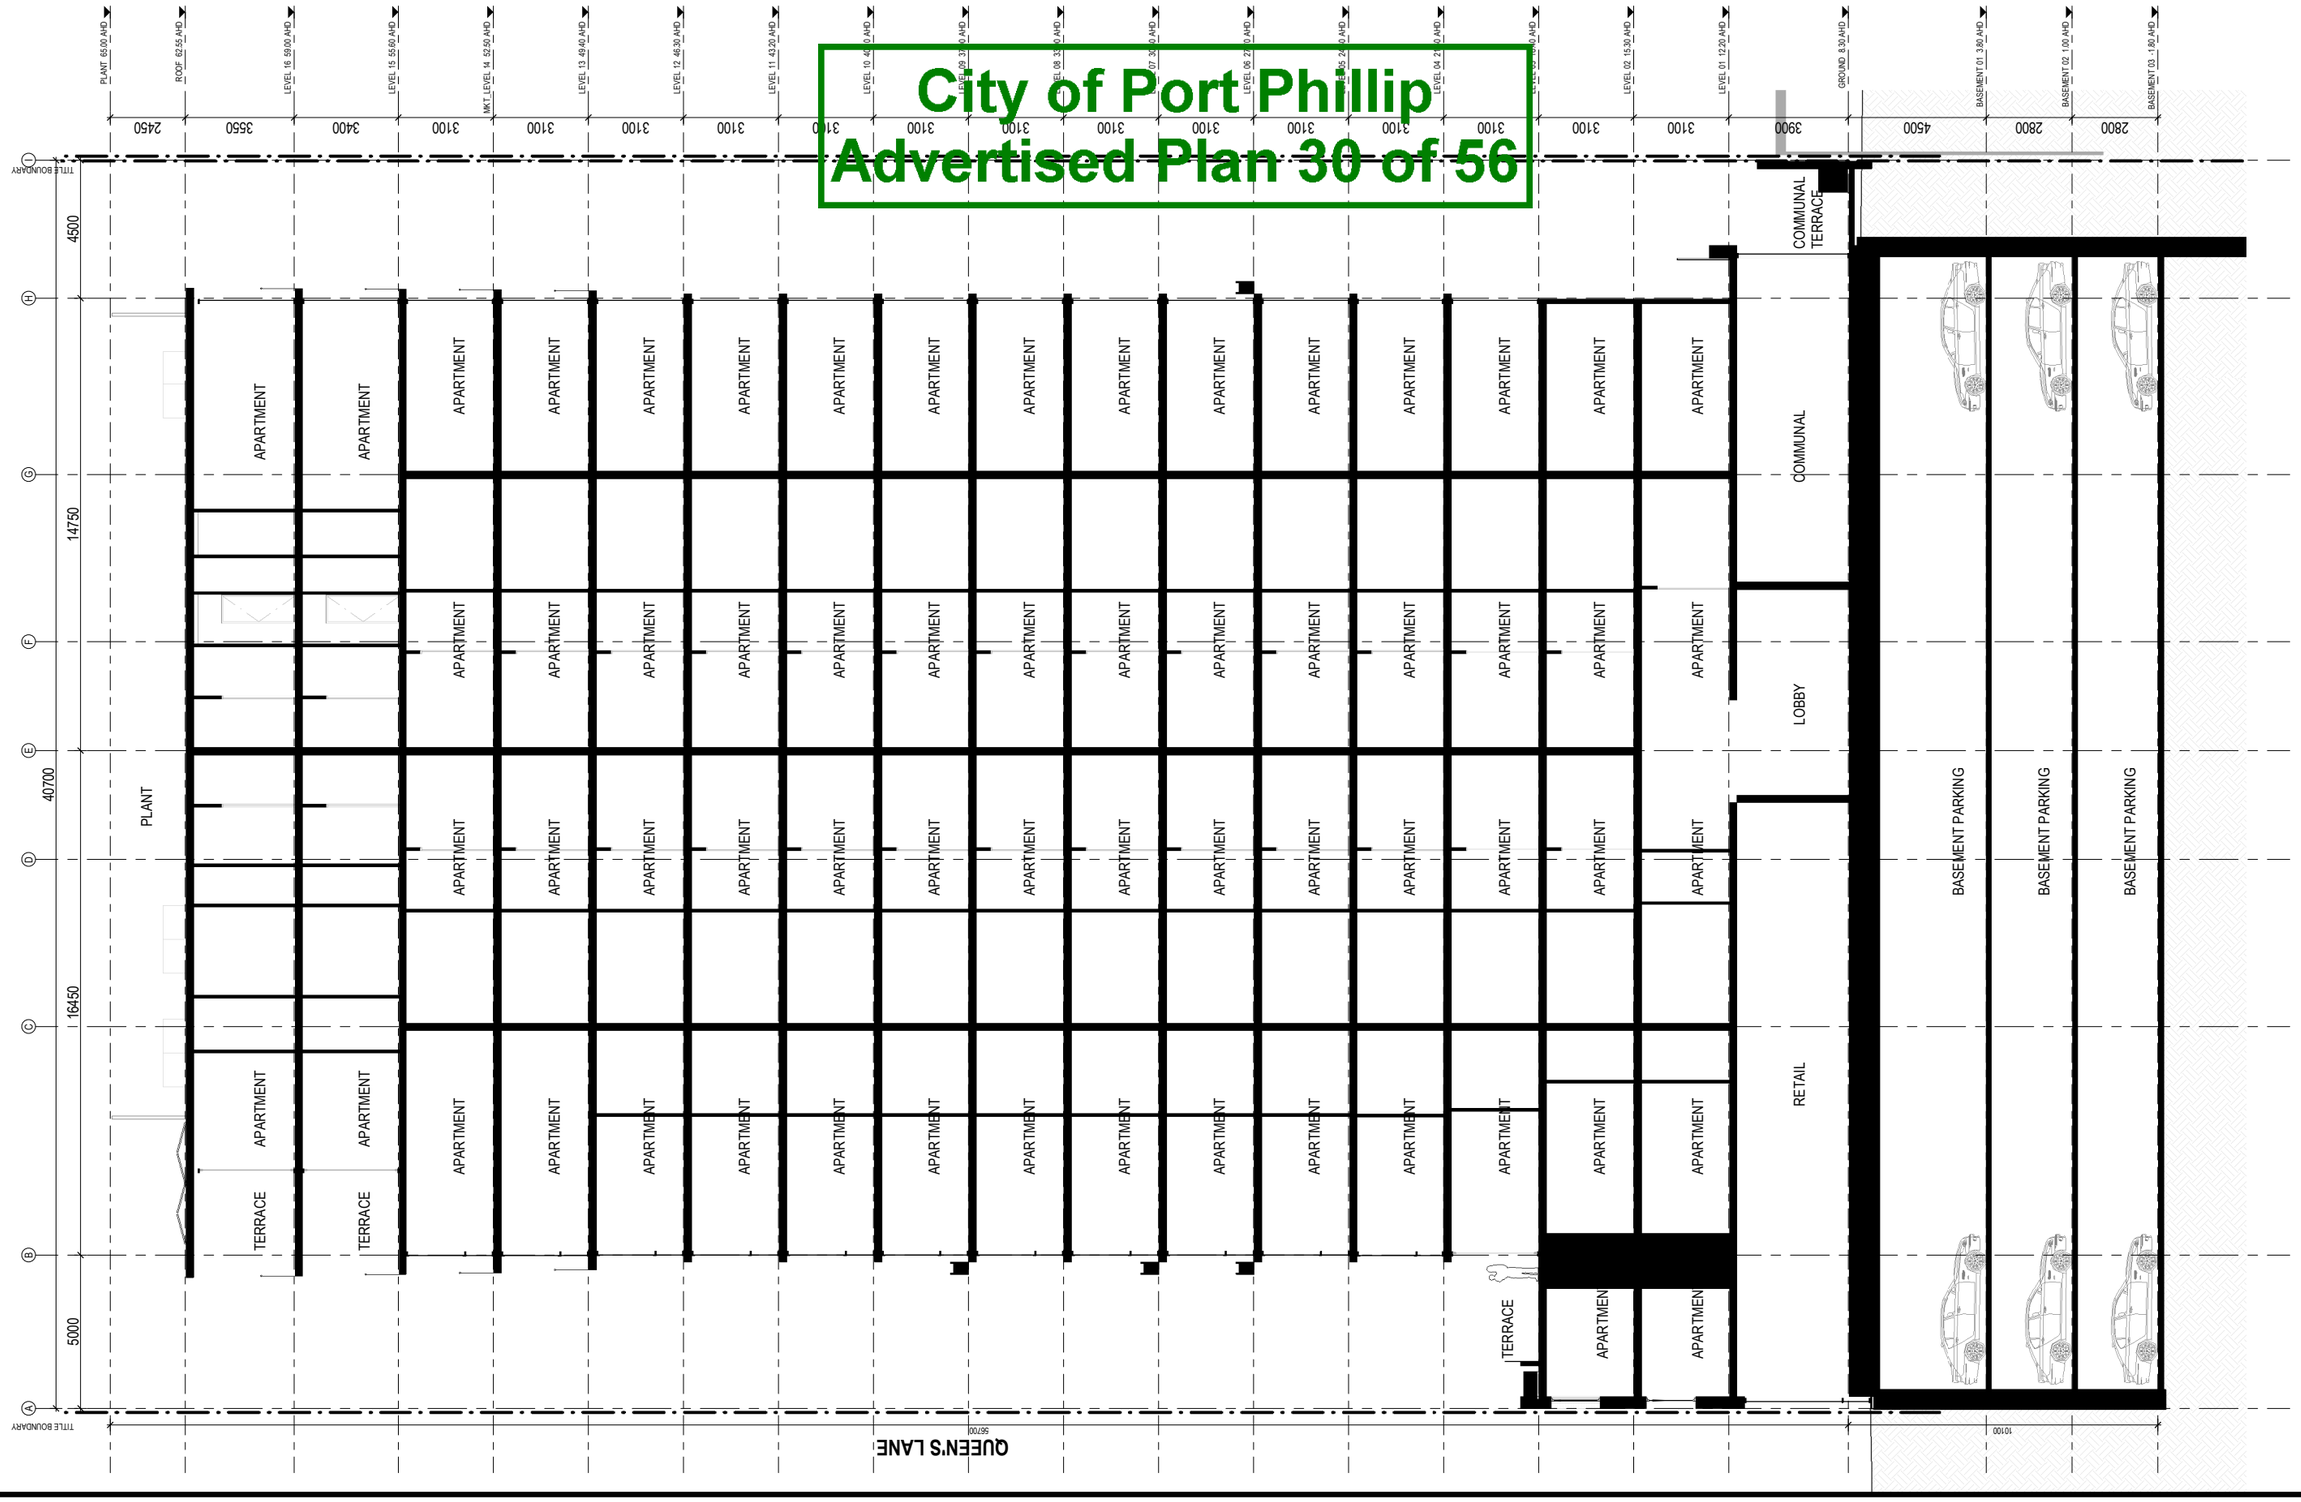


# CERA STRIBLEY

Cera Stribley
Architecture
Interior Design

Cera Stribley Pty. Ltd.
ABN 29 350 585 700

+ 61 3 9533 2582
info@cs-a.com.au
www.cs-a.com.au
Studio 5, 249 Chapel St
Prahran VIC 3181 AUS

NOTES

Do not scale. Contractor must verify all dimensions on site before commencing any work or preparing shop drawings which must be approved by the architect before manufacture. Any extra entailed work shown on this drawing must be claimed and approved before proceeding.

COPYRIGHT

Reproduction of the whole or part of the document constitutes an infringement of copyright. The information, ideas and concepts contained in this document is / are confidential. The recipients(s) of this document is / are prohibited from disclosing such information, ideas and concepts to any person without prior written consent of the copyright holder.

| REV | DATE | REVISION | BY | CHK |
|---|---|---|---|---|
| A | 04.08.2021 | TOWN PLANNING | DC | DC |
| B | 15.10.2021 | RFI | LT | YX |
| C | 16.11.2021 | RFI | DC | DC |

| REV | DATE | REVISION | BY | CHK |
|---|---|---|---|---|

PROJECT

## 8 LOUISE STREET

8 LOUISE STREET, MELBOURNE 3004

MULTI-RESIDENTIAL

DRAWING STATUS

**TOWN PLANNING**

| | |
|---|---|
| JOB N° | 21089 |
| REVISION N° | C |
| DATE | 16.11.2021 |
| SCALE | 1 : 100 @ A1 |
| DRAWN BY | DC |
| CHECKED BY | DC |

DRAWING TITLE

**SECTION 03**

TP.3002

PORT PHILLIP PLANNING DEPARTMENT Date Received: 19/11/2021

City of Port Phillip
Advertised Plan 31 of 56

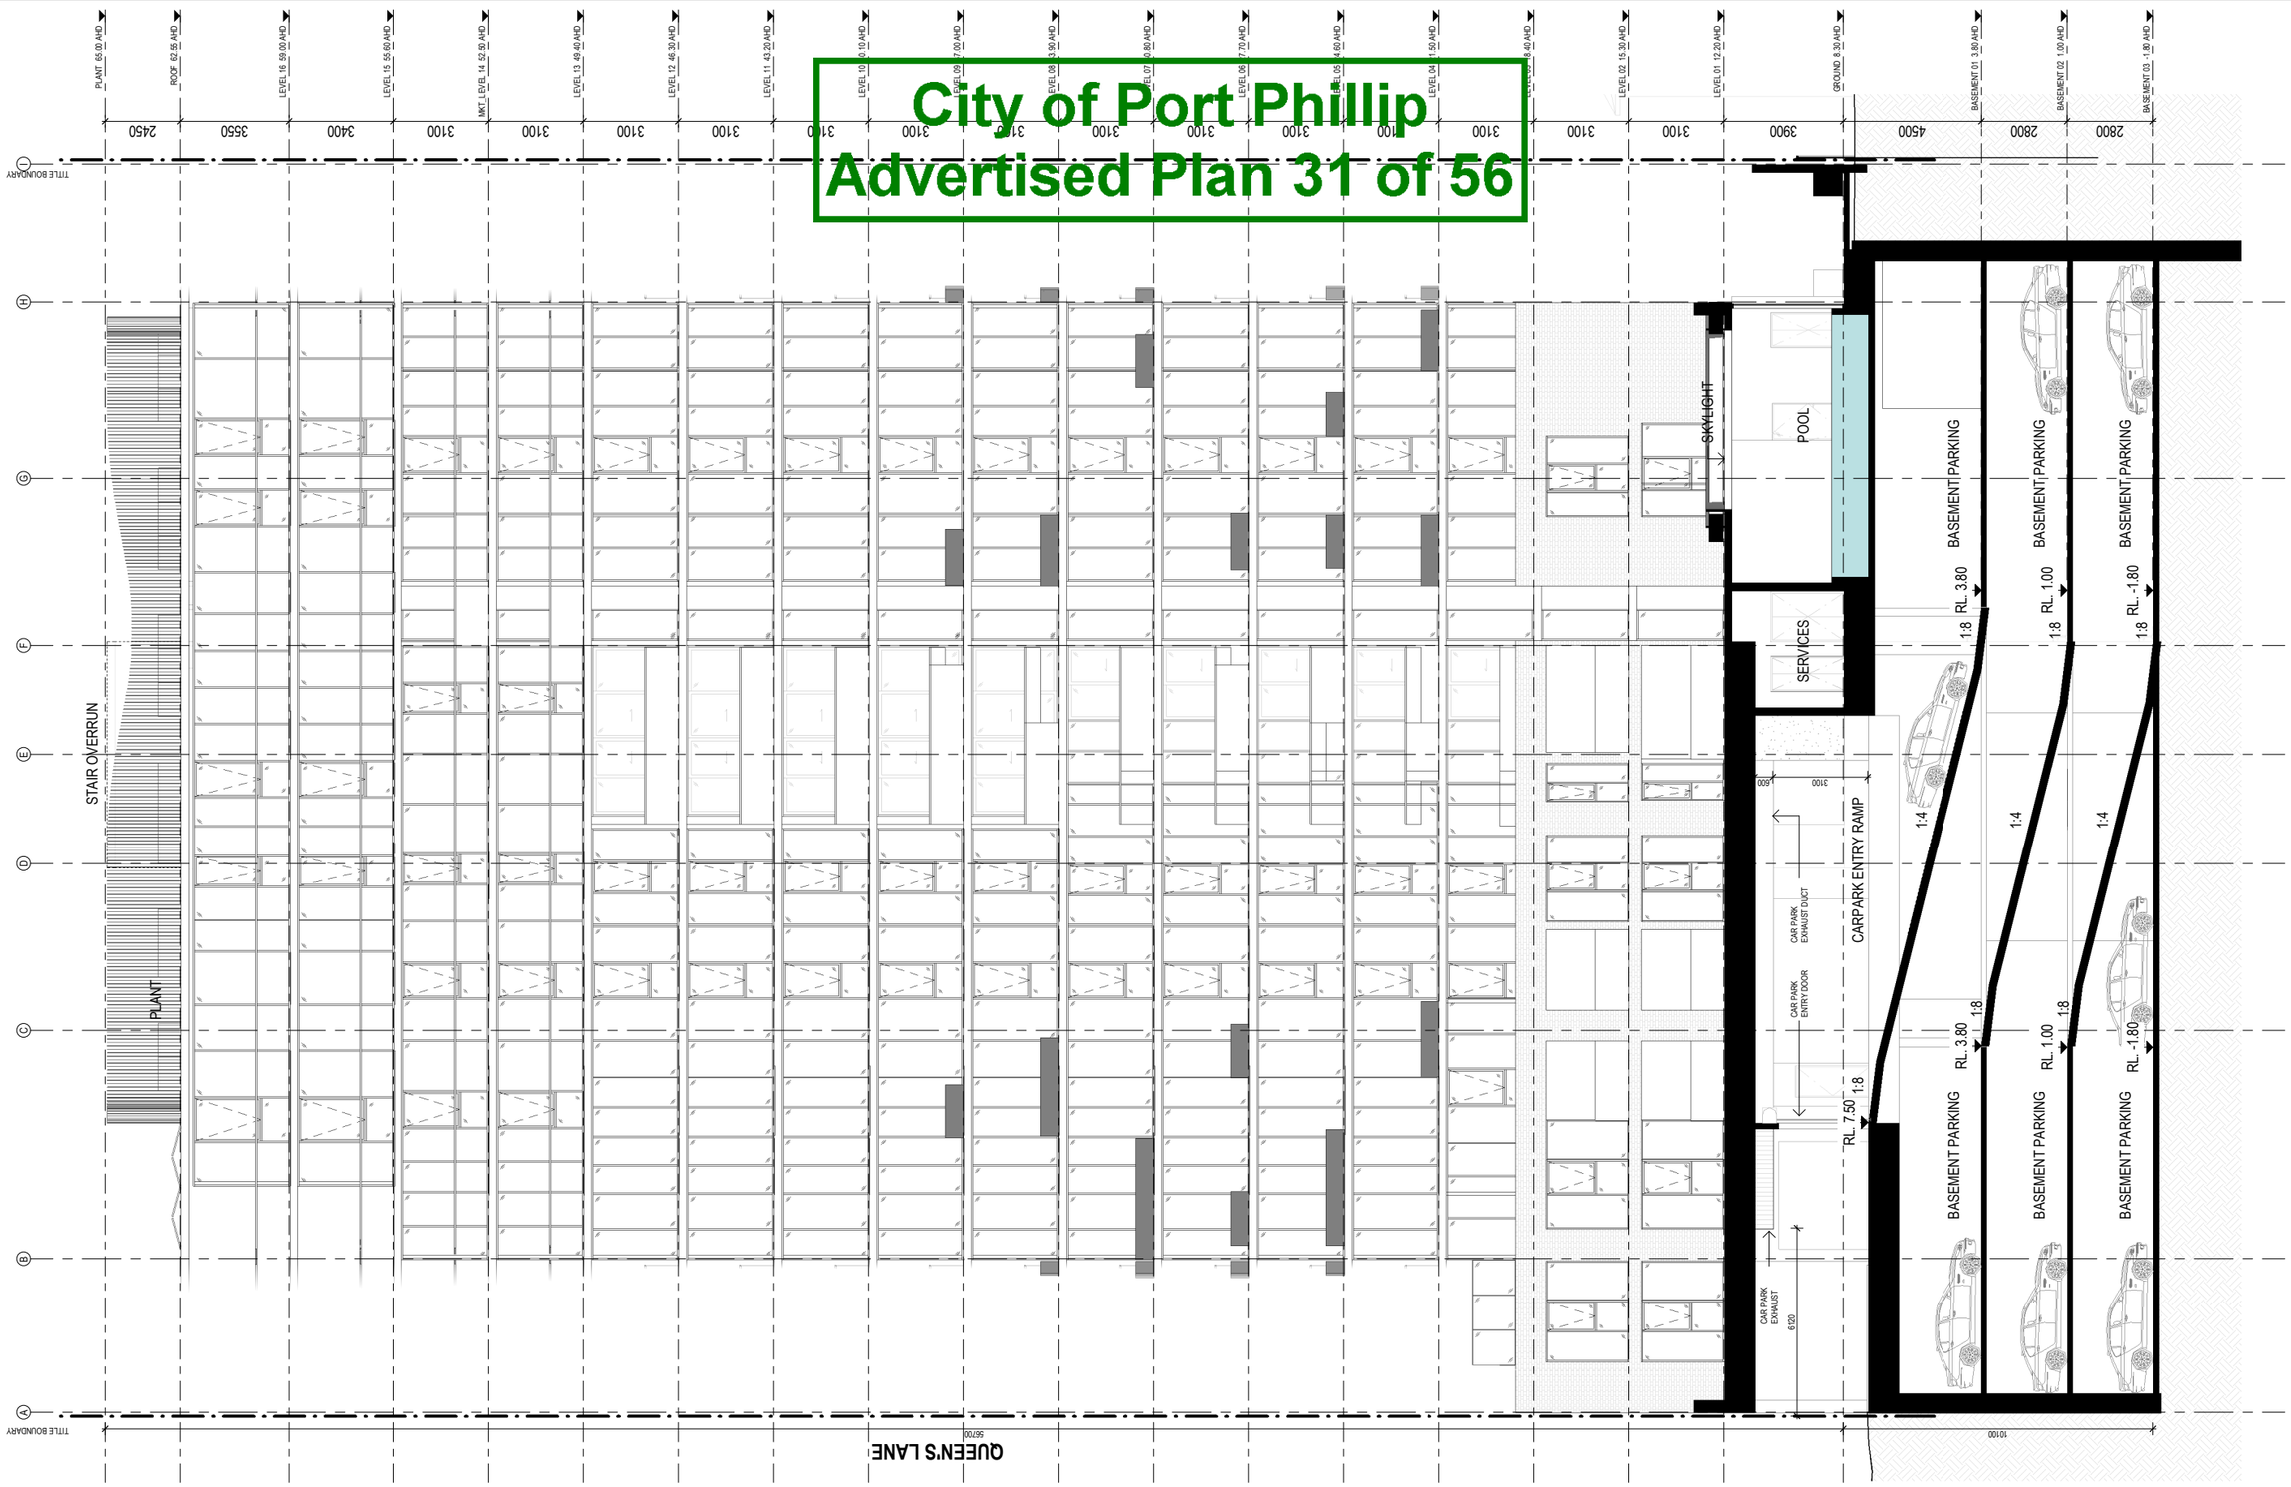


CERA STRIBLEY

Cera Stribley
Architecture
Interior Design

Cera Stribley Pty. Ltd.
ABN 29 350 585 700

+ 61 3 9533 2582
info@cs-a.com.au
www.cs-a.com.au
Studio 5, 249 Chapel St
Prahran VIC 3181 AUS

NOTES

Do not scale. Contractor must verify all dimensions on site before commencing any work or preparing shop drawings which must be approved by the architect before manufacture. Any extra entailed work shown on this drawing must be claimed and approved before proceeding.

COPYRIGHT

Reproduction of the whole or part of the document constitutes an infringement of copyright. The information, ideas and concepts contained in this document is / are confidential. The recipients(s) of this document is / are prohibited from disclosing such information, ideas and concepts to any person without prior written consent of the copyright holder.

| REV | DATE | REVISION | BY | CHK |
|---|---|---|---|---|
| A | 04.08.2021 | TOWN PLANNING | DC | DC |
| B | 15.10.2021 | RFI | LT | YX |
| C | 16.11.2021 | RFI | DC | DC |

| REV | DATE | REVISION | BY | CHK |
|---|---|---|---|---|

PROJECT

# 8 LOUISE STREET

8 LOUISE STREET, MELBOURNE 3004

MULTI-RESIDENTIAL

DRAWING STATUS

**TOWN PLANNING**

| | |
|---|---|
| JOB N° | 21089 |
| REVISION N° | C |
| DATE | 16.11.2021 |
| SCALE | 1 : 100 @ A1 |
| DRAWN BY | DC |
| CHECKED BY | DC |

DRAWING TITLE

**SECTION 04**

TP.3003

PORT PHILLIP PLANNING DEPARTMENT Date Received: 19/11/2021

City of Port Phillip
Advertised Plan 32 of 56

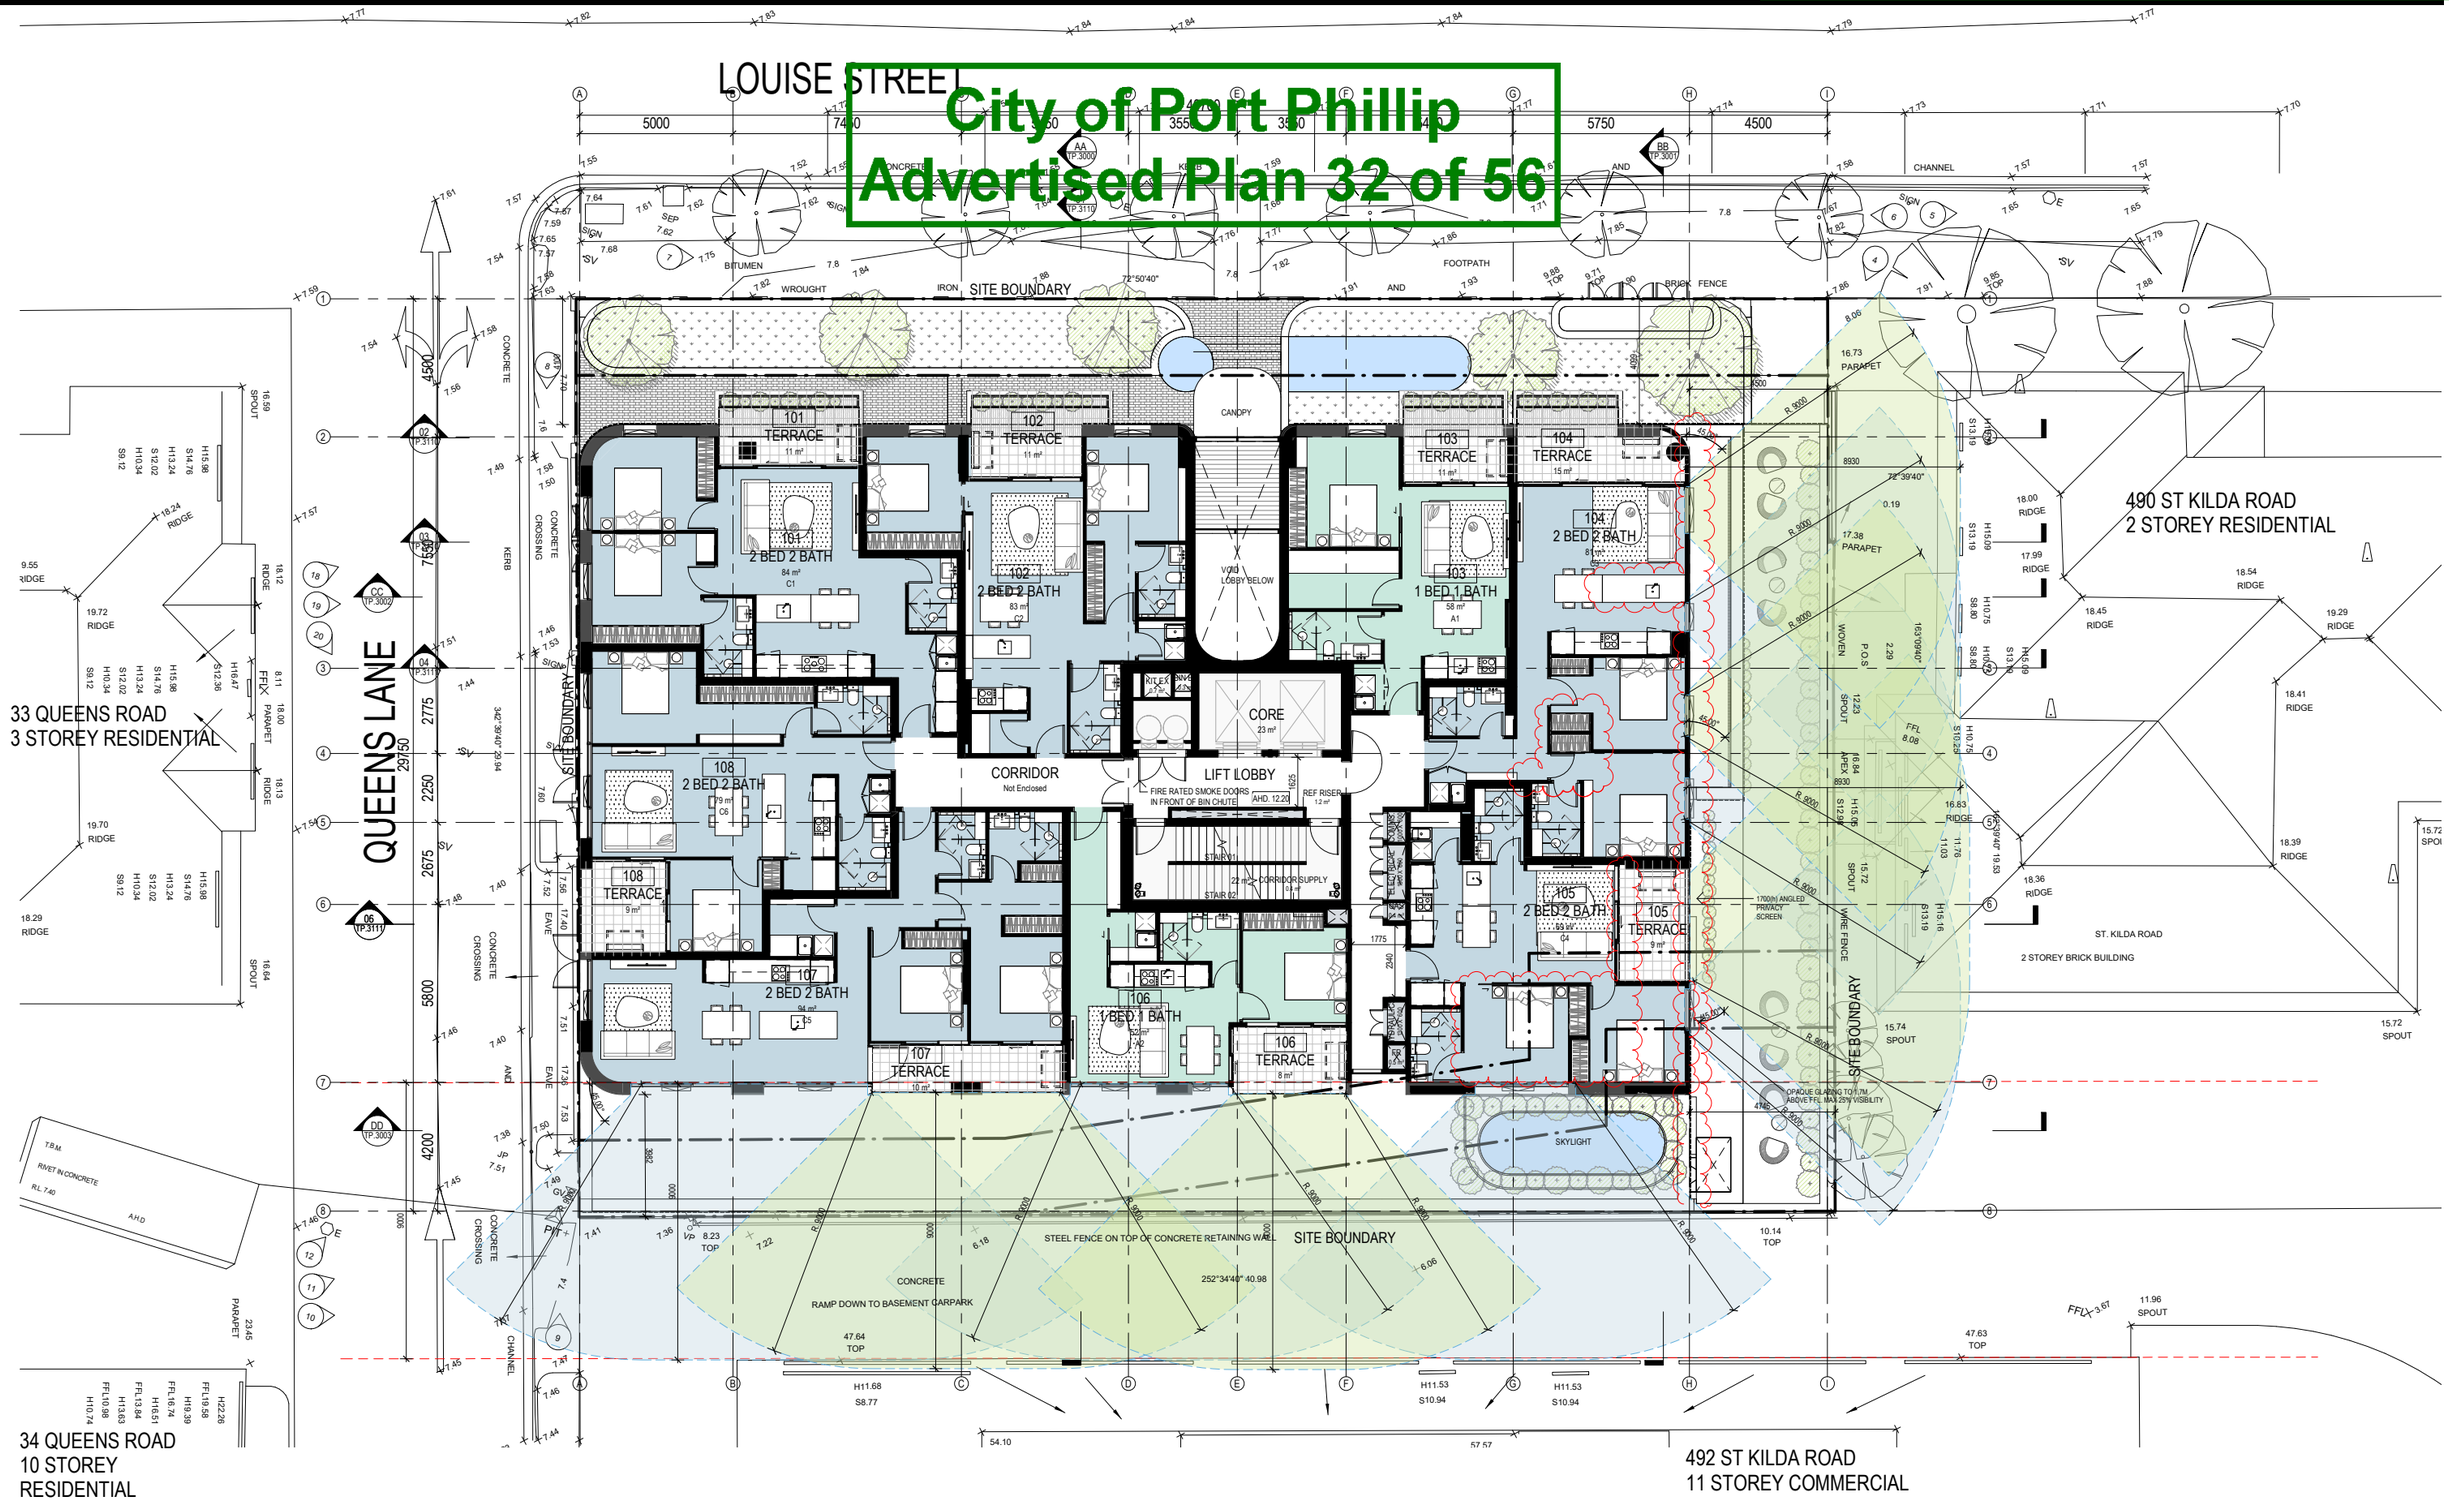


# CERA STRIBLEY

Cera Stribley
Architecture
Interior Design

Cera Stribley Pty. Ltd.
ABN 29 350 585 700

+ 61 3 9533 2582
info@cs-a.com.au
www.cs-a.com.au
Studio 5, 249 Chapel St
Prahran VIC 3181 AUS

NOTES

Do not scale. Contractor must verify all dimensions on site before commencing any work or preparing shop drawings which must be approved by the architect before manufacture. Any extra entailed work shown on this drawing must be claimed and approved before proceeding.

COPYRIGHT

Reproduction of the whole or part of the document constitutes an infringement of copyright. The information, ideas and concepts contained in this document is / are confidential. The recipients(s) of this document is / are prohibited from disclosing such information, ideas and concepts to any person without prior written consent of the copyright holder.

| REV | DATE | REVISION | BY | CHK |
|---|---|---|---|---|
| A | 15.10.2021 | RFI | LT | YX |
| B | 16.11.2021 | RFI | DC | DC |

| REV | DATE | REVISION | BY | CHK |
|---|---|---|---|---|

PROJECT

## 8 LOUISE STREET

8 LOUISE STREET, MELBOURNE 3004

MULTI-RESIDENTIAL

DRAWING STATUS

**TOWN PLANNING**

| | |
|---|---|
| JOB N° | 21089 |
| REVISION N° | B |
| DATE | 16.11.2021 |
| SCALE | 1 : 100 @ A1 |
| DRAWN BY | DC |
| CHECKED BY | DC |

DRAWING TITLE

**OVERLOOKING PLAN LEVEL 01**

TP.3100

PORT PHILLIP PLANNING DEPARTMENT Date Received: 19/11/2021

City of Port Phillip
Advertised Plan 33 of 56

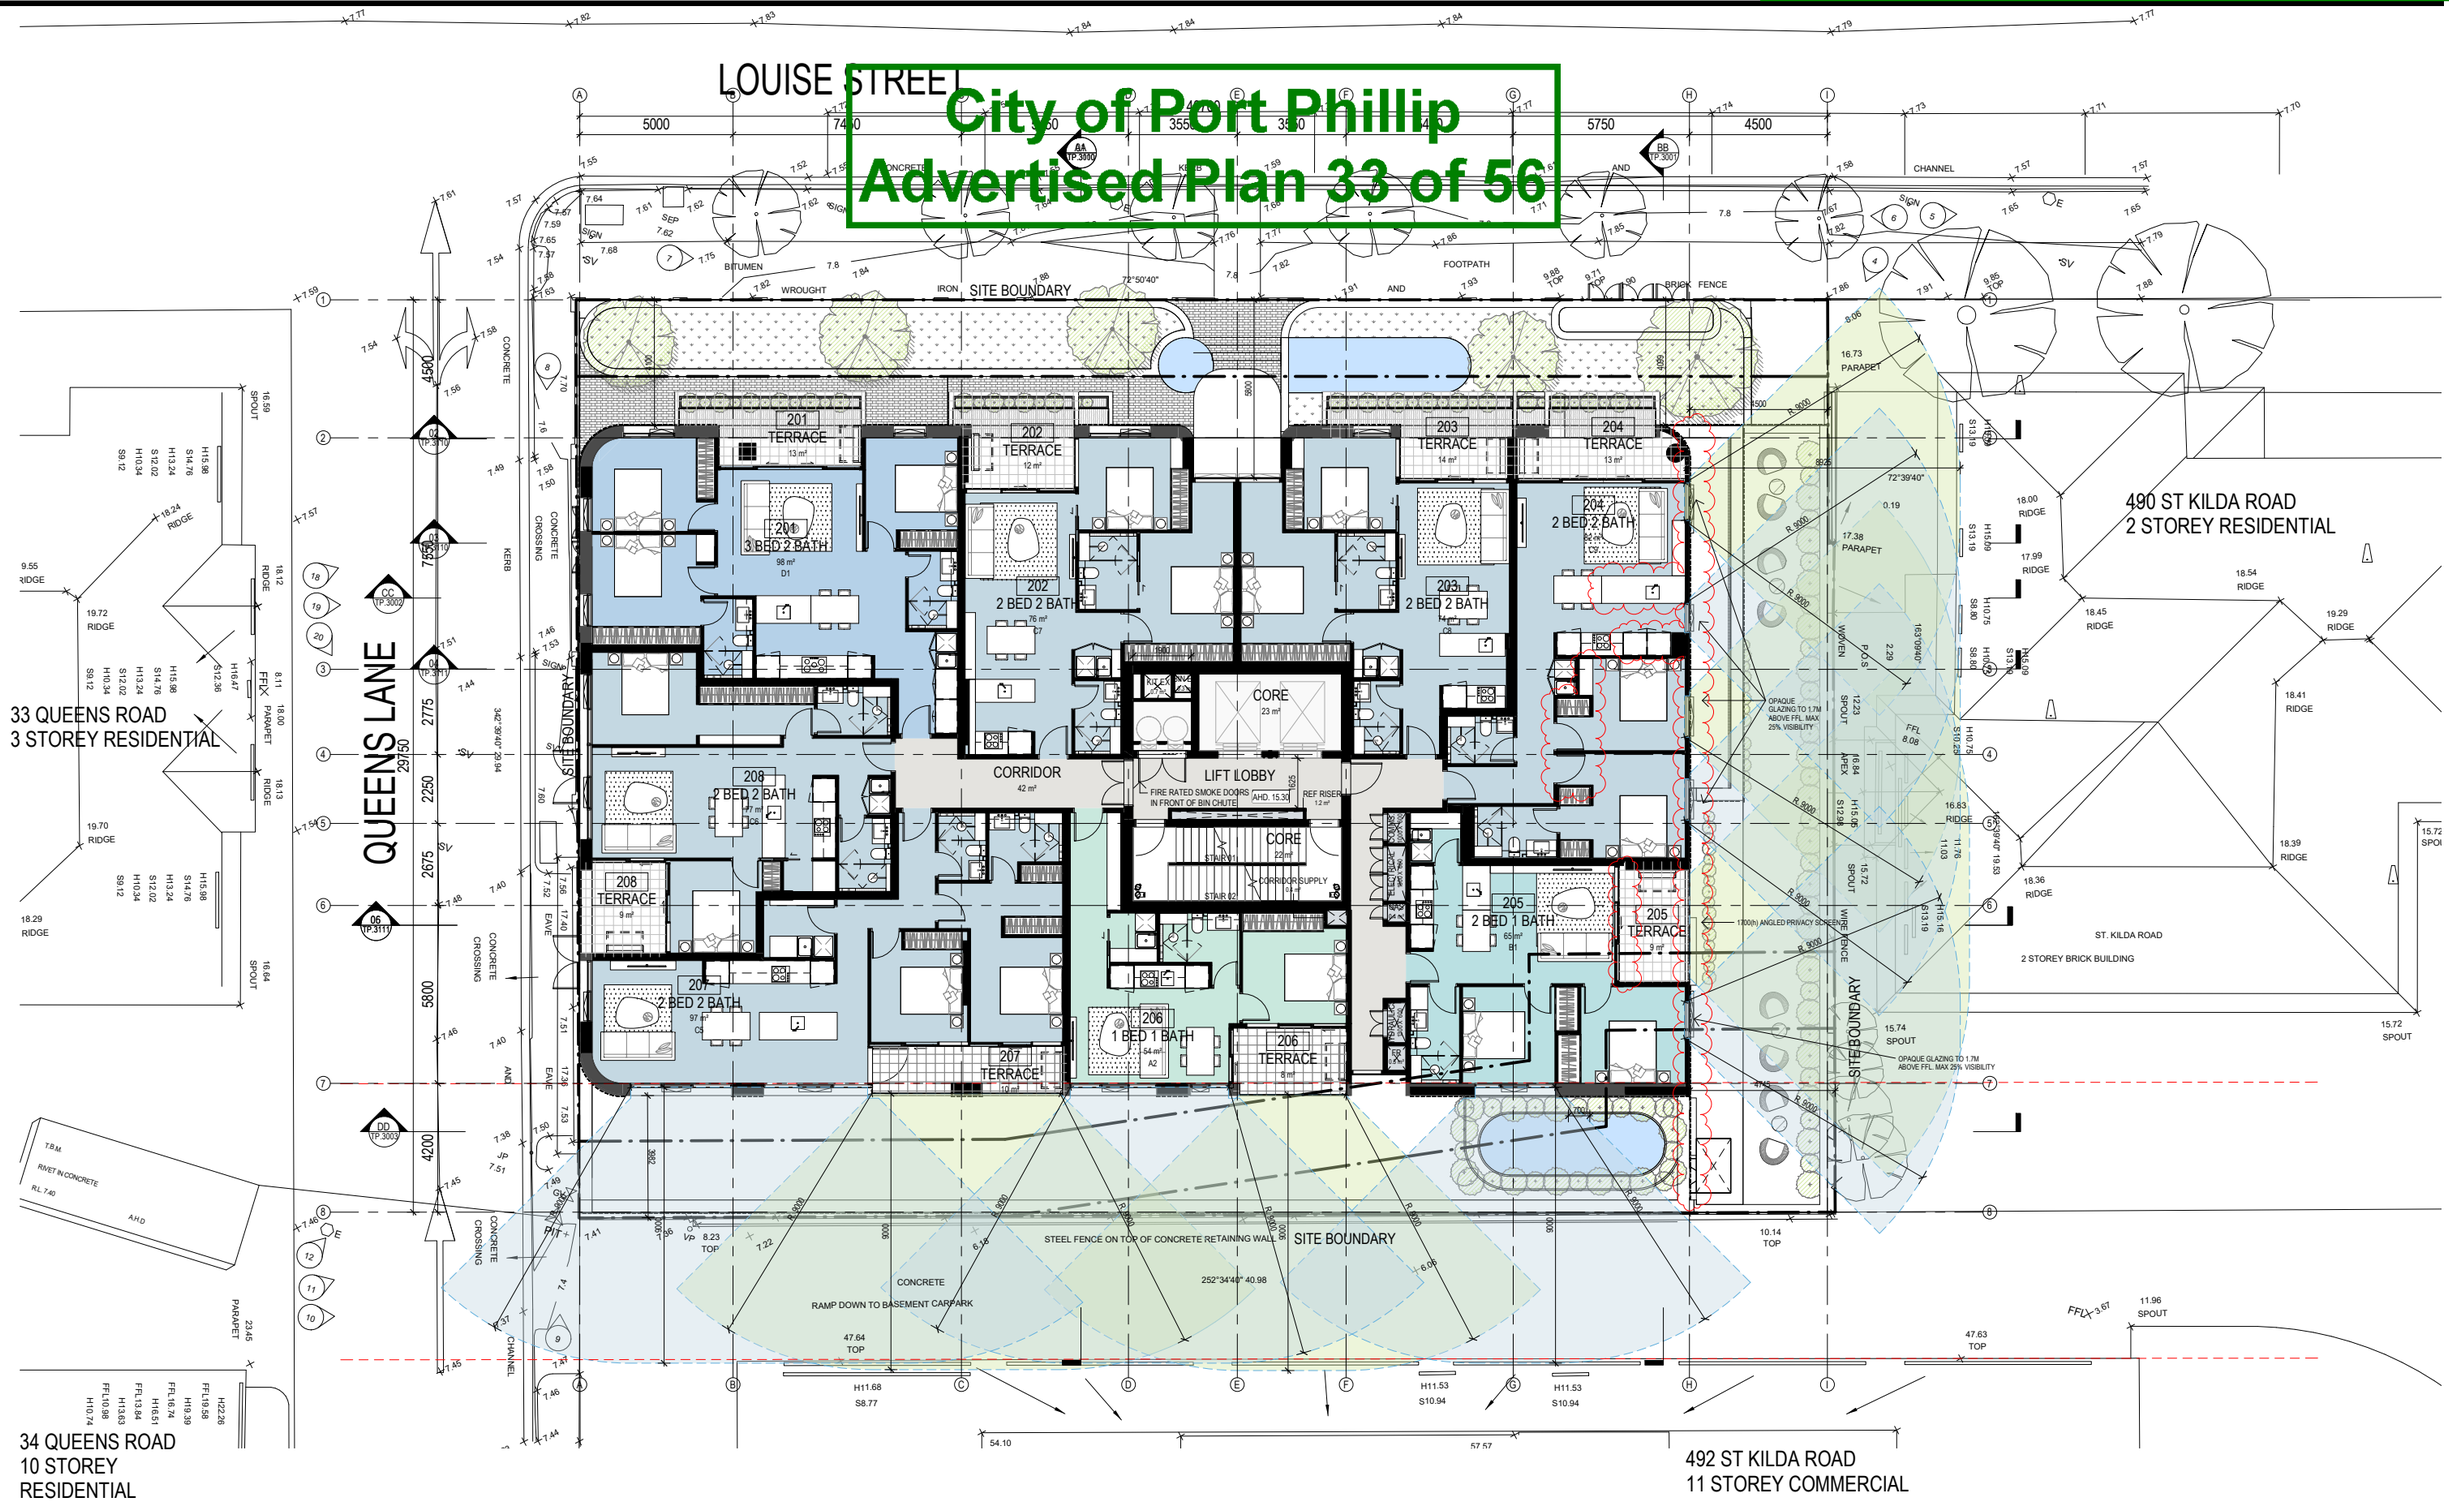


CERA STRIBLEY

Cera Stribley
Architecture
Interior Design

Cera Stribley Pty. Ltd.
ABN 29 350 585 700

+ 61 3 9533 2582
info@cs-a.com.au
www.cs-a.com.au
Studio 5, 249 Chapel St
Prahran VIC 3181 AUS

NOTES

Do not scale. Contractor must verify all dimensions on site before commencing any work or preparing shop drawings which must be approved by the architect before manufacture. Any extra entailed work shown on this drawing must be claimed and approved before proceeding.

COPYRIGHT

Reproduction of the whole or part of the document constitutes an infringement of copyright. The information, ideas and concepts contained in this document is / are confidential. The recipients(s) of this document is / are prohibited from disclosing such information, ideas and concepts to any person without prior written consent of the copyright holder.

| REV | DATE | REVISION | BY | CHK |
|---|---|---|---|---|
| A | 15.10.2021 | RFI | LT | YX |
| B | 16.11.2021 | RFI | DC | DC |

| REV | DATE | REVISION | BY | CHK |
|---|---|---|---|---|

PROJECT

**8 LOUISE STREET**

8 LOUISE STREET, MELBOURNE 3004

MULTI-RESIDENTIAL

DRAWING STATUS

**TOWN PLANNING**

| | |
|---|---|
| JOB N° | 21089 |
| REVISION N° | B |
| DATE | 16.11.2021 |
| SCALE | 1 : 100 @ A1 |
| DRAWN BY | DC |
| CHECKED BY | DC |

DRAWING TITLE

**OVERLOOKING PLAN LEVEL 02**

**TP.3101**

PORT PHILLIP PLANNING DEPARTMENT Date Received: 19/11/2021

City of Port Phillip
Advertised Plan 34 of 56

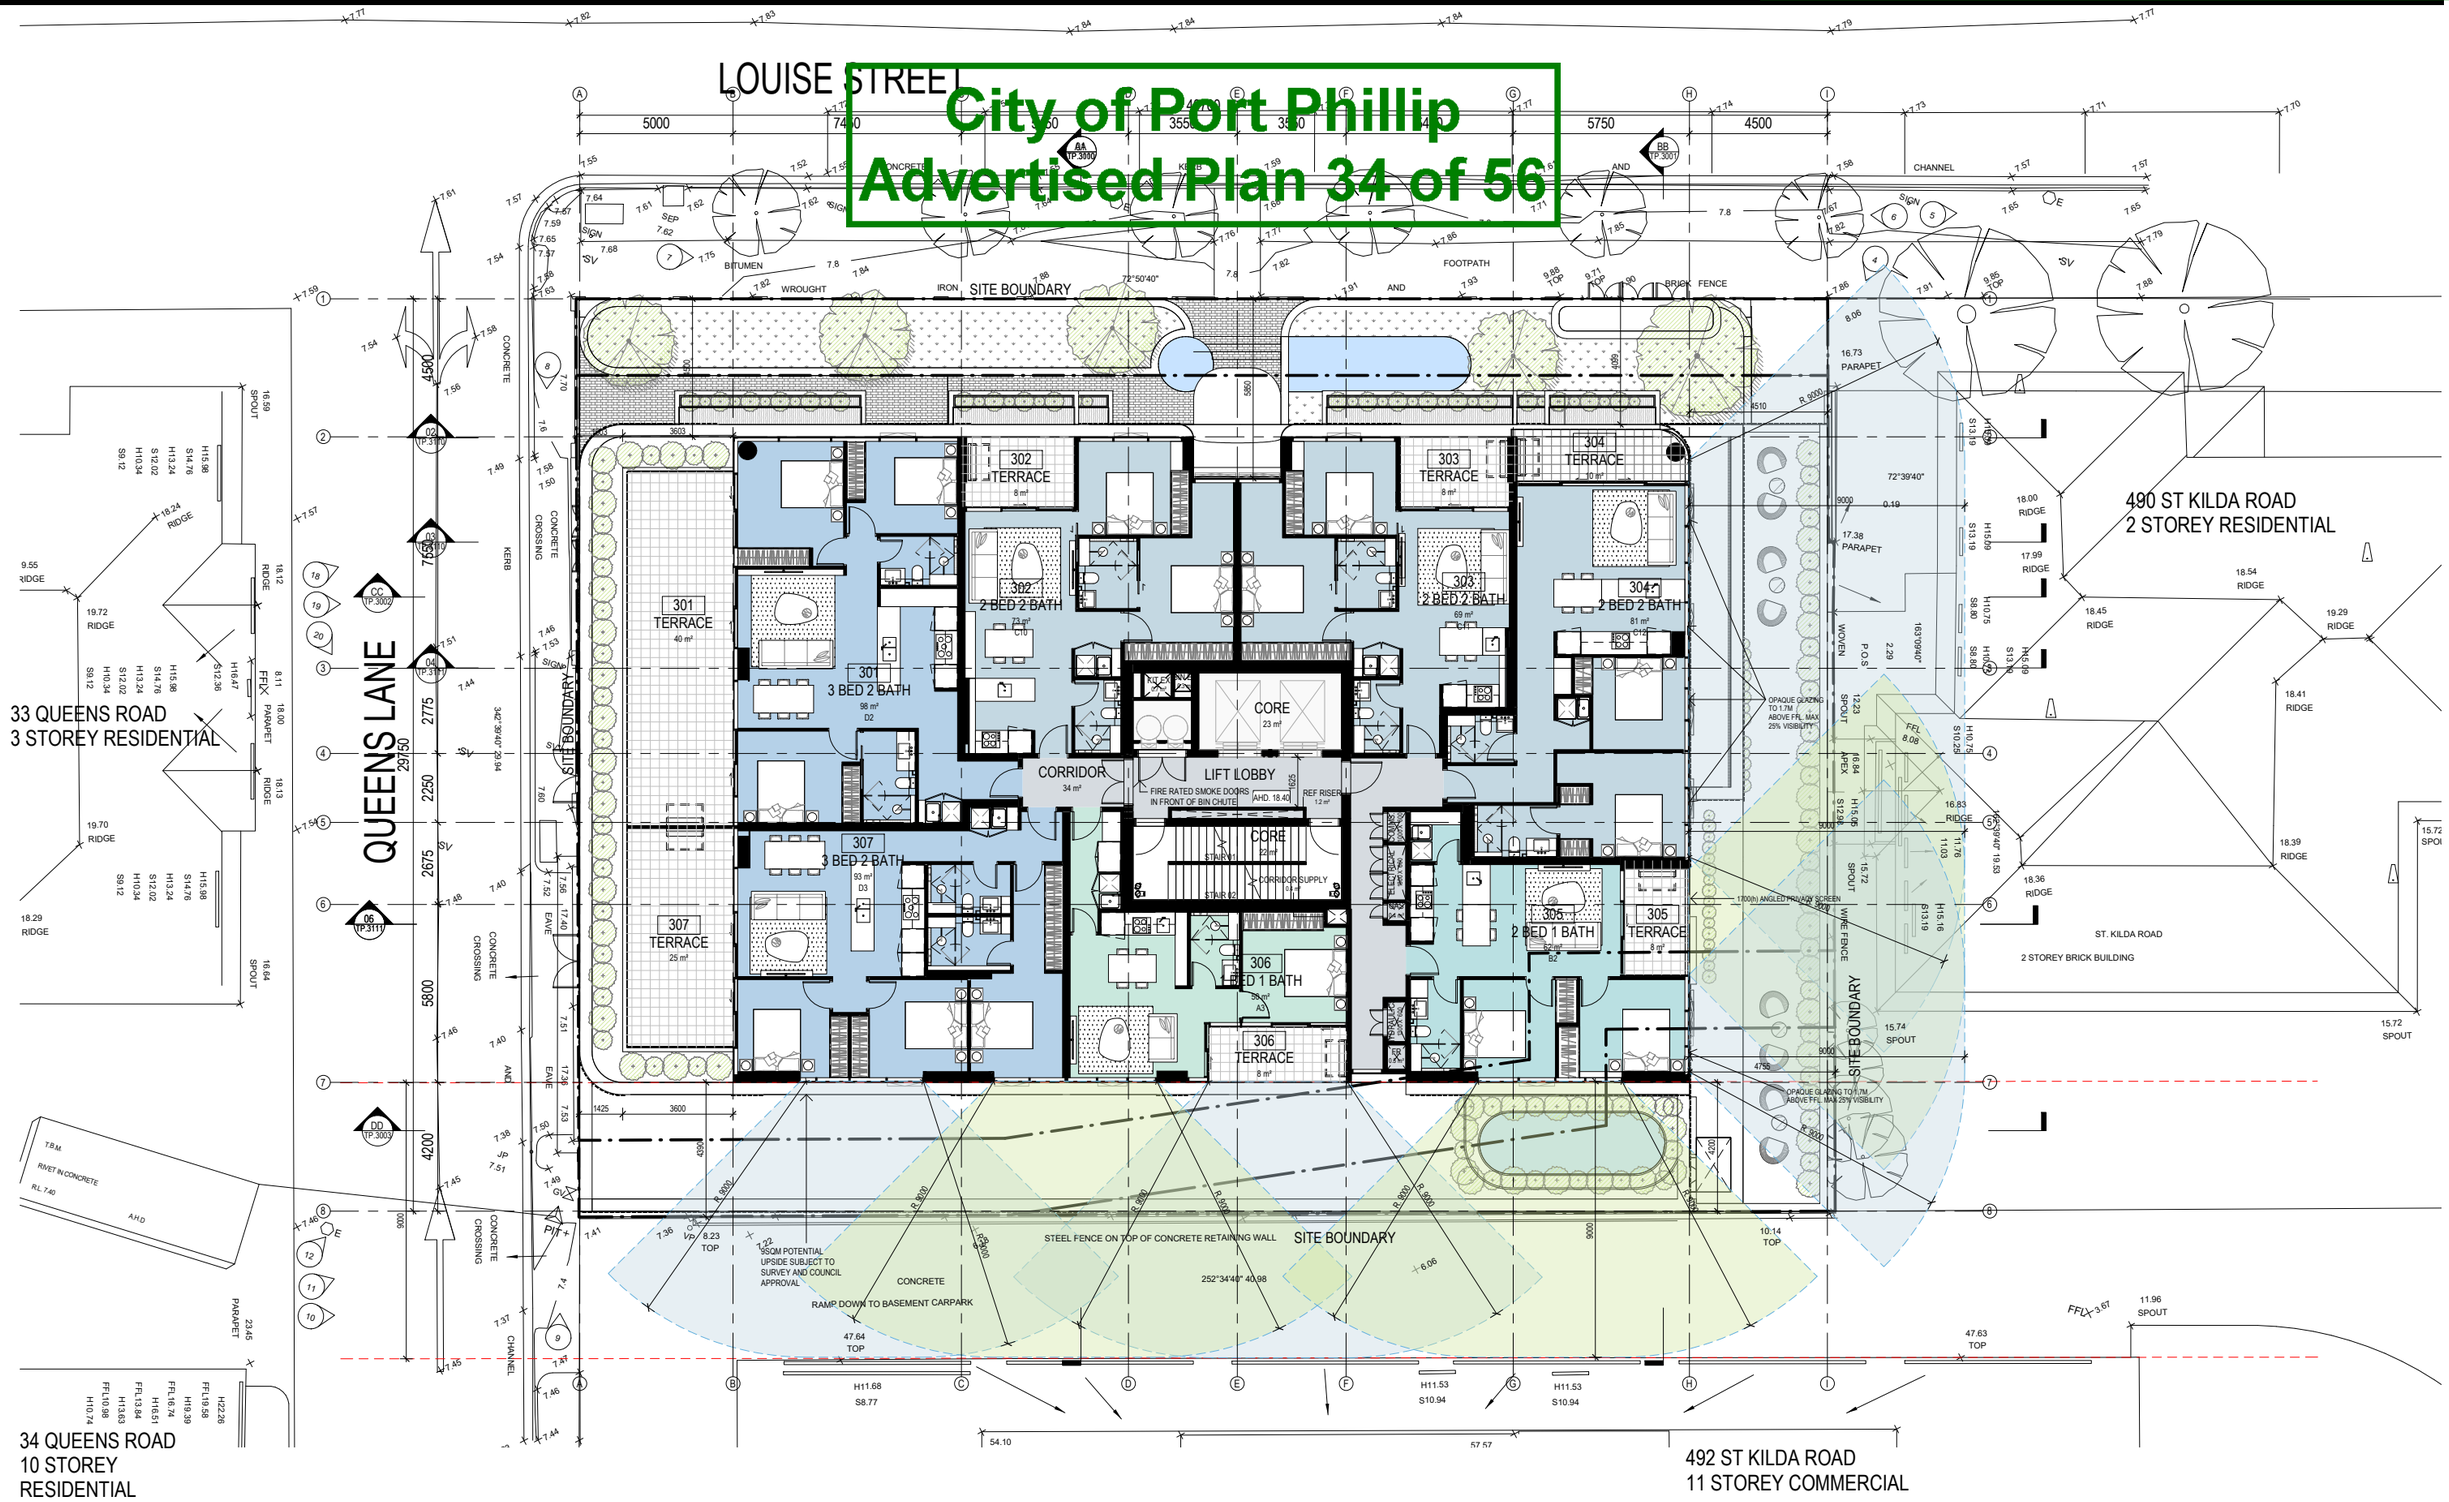


# CERA STRIBLEY

Cera Stribley
Architecture
Interior Design

Cera Stribley Pty. Ltd.
ABN 29 350 585 700

+ 61 3 9533 2582
info@cs-a.com.au
www.cs-a.com.au
Studio 5, 249 Chapel St
Prahran VIC 3181 AUS

NOTES

Do not scale. Contractor must verify all dimensions on site before commencing any work or preparing shop drawings which must be approved by the architect before manufacture. Any extra entailed work shown on this drawing must be claimed and approved before proceeding.

COPYRIGHT

Reproduction of the whole or part of the document constitutes an infringement of copyright. The information, ideas and concepts contained in this document is / are confidential. The recipients(s) of this document is / are prohibited from disclosing such information, ideas and concepts to any person without prior written consent of the copyright holder.

| REV | DATE | REVISION | BY | CHK |
|---|---|---|---|---|
| A | 15.10.2021 | RFI | LT | YX |
| B | 16.11.2021 | RFI | DC | DC |

| REV | DATE | REVISION | BY | CHK |
|---|---|---|---|---|

PROJECT

## 8 LOUISE STREET

8 LOUISE STREET, MELBOURNE 3004

MULTI-RESIDENTIAL

DRAWING STATUS

**TOWN PLANNING**

| | |
|---|---|
| JOB N° | 21089 |
| REVISION N° | B |
| DATE | 16.11.2021 |
| SCALE | 1 : 100 @ A1 |
| DRAWN BY | DC |
| CHECKED BY | DC |

DRAWING TITLE

**OVERLOOKING PLAN LEVEL 03**

TP.3102

PORT PHILLIP PLANNING DEPARTMENT Date Received: 19/11/2021

City of Port Phillip
Advertised Plan 35 of 56

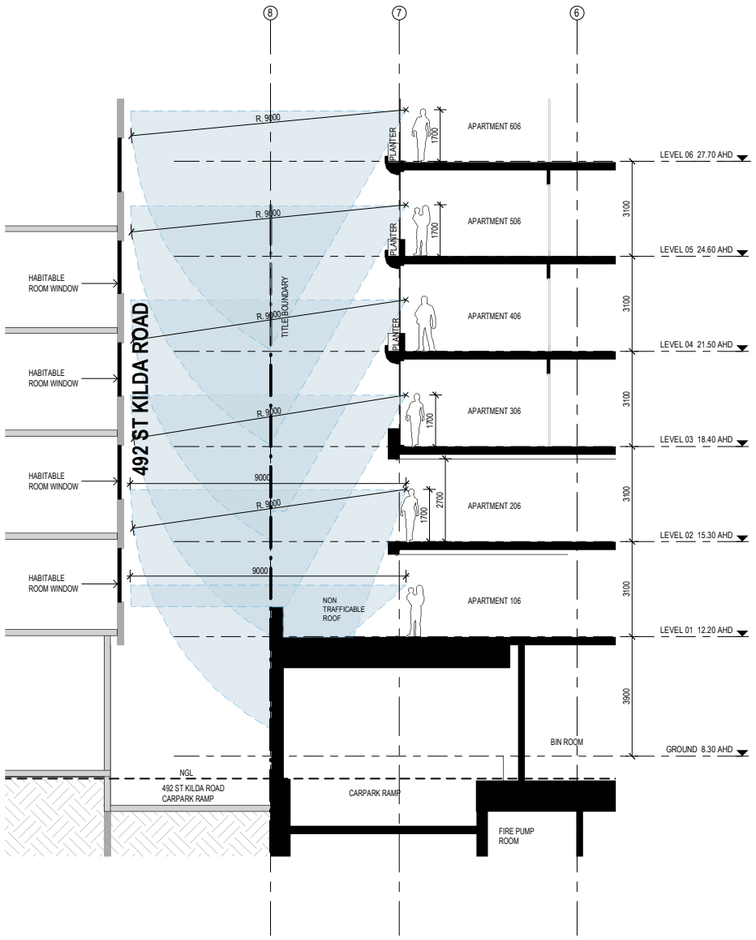


01 SK.1101 OVERLOOKING SECTION 01
1 : 100

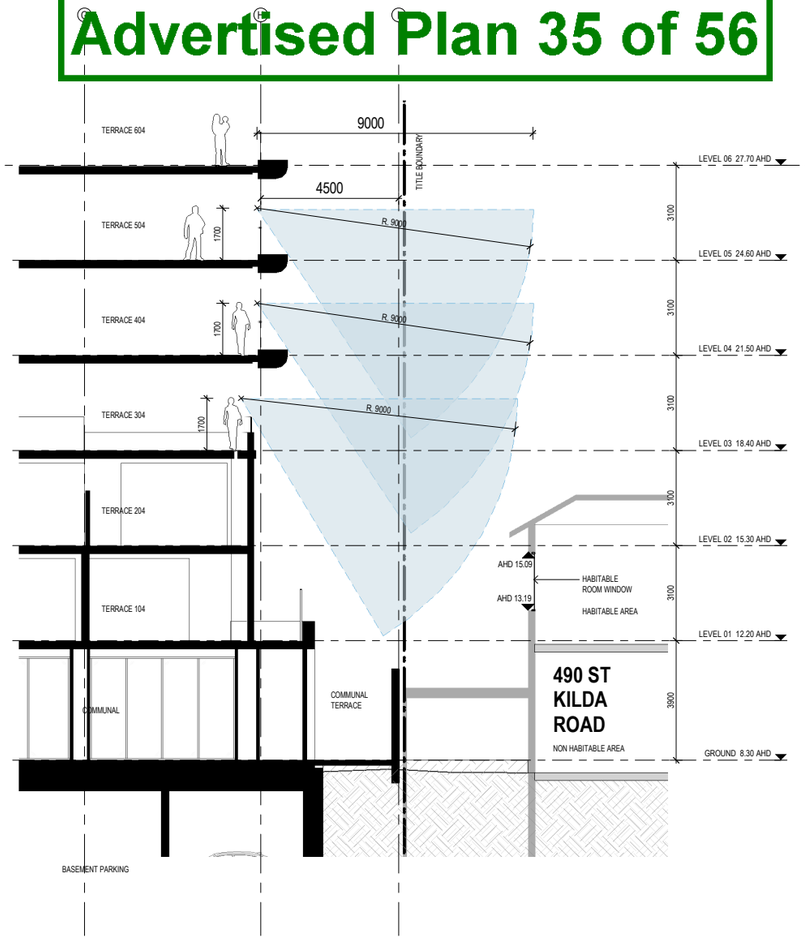


02 SK.1101 OVERLOOKING SECTION 02
1 : 100

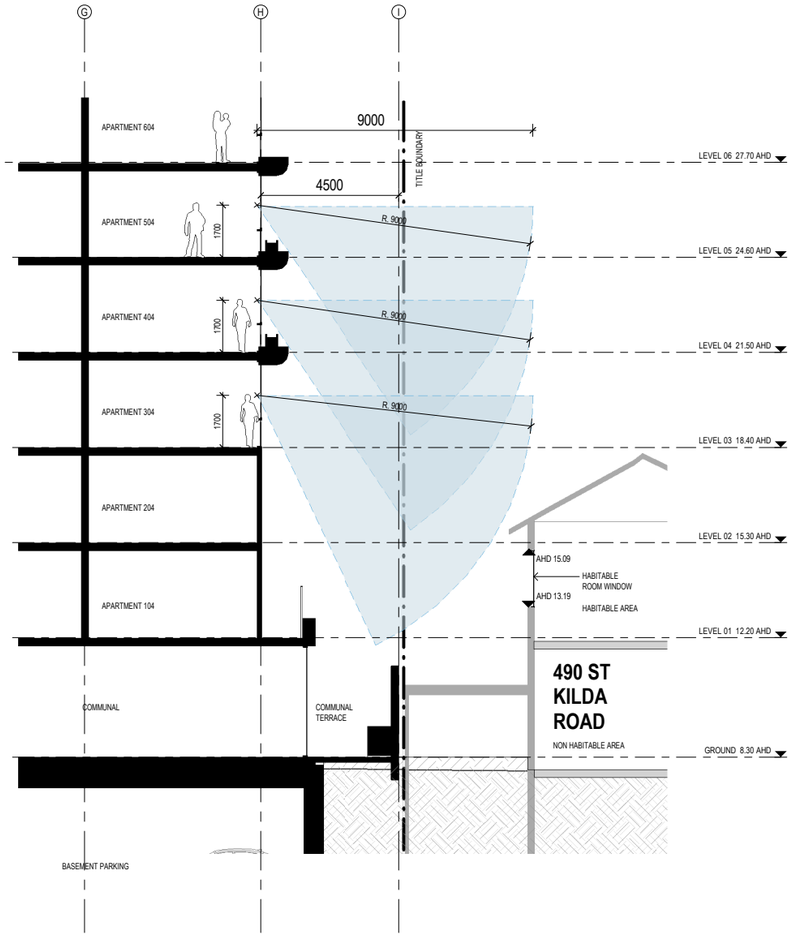


03 SK.1101 OVERLOOKING SECTION 03
1 : 100

CERA STRIBLEY

Cera Stribley
Architecture
Interior Design

Cera Stribley Pty. Ltd.
ABN 29 350 585 700

+ 61 3 9533 2582
info@cs-a.com.au
www.cs-a.com.au
Studio 5, 249 Chapel St
Prahran VIC 3181 AUS

NOTES
Do not scale. Contractor must verify all dimensions on site before commencing any work or preparing shop drawings which must be approved by the architect before manufacture. Any extra entailed work shown on this drawing must be claimed and approved before proceeding.

COPYRIGHT
Reproduction of the whole or part of the document constitutes an infringement of copyright. The information, ideas and concepts contained in this document is / are confidential. The recipients(s) of this document is / are prohibited from disclosing such information, ideas and concepts to any person without prior written consent of the copyright holder.

| REV | DATE | REVISION | BY | CHK |
|---|---|---|---|---|
| A | 15.10.2021 | RFI | LT | YX |
| B | 16.11.2021 | RFI | DC | DC |

| REV | DATE | REVISION | BY | CHK |
|---|---|---|---|---|

PROJECT
8 LOUISE STREET
8 LOUISE STREET, MELBOURNE 3004
MULTI-RESIDENTIAL

DRAWING STATUS
TOWN PLANNING

| | |
|---|---|
| JOB N° | 21089 |
| REVISION N° | B |
| DATE | 16.11.2021 |
| SCALE | 1 : 100 @ A1 |
| DRAWN BY | DC |
| CHECKED BY | DC |

DRAWING TITLE
OVERLOOKING SECTIONS 01

TP.3110

PORT PHILLIP PLANNING DEPARTMENT Date Received: 19/11/2021

City of Port Phillip
Advertised Plan 36 of 56

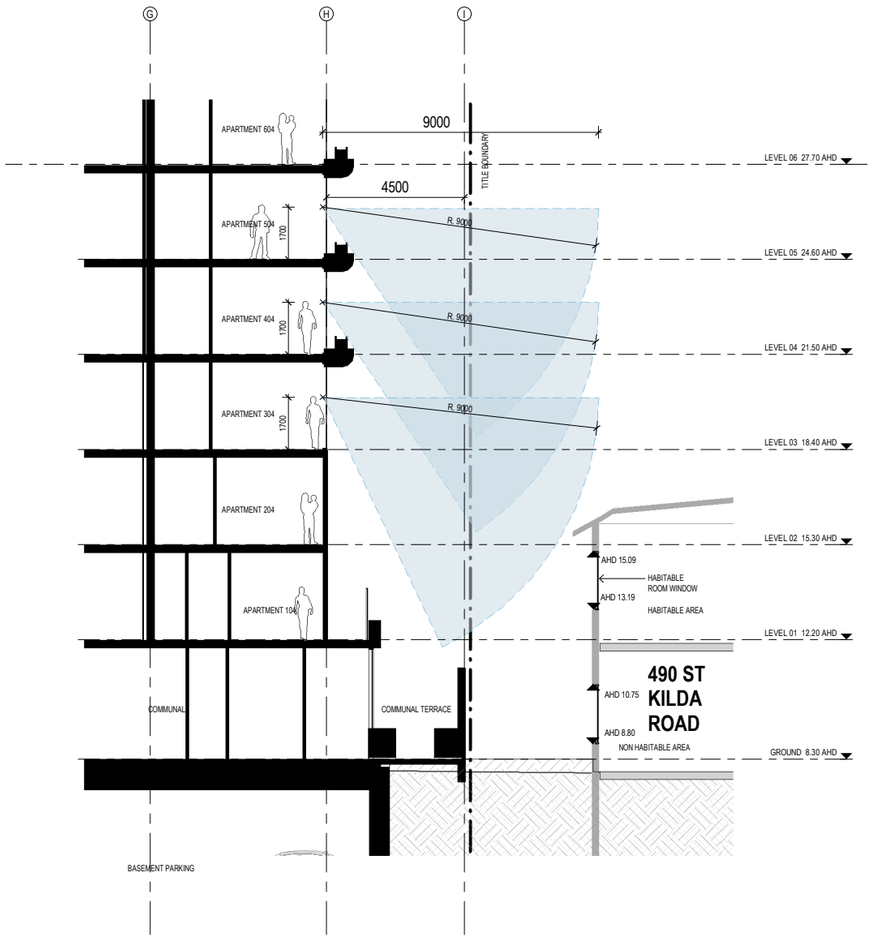


04 SK.1101 OVERLOOKING SECTION 04
1 : 100

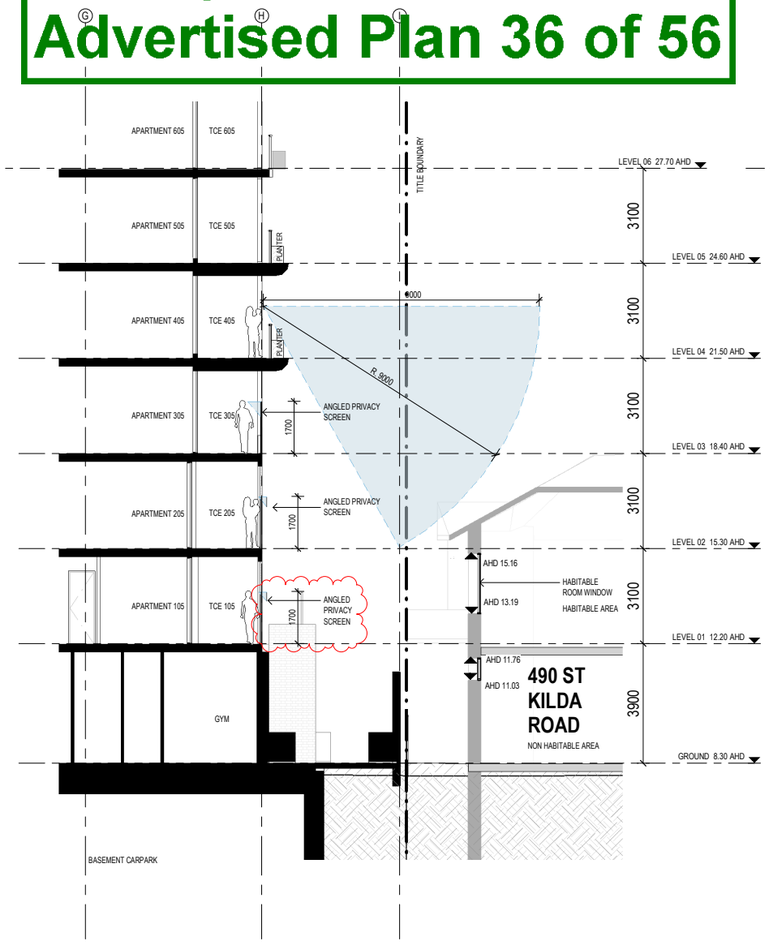


05 SK.1101 OVERLOOKING SECTION 05
1 : 100

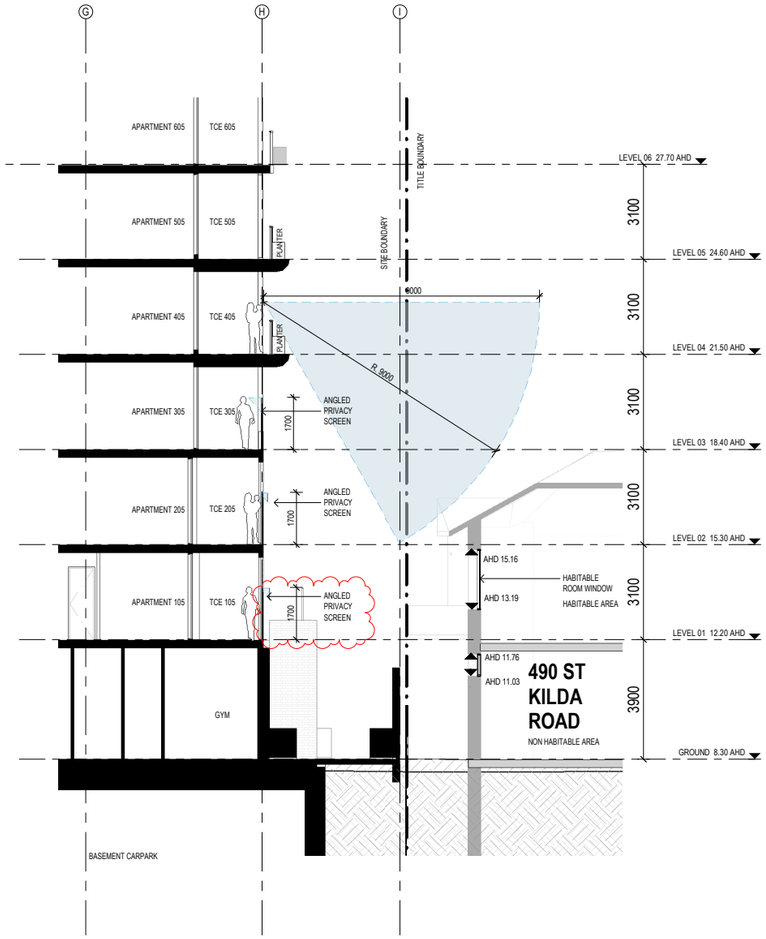


06 SK.1101 OVERLOOKING SECTION 06
1 : 100

CERA STRIBLEY

Cera Stribley
Architecture
Interior Design

Cera Stribley Pty. Ltd.
ABN 29 350 585 700

+ 61 3 9533 2582
info@cs-a.com.au
www.cs-a.com.au
Studio 5, 249 Chapel St
Prahran VIC 3181 AUS

NOTES

Do not scale. Contractor must verify all dimensions on site before commencing any work or preparing shop drawings which must be approved by the architect before manufacture. Any extra entailed work shown on this drawing must be claimed and approved before proceeding.

COPYRIGHT

Reproduction of the whole or part of the document constitutes an infringement of copyright. The information, ideas and concepts contained in this document is / are confidential. The recipients(s) of this document is / are prohibited from disclosing such information, ideas and concepts to any person without prior written consent of the copyright holder.

| REV | DATE | REVISION | BY | CHK |
|---|---|---|---|---|
| A | 15.10.2021 | RFI | LT | YX |
| B | 16.11.2021 | RFI | DC | DC |

| REV | DATE | REVISION | BY | CHK |
|---|---|---|---|---|

PROJECT
8 LOUISE STREET
8 LOUISE STREET, MELBOURNE 3004
MULTI-RESIDENTIAL

DRAWING STATUS
TOWN PLANNING

| | |
|---|---|
| JOB N° | 21089 |
| REVISION N° | B |
| DATE | 16.11.2021 |
| SCALE | 1 : 100 @ A1 |
| DRAWN BY | DC |
| CHECKED BY | DC |

DRAWING TITLE
OVERLOOKING SECTIONS 02

TP.3111

PORT PHILLIP PLANNING DEPARTMENT Date Received: 19/11/2021

**GENERAL NOTE**

ALL BALCONIES TO HAVE
EXTERNAL TAP AND FLOOR WASTE

City of Port Phillip
Advertised Plan 37 of 56

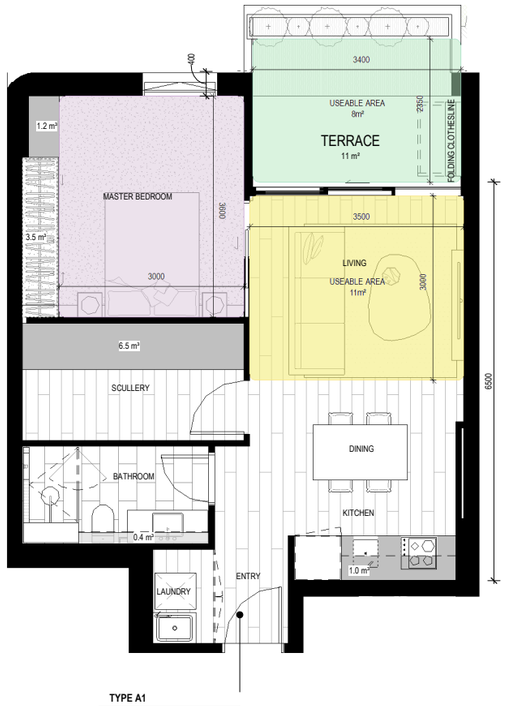


**TYPE A1**

103

1 BED 1 BATH
58 m²

| | |
|---|---|
| MAIN BEDROOM SIZE | 3400 X 3000mm |
| SECOND BEDROOM SIZE | |
| THIRD BEDROOM SIZE | |
| FOURTH BEDROOM SIZE | |
| LIVING ROOM SIZE | 3500 X 3000mm |
| HABITABLE ROOM DEPTH | 6500mm |
| SNORKEL | |
| INTERNAL STORAGE | 12.6 m³ |
| BREEZE PATH | |
| TERRACE SIZE | 11 m² |
| DDA COMPLIANCE | |

**TYPE A2**

106, 206

1 BED 1 BATH
52 m²

| | |
|---|---|
| MAIN BEDROOM SIZE | 3400 X 3000mm |
| SECOND BEDROOM SIZE | |
| THIRD BEDROOM SIZE | |
| FOURTH BEDROOM SIZE | |
| LIVING ROOM SIZE | 3400 X 3150mm |
| HABITABLE ROOM DEPTH | 4000mm |
| SNORKEL | |
| INTERNAL STORAGE | 11.5 m³ |
| BREEZE PATH | |
| TERRACE SIZE | 8 m² |
| DDA COMPLIANCE | |

CERA STRIBLEY

Cera Stribley
Architecture
Interior Design

Cera Stribley Pty. Ltd.
ABN 29 350 585 700

+ 61 3 9533 2582
info@cs-a.com.au
www.cs-a.com.au
Studio 5, 249 Chapel St
Prahran VIC 3181 AUS

NOTES

Do not scale. Contractor must verify all dimensions on site before commencing any work or preparing shop drawings which must be approved by the architect before manufacture. Any extra entailed work shown on this drawing must be claimed and approved before proceeding.

COPYRIGHT

Reproduction of the whole or part of the document constitutes an infringement of copyright. The information, ideas and concepts contained in this document is / are confidential. The recipients(s) of this document is / are prohibited from disclosing such information, ideas and concepts to any person without prior written consent of the copyright holder.

| REV | DATE | REVISION | BY | CHK |
|---|---|---|---|---|
| A | 04.08.2021 | TOWN PLANNING | DC | DC |
| B | 15.10.2021 | RFI | LT | YX |
| C | 16.11.2021 | RFI | DC | DC |

| REV | DATE | REVISION | BY | CHK |
|---|---|---|---|---|

PROJECT

**8 LOUISE STREET**

8 LOUISE STREET, MELBOURNE 3004

MULTI-RESIDENTIAL

DRAWING STATUS

**PRELIMINARY**

| | |
|---|---|
| JOB N° | 21089 |
| REVISION N° | C |
| DATE | 16.11.2021 |
| SCALE | 1 : 50 @ A1 |
| DRAWN BY | DC |
| CHECKED BY | DC |

DRAWING TITLE

**ONE BED TYPOLOGIES 01**

**TP.5000**

PORT PHILLIP PLANNING DEPARTMENT Date Received: 19/11/2021

**GENERAL NOTE**

ALL BALCONIES TO HAVE
EXTERNAL TAP AND FLOOR WASTE

City of Port Phillip
Advertised Plan 38 of 56

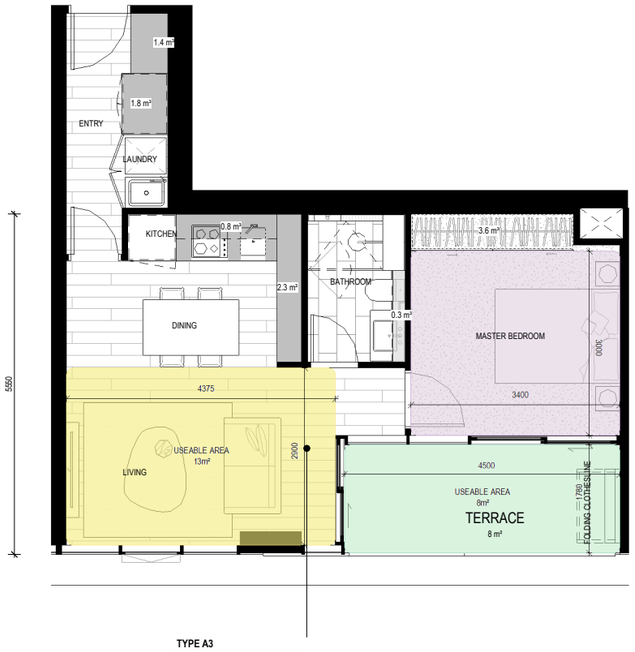


**TYPE A3**

306-706

1 BED 1 BATH
50 m²

| | |
|---|---|
| MAIN BEDROOM SIZE | 4575 X 2900mm |
| SECOND BEDROOM SIZE | |
| THIRD BEDROOM SIZE | |
| FOURTH BEDROOM SIZE | |
| LIVING ROOM SIZE | 3790 X 3325mm |
| HABITABLE ROOM DEPTH | 5550mm |
| SNORKEL | |
| INTERNAL STORAGE | 10.2 m³ |
| BREEZE PATH | |
| TERRACE SIZE | 8 m² |
| DDA COMPLIANCE | |

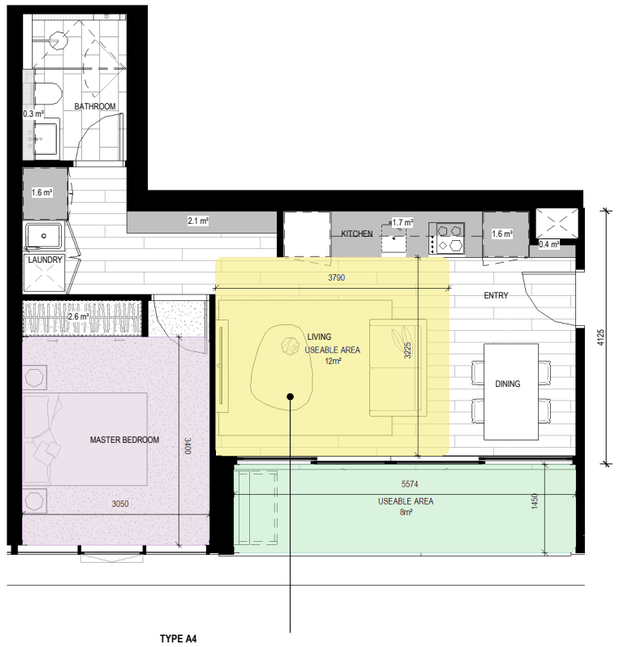


**TYPE A4**

806-1206

1 BED 1 BATH
50 m²

| | |
|---|---|
| MAIN BEDROOM SIZE | 3400 X 3050mm |
| SECOND BEDROOM SIZE | |
| THIRD BEDROOM SIZE | |
| FOURTH BEDROOM SIZE | |
| LIVING ROOM SIZE | 3790 X 3325mm |
| HABITABLE ROOM DEPTH | 4225mm |
| SNORKEL | |
| INTERNAL STORAGE | 10.3 m³ |
| BREEZE PATH | |
| TERRACE SIZE | 8 m² |
| DDA COMPLIANCE | |

CERA STRIBLEY

Cera Stribley
Architecture
Interior Design

Cera Stribley Pty. Ltd.
ABN 29 350 585 700

+ 61 3 9533 2582
info@cs-a.com.au
www.cs-a.com.au
Studio 5, 249 Chapel St
Prahran VIC 3181 AUS

NOTES

Do not scale. Contractor must verify all dimensions on site before commencing any work or preparing shop drawings which must be approved by the architect before manufacture. Any extra entailed work shown on this drawing must be claimed and approved before proceeding.

COPYRIGHT

Reproduction of the whole or part of the document constitutes an infringement of copyright. The information, ideas and concepts contained in this document is / are confidential. The recipients(s) of this document is / are prohibited from disclosing such information, ideas and concepts to any person without prior written consent of the copyright holder.

| REV | DATE | REVISION | BY | CHK |
|---|---|---|---|---|
| A | 04.08.2021 | TOWN PLANNING | DC | DC |
| B | 15.10.2021 | RFI | LT | YX |
| C | 16.11.2021 | RFI | DC | DC |

| REV | DATE | REVISION | BY | CHK |
|---|---|---|---|---|

PROJECT

**8 LOUISE STREET**

8 LOUISE STREET, MELBOURNE 3004

MULTI-RESIDENTIAL

DRAWING STATUS

**TOWN PLANNING**

| | |
|---|---|
| JOB N° | 21089 |
| REVISION N° | C |
| DATE | 16.11.2021 |
| SCALE | 1 : 50 @ A1 |
| DRAWN BY | DC |
| CHECKED BY | DC |

DRAWING TITLE

**ONE BED TYPOLOGIES 02**

**TP.5001**

PORT PHILLIP PLANNING DEPARTMENT Date Received: 19/11/2021

**GENERAL NOTE**

ALL BALCONIES TO HAVE
EXTERNAL TAP AND FLOOR WASTE

# City of Port Phillip
# Advertised Plan 39 of 56

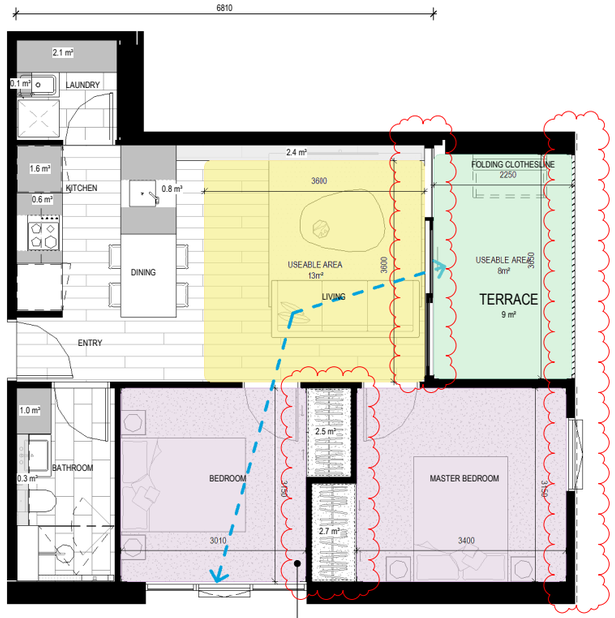

**TYPE B1**

205

2 BED 1 BATH
65 m²

| | |
|---|---|
| MAIN BEDROOM SIZE | 3400 X 3150mm |
| SECOND BEDROOM SIZE | 3010 X 3150mm |
| THIRD BEDROOM SIZE | |
| FOURTH BEDROOM SIZE | |
| LIVING ROOM SIZE | 3600 X 3600mm |
| HABITABLE ROOM DEPTH | 7100mm |
| SNORKEL | |
| INTERNAL STORAGE | 14.1 m³ |
| BREEZE PATH | 7.7 m |
| TERRACE SIZE | 9 m² |
| DDA COMPLIANCE | |

**TYPE B2**

305-1405

2 BED 1 BATH
62 m²

| | |
|---|---|
| MAIN BEDROOM SIZE | 3425 X 3000mm |
| SECOND BEDROOM SIZE | 3000 X 3000mm |
| THIRD BEDROOM SIZE | |
| FOURTH BEDROOM SIZE | |
| LIVING ROOM SIZE | 3650 X 3600mm |
| HABITABLE ROOM DEPTH | 7100mm |
| SNORKEL | |
| INTERNAL STORAGE | 11.1 m³ |
| BREEZE PATH | 7.3 m |
| TERRACE SIZE | 8 m² |
| DDA COMPLIANCE | |

CERA STRIBLEY

Cera Stribley
Architecture
Interior Design

Cera Stribley Pty. Ltd.
ABN 29 350 585 700

+ 61 3 9533 2582
info@cs-a.com.au
www.cs-a.com.au
Studio 5, 249 Chapel St
Prahran VIC 3181 AUS

NOTES

Do not scale. Contractor must verify all dimensions on site before commencing any work or preparing shop drawings which must be approved by the architect before manufacture. Any extra entailed work shown on this drawing must be claimed and approved before proceeding.

COPYRIGHT

Reproduction of the whole or part of the document constitutes an infringement of copyright. The information, ideas and concepts contained in this document is / are confidential. The recipients(s) of this document is / are prohibited from disclosing such information, ideas and concepts to any person without prior written consent of the copyright holder.

| REV | DATE | REVISION | BY | CHK |
|---|---|---|---|---|
| A | 04.08.2021 | TOWN PLANNING | DC | DC |
| B | 15.10.2021 | RFI | LT | YX |
| C | 16.11.2021 | RFI | DC | DC |

| REV | DATE | REVISION | BY | CHK |
|---|---|---|---|---|

PROJECT

## 8 LOUISE STREET

8 LOUISE STREET, MELBOURNE 3004

MULTI-RESIDENTIAL

DRAWING STATUS

**TOWN PLANNING**

| | |
|---|---|
| JOB N° | 21089 |
| REVISION N° | C |
| DATE | 16.11.2021 |
| SCALE | 1 : 50 @ A1 |
| DRAWN BY | DC |
| CHECKED BY | DC |

DRAWING TITLE

**TWO BED TYPOLOGIES 01**

**TP.5100**

PORT PHILLIP PLANNING DEPARTMENT Date Received: 19/11/2021

**GENERAL NOTE**

ALL BALCONIES TO HAVE EXTERNAL TAP AND FLOOR WASTE

City of Port Phillip
Advertised Plan 40 of 56

**TYPE C1**

101

2 BED 2 BATH
84 m²

| | |
|---|---|
| MAIN BEDROOM SIZE | 3400 X 3000mm |
| SECOND BEDROOM SIZE | 3000 X 3000mm |
| THIRD BEDROOM SIZE | |
| FOURTH BEDROOM SIZE | |
| LIVING ROOM SIZE | 4600 X 3600mm |
| HABITABLE ROOM DEPTH | 6950mm |
| SNORKEL | |
| INTERNAL STORAGE | 17.0 m³ |
| BREEZE PATH | 8.3 m |
| TERRACE SIZE | 11 m² |
| DDA COMPLIANCE | |

**TYPE C2**

102

2 BED 2 BATH
83 m²

| | |
|---|---|
| MAIN BEDROOM SIZE | 3400 X 3000mm |
| SECOND BEDROOM SIZE | 3100 X 3000mm |
| THIRD BEDROOM SIZE | |
| FOURTH BEDROOM SIZE | |
| LIVING ROOM SIZE | 3600 X 3300mm |
| HABITABLE ROOM DEPTH | 7775mm |
| SNORKEL | |
| INTERNAL STORAGE | 14.3 m³ |
| BREEZE PATH | |
| TERRACE SIZE | 11 m² |
| DDA COMPLIANCE | OPTION B |

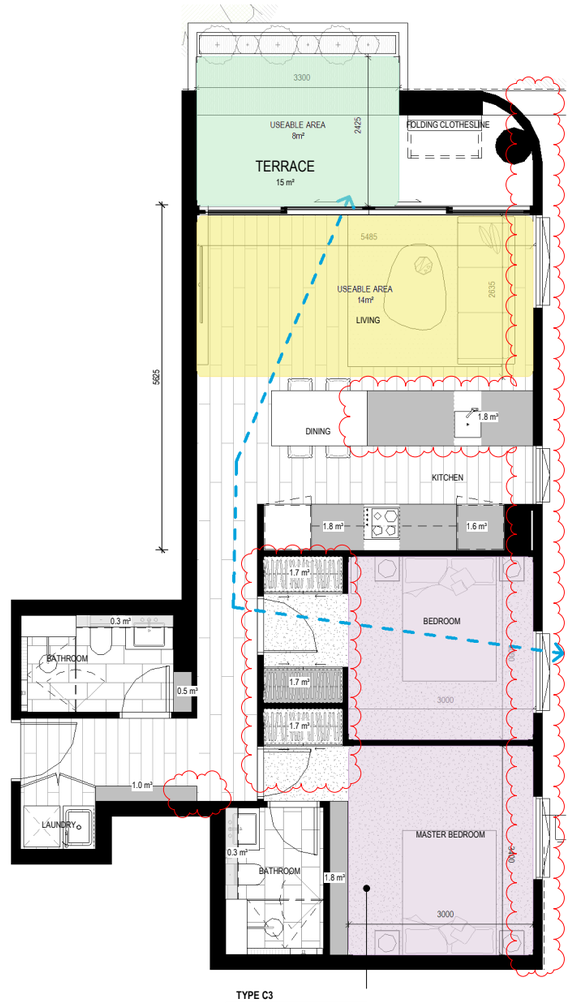


**TYPE C3**

104

2 BED 2 BATH
81 m²

| | |
|---|---|
| MAIN BEDROOM SIZE | 3400 X 3000mm |
| SECOND BEDROOM SIZE | 3000 X 3000mm |
| THIRD BEDROOM SIZE | |
| FOURTH BEDROOM SIZE | |
| LIVING ROOM SIZE | 5485 X 2635mm |
| HABITABLE ROOM DEPTH | 5775mm |
| SNORKEL | |
| INTERNAL STORAGE | 14.2 m³ |
| BREEZE PATH | 12.5 m |
| TERRACE SIZE | 14 m² |
| DDA COMPLIANCE | |

CERA STRIBLEY

Cera Stribley
Architecture
Interior Design

Cera Stribley Pty. Ltd.
ABN 29 350 585 700

+ 61 3 9533 2582
info@cs-a.com.au
www.cs-a.com.au
Studio 5, 249 Chapel St
Prahran VIC 3181 AUS

NOTES

Do not scale. Contractor must verify all dimensions on site before commencing any work or preparing shop drawings which must be approved by the architect before manufacture. Any extra entailed work shown on this drawing must be claimed and approved before proceeding.

COPYRIGHT

Reproduction of the whole or part of the document constitutes an infringement of copyright. The information, ideas and concepts contained in this document is / are confidential. The recipients(s) of this document is / are prohibited from disclosing such information, ideas and concepts to any person without prior written consent of the copyright holder.

| REV | DATE | REVISION | BY | CHK |
|---|---|---|---|---|
| A | 04.08.2021 | TOWN PLANNING | DC | DC |
| B | 15.10.2021 | RFI | LT | YX |
| C | 16.11.2021 | RFI | DC | DC |

| REV | DATE | REVISION | BY | CHK |
|---|---|---|---|---|

PROJECT

# 8 LOUISE STREET

8 LOUISE STREET, MELBOURNE 3004

MULTI-RESIDENTIAL

DRAWING STATUS

**TOWN PLANNING**

| | |
|---|---|
| JOB N° | 21089 |
| REVISION N° | C |
| DATE | 16.11.2021 |
| SCALE | 1 : 50 @ A1 |
| DRAWN BY | DC |
| CHECKED BY | DC |

DRAWING TITLE

**TWO BED TYPOLOGIES 02**

TP.5101

PORT PHILLIP PLANNING DEPARTMENT Date Received: 19/11/2021

**GENERAL NOTE**

ALL BALCONIES TO HAVE
EXTERNAL TAP AND FLOOR WASTE

City of Port Phillip
Advertised Plan 41 of 56

**TYPE C4**

105

2 BED 2 BATH
69 m²

| | |
|---|---|
| MAIN BEDROOM SIZE | 3425 X 3200mm |
| SECOND BEDROOM SIZE | 3150 X 3000mm |
| THIRD BEDROOM SIZE | |
| FOURTH BEDROOM SIZE | |
| LIVING ROOM SIZE | 3650 X 4050mm |
| HABITABLE ROOM DEPTH | 7100mm |
| SNORKEL | |
| INTERNAL STORAGE | 14.1 m³ |
| BREEZE PATH | 7.4 m |
| TERRACE SIZE | 9 m² |
| DDA COMPLIANCE | |

**TYPE C5**

107,207

2 BED 2 BATH
94 m²

| | |
|---|---|
| MAIN BEDROOM SIZE | 3000 X 3400mm |
| SECOND BEDROOM SIZE | 3000 X 3000mm |
| THIRD BEDROOM SIZE | |
| FOURTH BEDROOM SIZE | |
| LIVING ROOM SIZE | 3600 X 3600mm |
| HABITABLE ROOM DEPTH | 4150mm |
| SNORKEL | |
| INTERNAL STORAGE | 14.7 m³ |
| BREEZE PATH | |
| TERRACE SIZE | 10 m² |
| DDA COMPLIANCE | |

CERA STRIBLEY

Cera Stribley
Architecture
Interior Design

Cera Stribley Pty. Ltd.
ABN 29 350 585 700

+ 61 3 9533 2582
info@cs-a.com.au
www.cs-a.com.au
Studio 5, 249 Chapel St
Prahran VIC 3181 AUS

NOTES

Do not scale. Contractor must verify all dimensions on site before commencing any work or preparing shop drawings which must be approved by the architect before manufacture. Any extra entailed work shown on this drawing must be claimed and approved before proceeding.

COPYRIGHT

Reproduction of the whole or part of the document constitutes an infringement of copyright. The information, ideas and concepts contained in this document is / are confidential. The recipients(s) of this document is / are prohibited from disclosing such information, ideas and concepts to any person without prior written consent of the copyright holder.

| REV | DATE | REVISION | BY | CHK |
|---|---|---|---|---|
| A | 04.08.2021 | TOWN PLANNING | DC | DC |
| B | 15.10.2021 | RFI | LT | YX |
| C | 16.11.2021 | RFI | DC | DC |

| REV | DATE | REVISION | BY | CHK |
|---|---|---|---|---|

PROJECT

**8 LOUISE STREET**

8 LOUISE STREET, MELBOURNE 3004

MULTI-RESIDENTIAL

DRAWING STATUS

**TOWN PLANNING**

| | |
|---|---|
| JOB N° | 21089 |
| REVISION N° | C |
| DATE | 16.11.2021 |
| SCALE | 1 : 50 @ A1 |
| DRAWN BY | DC |
| CHECKED BY | DC |

DRAWING TITLE

**TWO BED TYPOLOGIES 03**

TP.5102

PORT PHILLIP PLANNING DEPARTMENT Date Received: 19/11/2021

**GENERAL NOTE**

ALL BALCONIES TO HAVE
EXTERNAL TAP AND FLOOR WASTE

# City of Port Phillip
# Advertised Plan 42 of 56

**TYPE C6**

108, 208

2 BED 2 BATH
79 m²

| | |
|---|---|
| MAIN BEDROOM SIZE | 3400 X 3000mm |
| SECOND BEDROOM SIZE | 3000 X 3000mm |
| THIRD BEDROOM SIZE | |
| FOURTH BEDROOM SIZE | |
| LIVING ROOM SIZE | 3600 X 3300mm |
| HABITABLE ROOM DEPTH | 8100mm |
| SNORKEL | |
| INTERNAL STORAGE | 14.1 m³ |
| BREEZE PATH | 0.0 m |
| TERRACE SIZE | 8 m² |
| DDA COMPLIANCE | |

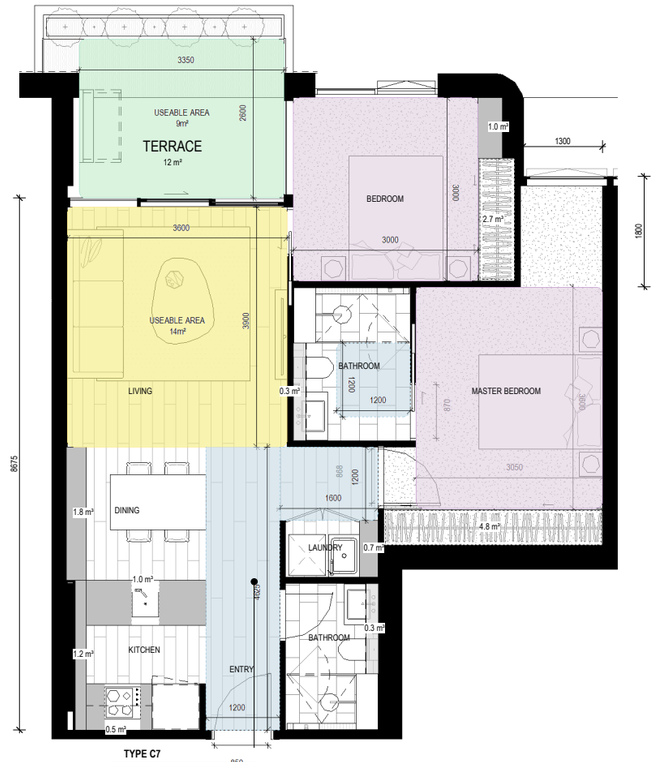


**TYPE C7**

202

2 BED 2 BATH
76 m²

| | |
|---|---|
| MAIN BEDROOM SIZE | 3600 X 3050mm |
| SECOND BEDROOM SIZE | 3000 X 3000mm |
| THIRD BEDROOM SIZE | |
| FOURTH BEDROOM SIZE | |
| LIVING ROOM SIZE | 3600 X 3900mm |
| HABITABLE ROOM DEPTH | 8675mm |
| SNORKEL | 1300 X 1800mm |
| INTERNAL STORAGE | 14.3 m³ |
| BREEZE PATH | |
| TERRACE SIZE | 12 m² |
| DDA COMPLIANCE | OPTION A |

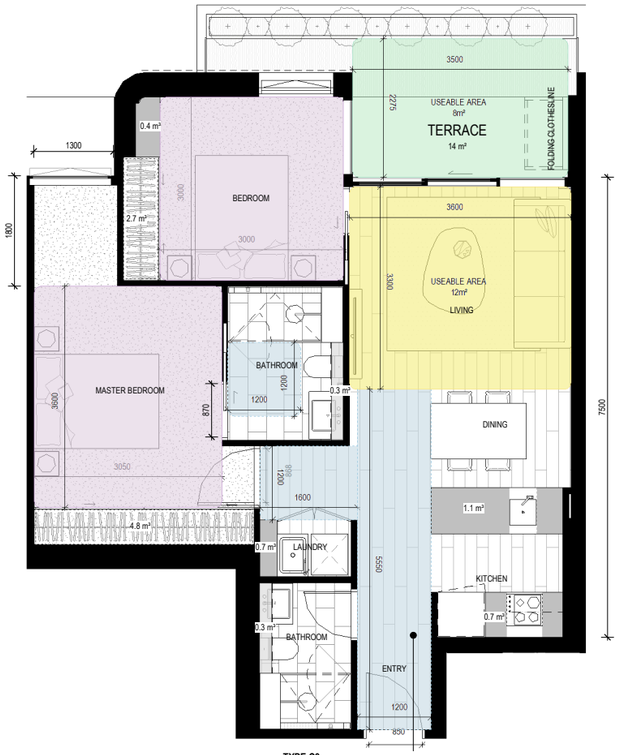


**TYPE C8**

203

2 BED 2 BATH
74 m²

| | |
|---|---|
| MAIN BEDROOM SIZE | 3600 X 3050mm |
| SECOND BEDROOM SIZE | 3000 X 300mm |
| THIRD BEDROOM SIZE | |
| FOURTH BEDROOM SIZE | |
| LIVING ROOM SIZE | 3600 X 3300mm |
| HABITABLE ROOM DEPTH | 7500mm |
| SNORKEL | 1300 X 1800mm |
| INTERNAL STORAGE | 11.0 m³ |
| BREEZE PATH | |
| TERRACE SIZE | 14 m² |
| DDA COMPLIANCE | OPTION A |

CERA STRIBLEY

Cera Stribley
Architecture
Interior Design

Cera Stribley Pty. Ltd.
ABN 29 350 585 700

+ 61 3 9533 2582
info@cs-a.com.au
www.cs-a.com.au
Studio 5, 249 Chapel St
Prahran VIC 3181 AUS

NOTES

Do not scale. Contractor must verify all dimensions on site before commencing any work or preparing shop drawings which must be approved by the architect before manufacture. Any extra entailed work shown on this drawing must be claimed and approved before proceeding.

COPYRIGHT

Reproduction of the whole or part of the document constitutes an infringement of copyright. The information, ideas and concepts contained in this document is / are confidential. The recipients(s) of this document is / are prohibited from disclosing such information, ideas and concepts to any person without prior written consent of the copyright holder.

| REV | DATE | REVISION | BY | CHK |
|---|---|---|---|---|
| A | 04.08.2021 | TOWN PLANNING | DC | DC |
| B | 15.10.2021 | RFI | LT | YX |
| C | 16.11.2021 | RFI | DC | DC |

| REV | DATE | REVISION | BY | CHK |
|---|---|---|---|---|

PROJECT

**8 LOUISE STREET**

8 LOUISE STREET, MELBOURNE 3004

MULTI-RESIDENTIAL

DRAWING STATUS

**TOWN PLANNING**

| | |
|---|---|
| JOB N° | 21089 |
| REVISION N° | C |
| DATE | 16.11.2021 |
| SCALE | 1 : 50 @ A1 |
| DRAWN BY | DC |
| CHECKED BY | DC |

DRAWING TITLE

**TWO BED TYPOLOGIES 04**

**TP.5103**

PORT PHILLIP PLANNING DEPARTMENT Date Received: 19/11/2021

**GENERAL NOTE**

ALL BALCONIES TO HAVE
EXTERNAL TAP AND FLOOR WASTE

# City of Port Phillip
# Advertised Plan 43 of 56

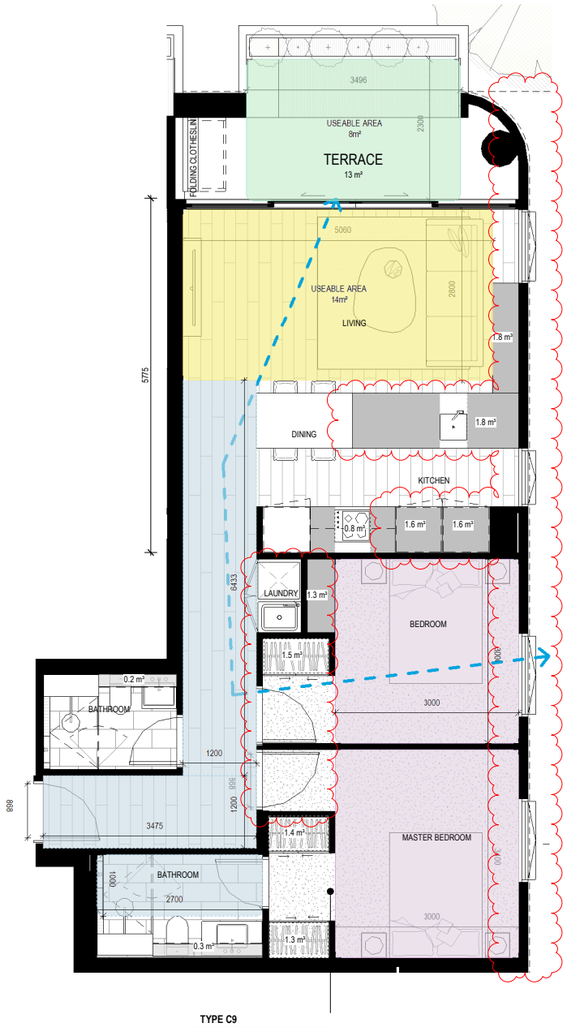


**TYPE C9**

204

2 BED 2 BATH
82 m²

| | |
|---|---|
| MAIN BEDROOM SIZE | 3400 X 3000mm |
| SECOND BEDROOM SIZE | 3000 X 3000mm |
| THIRD BEDROOM SIZE | |
| FOURTH BEDROOM SIZE | |
| LIVING ROOM SIZE | 5060 X 2800mm |
| HABITABLE ROOM DEPTH | 5775mm |
| SNORKEL | |
| INTERNAL STORAGE | 14.4 m³ |
| BREEZE PATH | 13.8 m |
| TERRACE SIZE | 14 m² |
| DDA COMPLIANCE | OPTION B |

**TYPE C10**

302

2 BED 2 BATH
73 m²

| | |
|---|---|
| MAIN BEDROOM SIZE | 3450 X 3050mm |
| SECOND BEDROOM SIZE | 3000 X 3000mm |
| THIRD BEDROOM SIZE | |
| FOURTH BEDROOM SIZE | |
| LIVING ROOM SIZE | 3600 X 3450mm |
| HABITABLE ROOM DEPTH | 8225mm |
| SNORKEL | 1300 X 1950mm |
| INTERNAL STORAGE | 14.2 m³ |
| BREEZE PATH | |
| TERRACE SIZE | 8 m² |
| DDA COMPLIANCE | OPTION A |

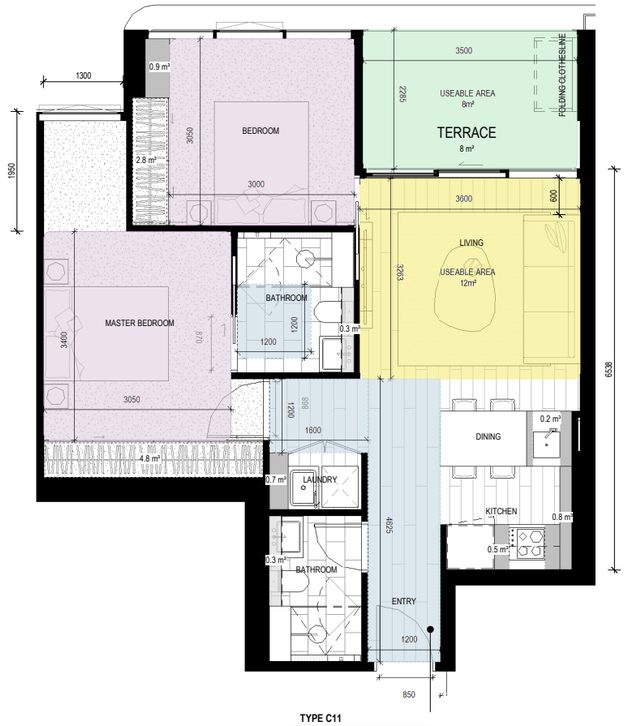


**TYPE C11**

303

2 BED 2 BATH
69 m²

| | |
|---|---|
| MAIN BEDROOM SIZE | 3450 X 3050mm |
| SECOND BEDROOM SIZE | 3000 X 300mm |
| THIRD BEDROOM SIZE | |
| FOURTH BEDROOM SIZE | |
| LIVING ROOM SIZE | 3600 X 3450mm |
| HABITABLE ROOM DEPTH | 6725mm |
| SNORKEL | 1300 X 1950mm |
| INTERNAL STORAGE | 11.3 m³ |
| BREEZE PATH | |
| TERRACE SIZE | 8 m² |
| DDA COMPLIANCE | OPTION A |

CERA STRIBLEY

Cera Stribley
Architecture
Interior Design

Cera Stribley Pty. Ltd.
ABN 29 350 585 700

+ 61 3 9533 2582
info@cs-a.com.au
www.cs-a.com.au
Studio 5, 249 Chapel St
Prahran VIC 3181 AUS

NOTES

Do not scale. Contractor must verify all dimensions on site before commencing any work or preparing shop drawings which must be approved by the architect before manufacture. Any extra entailed work shown on this drawing must be claimed and approved before proceeding.

COPYRIGHT

Reproduction of the whole or part of the document constitutes an infringement of copyright. The information, ideas and concepts contained in this document is / are confidential. The recipients(s) of this document is / are prohibited from disclosing such information, ideas and concepts to any person without prior written consent of the copyright holder.

| REV | DATE | REVISION | BY | CHK |
|---|---|---|---|---|
| A | 04.08.2021 | TOWN PLANNING | DC | DC |
| B | 15.10.2021 | RFI | LT | YX |
| C | 16.11.2021 | RFI | DC | DC |

| REV | DATE | REVISION | BY | CHK |
|---|---|---|---|---|

PROJECT

## 8 LOUISE STREET

8 LOUISE STREET, MELBOURNE 3004

MULTI-RESIDENTIAL

DRAWING STATUS

**TOWN PLANNING**

| | |
|---|---|
| JOB N° | 21089 |
| REVISION N° | C |
| DATE | 16.11.2021 |
| SCALE | 1 : 50 @ A1 |
| DRAWN BY | DC |
| CHECKED BY | DC |

DRAWING TITLE

**TWO BED TYPOLOGIES 05**

TP.5104

PORT PHILLIP PLANNING DEPARTMENT Date Received: 19/11/2021

**GENERAL NOTE**

ALL BALCONIES TO HAVE
EXTERNAL TAP AND FLOOR WASTE

# City of Port Phillip
# Advertised Plan 44 of 56

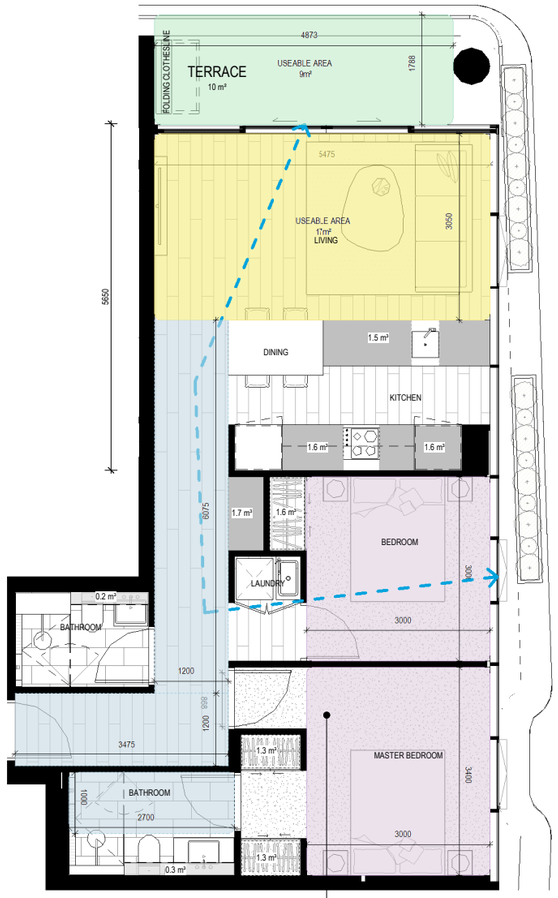


**TYPE C12**

304 - 1404

2 BED 2 BATH
81 m²

| | |
|---|---|
| MAIN BEDROOM SIZE | 3400 X 3000mm |
| SECOND BEDROOM SIZE | 3000 X 3000mm |
| THIRD BEDROOM SIZE | |
| FOURTH BEDROOM SIZE | |
| LIVING ROOM SIZE | 5475 X 3050mm |
| HABITABLE ROOM DEPTH | 5650mm |
| SNORKEL | |
| INTERNAL STORAGE | 11.1 m³ |
| BREEZE PATH | 13.1 m |
| TERRACE SIZE | 10 m² |
| DDA COMPLIANCE | OPTION B |

**TYPE C13**

402-1402, 403-1403

2 BED 2 BATH
70 m²

| | |
|---|---|
| MAIN BEDROOM SIZE | 3450 X 3050mm |
| SECOND BEDROOM SIZE | 3000X 3000mm |
| THIRD BEDROOM SIZE | |
| FOURTH BEDROOM SIZE | |
| LIVING ROOM SIZE | 3600 X 3700mm |
| HABITABLE ROOM DEPTH | 6975mm |
| SNORKEL | 1300 X 1950mm |
| INTERNAL STORAGE | 10.9 m³ |
| BREEZE PATH | |
| TERRACE SIZE | 8 m² |
| DDA COMPLIANCE | OPTION A |

**TYPE C14**

407-1207

2 BED 2 BATH
78 m²

| | |
|---|---|
| MAIN BEDROOM SIZE | 3400 X 3200mm |
| SECOND BEDROOM SIZE | 3000 X 3000mm |
| THIRD BEDROOM SIZE | |
| FOURTH BEDROOM SIZE | |
| LIVING ROOM SIZE | 3650 X 3600mm |
| HABITABLE ROOM DEPTH | 8850mm |
| SNORKEL | |
| INTERNAL STORAGE | 11.6 m³ |
| BREEZE PATH | 10.6 m |
| TERRACE SIZE | 8 m² |
| DDA COMPLIANCE | OPTION A |

CERA STRIBLEY

Cera Stribley
Architecture
Interior Design

Cera Stribley Pty. Ltd.
ABN 29 350 585 700

+ 61 3 9533 2582
info@cs-a.com.au
www.cs-a.com.au
Studio 5, 249 Chapel St
Prahran VIC 3181 AUS

NOTES

Do not scale. Contractor must verify all dimensions on site before commencing any work or preparing shop drawings which must be approved by the architect before manufacture. Any extra entailed work shown on this drawing must be claimed and approved before proceeding.

COPYRIGHT

Reproduction of the whole or part of the document constitutes an infringement of copyright. The information, ideas and concepts contained in this document is / are confidential. The recipients(s) of this document is / are prohibited from disclosing such information, ideas and concepts to any person without prior written consent of the copyright holder.

| REV | DATE | REVISION | BY | CHK |
|---|---|---|---|---|
| A | 04.08.2021 | TOWN PLANNING | DC | DC |
| B | 15.10.2021 | RFI | LT | YX |
| C | 16.11.2021 | RFI | DC | DC |

| REV | DATE | REVISION | BY | CHK |
|---|---|---|---|---|

PROJECT

**8 LOUISE STREET**

8 LOUISE STREET, MELBOURNE 3004

MULTI-RESIDENTIAL

DRAWING STATUS

**TOWN PLANNING**

| | |
|---|---|
| JOB N° | 21089 |
| REVISION N° | C |
| DATE | 16.11.2021 |
| SCALE | 1 : 50 @ A1 |
| DRAWN BY | DC |
| CHECKED BY | DC |

DRAWING TITLE

**TWO BED TYPOLOGIES 06**

**TP.5105**

PORT PHILLIP PLANNING DEPARTMENT Date Received: 19/11/2021

**GENERAL NOTE**

ALL BALCONIES TO HAVE
EXTERNAL TAP AND FLOOR WASTE

City of Port Phillip
Advertised Plan 45 of 56

**TYPE D1**

201

3 BED 2 BATH
98 m²

| | |
|---|---|
| MAIN BEDROOM SIZE | 3400 X 3000mm |
| SECOND BEDROOM SIZE | 3000 X 3050mm |
| THIRD BEDROOM SIZE | 3000 X 3250mm |
| FOURTH BEDROOM SIZE | |
| LIVING ROOM SIZE | 4725 X 3600mm |
| HABITABLE ROOM DEPTH | 6950mm |
| SNORKEL | |
| INTERNAL STORAGE | 19.8 m³ |
| BREEZE PATH | 8.3 m |
| TERRACE SIZE | 13 m² |
| DDA COMPLIANCE | |

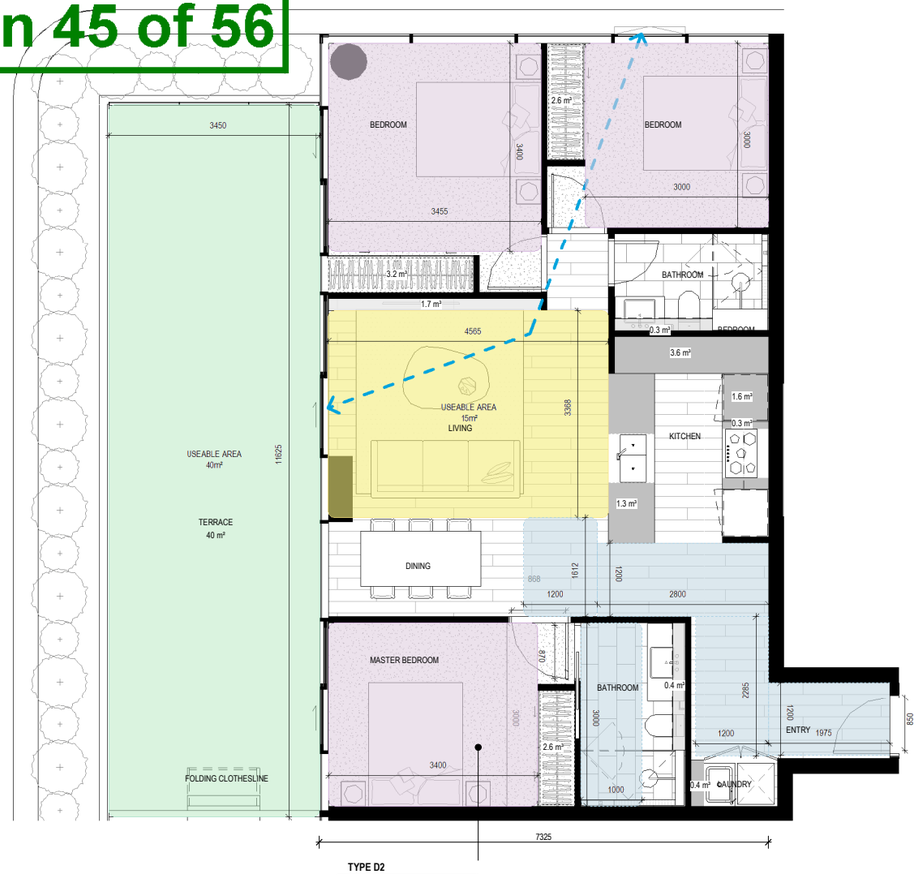


**TYPE D2**

301

3 BED 2 BATH
98 m²

| | |
|---|---|
| MAIN BEDROOM SIZE | 3400 X 3000mm |
| SECOND BEDROOM SIZE | 3400 X 3455mm |
| THIRD BEDROOM SIZE | 3000 X 3000mm |
| FOURTH BEDROOM SIZE | |
| LIVING ROOM SIZE | 4565 X 3510mm |
| HABITABLE ROOM DEPTH | 7325mm |
| SNORKEL | |
| INTERNAL STORAGE | 18.0 m³ |
| BREEZE PATH | 9.0 m |
| TERRACE SIZE | 40 m² |
| DDA COMPLIANCE | OPTION B |

CERA STRIBLEY

Cera Stribley
Architecture
Interior Design

Cera Stribley Pty. Ltd.
ABN 29 350 585 700

+ 61 3 9533 2582
info@cs-a.com.au
www.cs-a.com.au
Studio 5, 249 Chapel St
Prahran VIC 3181 AUS

NOTES

Do not scale. Contractor must verify all dimensions on site before commencing any work or preparing shop drawings which must be approved by the architect before manufacture. Any extra entailed work shown on this drawing must be claimed and approved before proceeding.

COPYRIGHT

Reproduction of the whole or part of the document constitutes an infringement of copyright. The information, ideas and concepts contained in this document is / are confidential. The recipients(s) of this document is / are prohibited from disclosing such information, ideas and concepts to any person without prior written consent of the copyright holder.

| REV | DATE | REVISION | BY | CHK |
|---|---|---|---|---|
| A | 04.08.2021 | TOWN PLANNING | DC | DC |
| B | 15.10.2021 | RFI | LT | YX |
| C | 16.11.2021 | RFI | DC | DC |

| REV | DATE | REVISION | BY | CHK |
|---|---|---|---|---|

PROJECT

**8 LOUISE STREET**

8 LOUISE STREET, MELBOURNE 3004

MULTI-RESIDENTIAL

DRAWING STATUS

**TOWN PLANNING**

| | |
|---|---|
| JOB N° | 21089 |
| REVISION N° | C |
| DATE | 16.11.2021 |
| SCALE | 1 : 50 @ A1 |
| DRAWN BY | DC |
| CHECKED BY | DC |

DRAWING TITLE

**THREE BED TYPOLOGIES 01**

TP.5200

PORT PHILLIP PLANNING DEPARTMENT Date Received: 19/11/2021

**GENERAL NOTE**

ALL BALCONIES TO HAVE
EXTERNAL TAP AND FLOOR WASTE

City of Port Phillip
Advertised Plan 46 of 56

**TYPE D3**

307

3 BED 2 BATH
93 m²

| | |
|---|---|
| MAIN BEDROOM SIZE | 3400 X 3000mm |
| SECOND BEDROOM SIZE | 3200 X 3200mm |
| THIRD BEDROOM SIZE | 3000 X 3000mm |
| FOURTH BEDROOM SIZE | |
| LIVING ROOM SIZE | 3700 X 3200mm |
| HABITABLE ROOM DEPTH | 6250mm |
| SNORKEL | |
| INTERNAL STORAGE | 18.2 m³ |
| BREEZE PATH | 8.1 m |
| TERRACE SIZE | 25 m² |
| DDA COMPLIANCE | |

**TYPE D4**

401-1201

3 BED 2 BATH
95 m²

| | |
|---|---|
| MAIN BEDROOM SIZE | 3400 X 3000mm |
| SECOND BEDROOM SIZE | 3475 X 3000mm |
| THIRD BEDROOM SIZE | 3000 X 3000mm |
| FOURTH BEDROOM SIZE | |
| LIVING ROOM SIZE | 3600 X 3175mm |
| HABITABLE ROOM DEPTH | 7325mm |
| SNORKEL | |
| INTERNAL STORAGE | 17.3 m³ |
| BREEZE PATH | 8.9 m |
| TERRACE SIZE | 12 m² |
| DDA COMPLIANCE | OPTION B |

CERA STRIBLEY

Cera Stribley
Architecture
Interior Design

Cera Stribley Pty. Ltd.
ABN 29 350 585 700

+ 61 3 9533 2582
info@cs-a.com.au
www.cs-a.com.au
Studio 5, 249 Chapel St
Prahran VIC 3181 AUS

NOTES

Do not scale. Contractor must verify all dimensions on site before commencing any work or preparing shop drawings which must be approved by the architect before manufacture. Any extra entailed work shown on this drawing must be claimed and approved before proceeding.

COPYRIGHT

Reproduction of the whole or part of the document constitutes an infringement of copyright. The information, ideas and concepts contained in this document is / are confidential. The recipients(s) of this document is / are prohibited from disclosing such information, ideas and concepts to any person without prior written consent of the copyright holder.

| REV | DATE | REVISION | BY | CHK |
|---|---|---|---|---|
| A | 04.08.2021 | TOWN PLANNING | DC | DC |
| B | 15.10.2021 | RFI | LT | YX |
| C | 16.11.2021 | RFI | DC | DC |

| REV | DATE | REVISION | BY | CHK |
|---|---|---|---|---|

PROJECT

# 8 LOUISE STREET

8 LOUISE STREET, MELBOURNE 3004

MULTI-RESIDENTIAL

DRAWING STATUS

**TOWN PLANNING**

| | |
|---|---|
| JOB N° | 21089 |
| REVISION N° | C |
| DATE | 16.11.2021 |
| SCALE | 1 : 50 @ A1 |
| DRAWN BY | DC |
| CHECKED BY | DC |

DRAWING TITLE

**THREE BED TYPOLOGIES 02**

TP.5201

PORT PHILLIP PLANNING DEPARTMENT Date Received: 19/11/2021

**GENERAL NOTE**

ALL BALCONIES TO HAVE EXTERNAL TAP AND FLOOR WASTE

City of Port Phillip
Advertised Plan 47 of 56

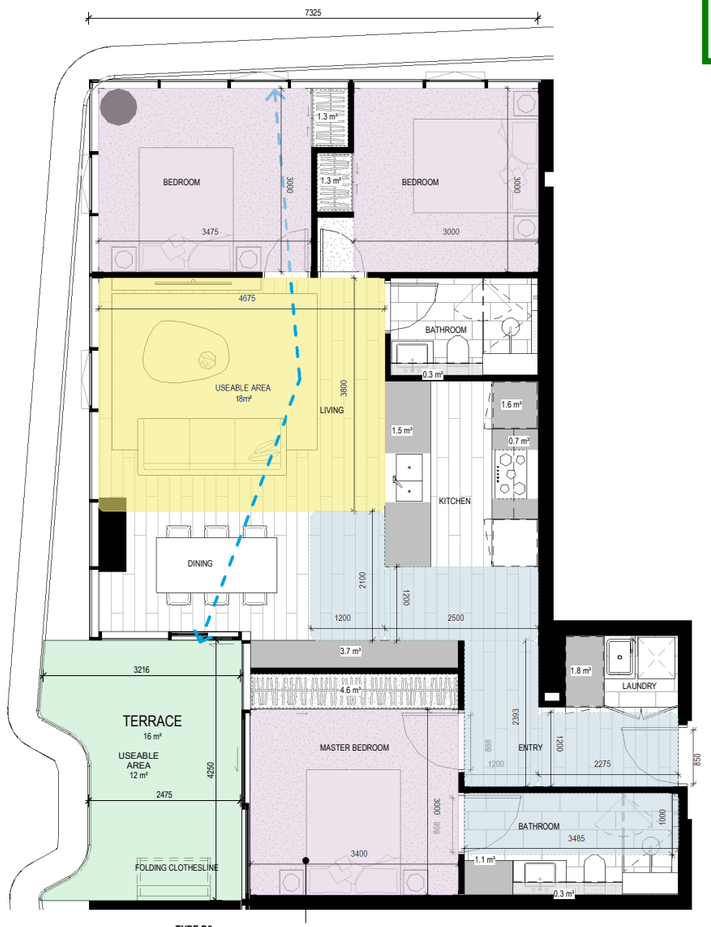


**TYPE D5**

1301, 1401
3 BED 2 BATH
100 m²

| | |
|---|---|
| MAIN BEDROOM SIZE | 3400 X 3000mm |
| SECOND BEDROOM SIZE | 3475 X 3000mm |
| THIRD BEDROOM SIZE | 3000 X 3000mm |
| FOURTH BEDROOM SIZE | |
| LIVING ROOM SIZE | 4675 X 3800mm |
| HABITABLE ROOM DEPTH | 7325mm |
| SNORKEL | |
| INTERNAL STORAGE | 18.2 m³ |
| BREEZE PATH | 9.6 m |
| TERRACE SIZE | 12 m² |
| DDA COMPLIANCE | OPTION B |

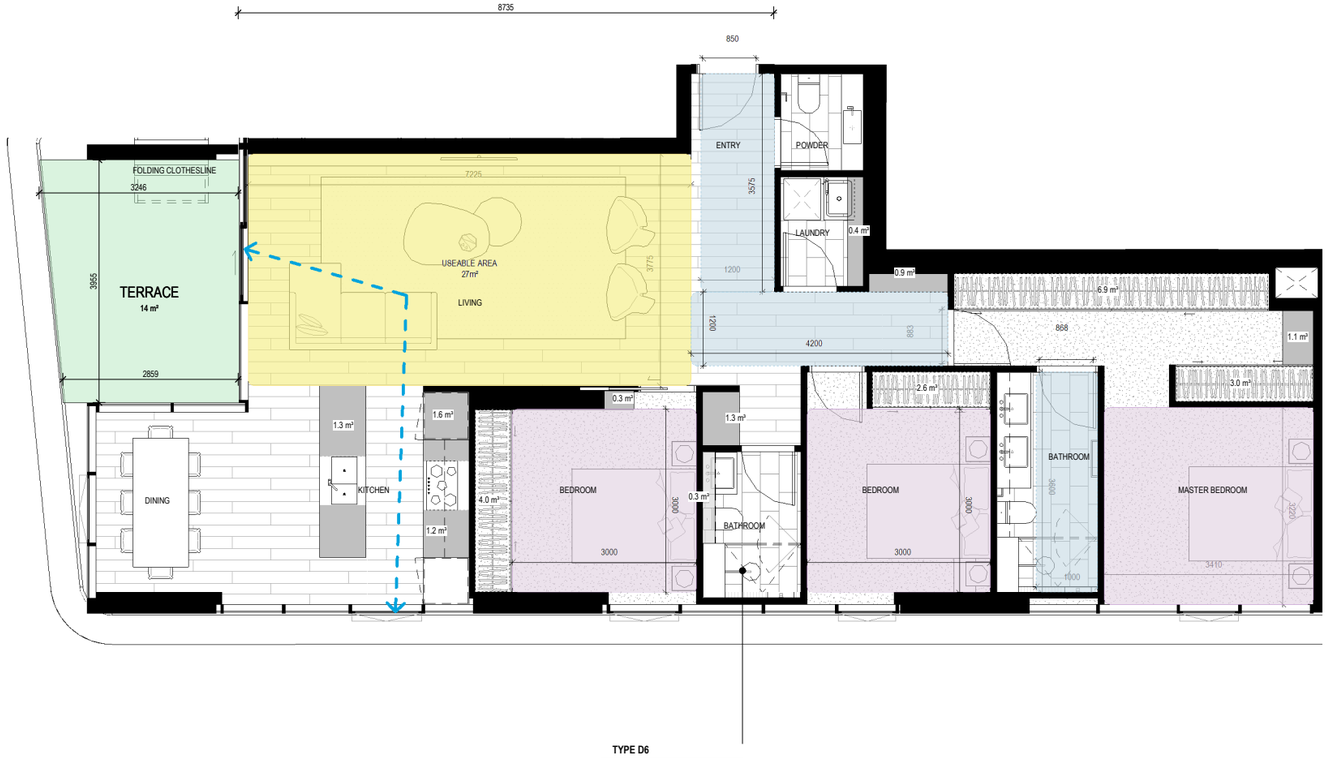


**TYPE D6**

1306, 1406
3 BED 2 BATH
132 m²

| | |
|---|---|
| MAIN BEDROOM SIZE | 3410 X 3220mm |
| SECOND BEDROOM SIZE | 3000 X 3000mm |
| THIRD BEDROOM SIZE | 3000 X 3000mm |
| FOURTH BEDROOM SIZE | |
| LIVING ROOM SIZE | 3775 X 7225mm |
| HABITABLE ROOM DEPTH | 8735mm |
| SNORKEL | |
| INTERNAL STORAGE | 24.9 m³ |
| BREEZE PATH | 7.8 m |
| TERRACE SIZE | 12 m² |
| DDA COMPLIANCE | OPTION B |

CERA STRIBLEY

Cera Stribley
Architecture
Interior Design

Cera Stribley Pty. Ltd.
ABN 29 350 585 700

+ 61 3 9533 2582
info@cs-a.com.au
www.cs-a.com.au
Studio 5, 249 Chapel St
Prahran VIC 3181 AUS

NOTES

Do not scale. Contractor must verify all dimensions on site before commencing any work or preparing shop drawings which must be approved by the architect before manufacture. Any extra entailed work shown on this drawing must be claimed and approved before proceeding.

COPYRIGHT

Reproduction of the whole or part of the document constitutes an infringement of copyright. The information, ideas and concepts contained in this document is / are confidential. The recipients(s) of this document is / are prohibited from disclosing such information, ideas and concepts to any person without prior written consent of the copyright holder.

| REV | DATE | REVISION | BY | CHK |
|---|---|---|---|---|
| A | 04.08.2021 | TOWN PLANNING | DC | DC |
| B | 15.10.2021 | RFI | LT | YX |
| C | 16.11.2021 | RFI | DC | DC |

| REV | DATE | REVISION | BY | CHK |
|---|---|---|---|---|

PROJECT

# 8 LOUISE STREET

8 LOUISE STREET, MELBOURNE 3004

MULTI-RESIDENTIAL

DRAWING STATUS

TOWN PLANNING

| | |
|---|---|
| JOB N° | 21089 |
| REVISION N° | C |
| DATE | 16.11.2021 |
| SCALE | 1 : 50 @ A1 |
| DRAWN BY | DC |
| CHECKED BY | DC |

DRAWING TITLE

THREE BED TYPOLOGIES 03

TP.5202

PORT PHILLIP PLANNING DEPARTMENT Date Received: 19/11/2021

City of Port Phillip
Advertised Plan 48 of 56

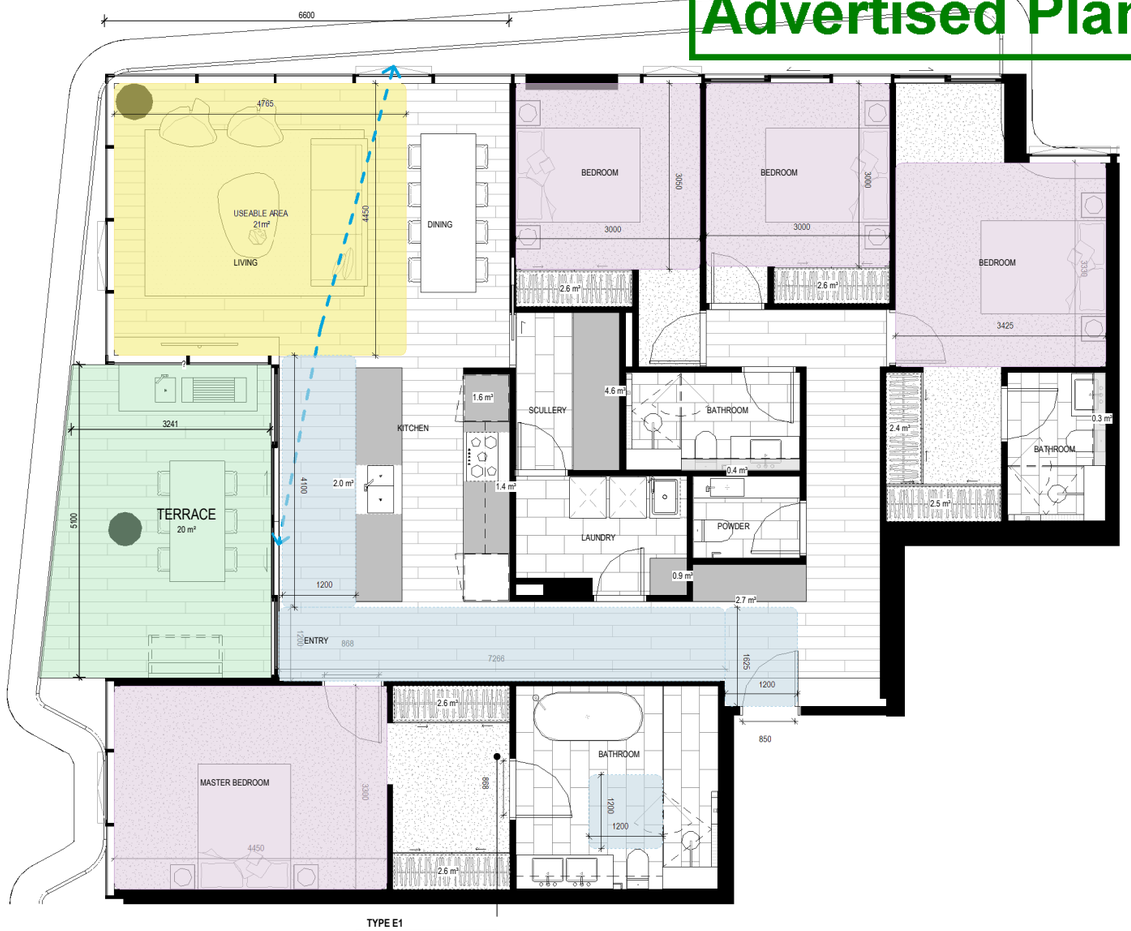


**TYPE E1**

1501, 1601

4 BED 3.5 BATH

176 m²

| | |
|---|---|
| MAIN BEDROOM SIZE | 3300 X 4450mm |
| SECOND BEDROOM SIZE | 3425 X 3300mm |
| THIRD BEDROOM SIZE | 3000 X 3000mm |
| FOURTH BEDROOM SIZE | 3050 X 3000mm |
| LIVING ROOM SIZE | 4450 X 4675mm |
| HABITABLE ROOM DEPTH | 6600mm |
| SNORKEL | |
| INTERNAL STORAGE | 29.7 m³ |
| BREEZE PATH | 8.5 m |
| TERRACE SIZE | 20 m² |
| DDA COMPLIANCE | OPTION A |

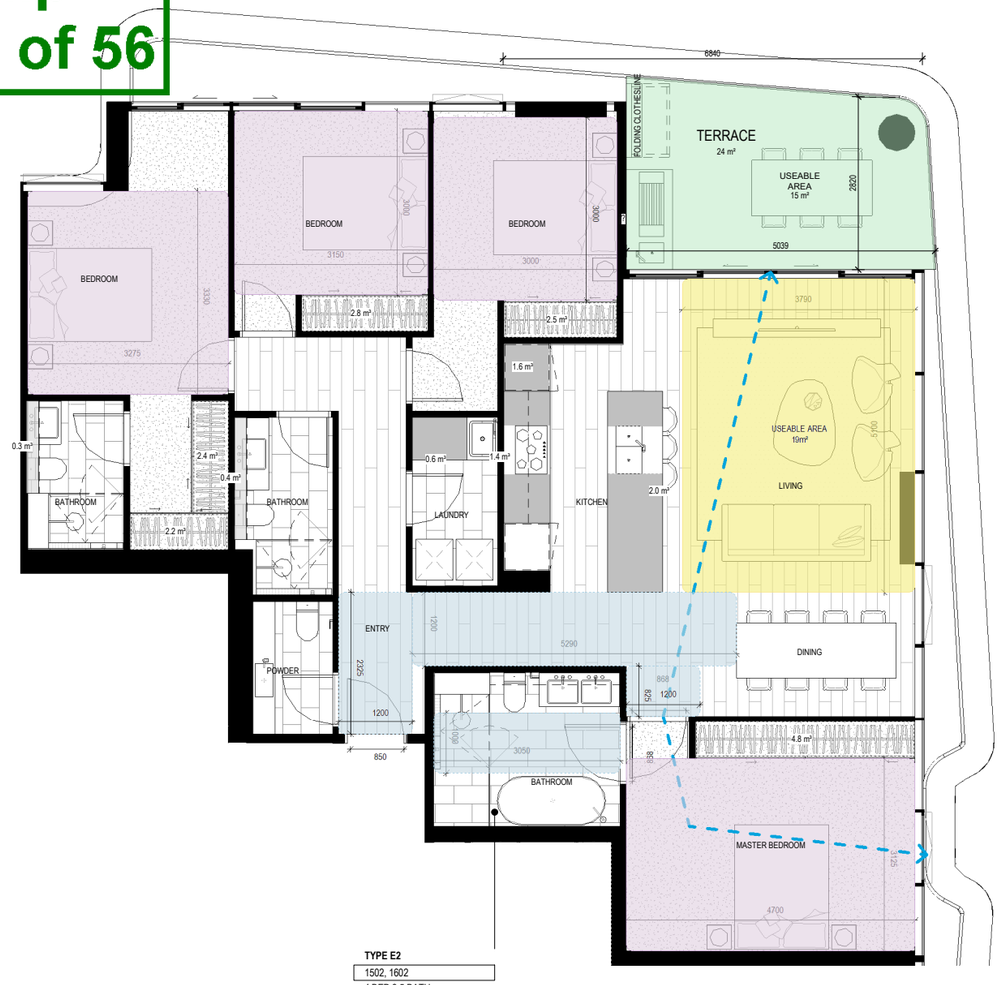


**TYPE E2**

1502, 1602

4 BED 3.5 BATH

150 m²

| | |
|---|---|
| MAIN BEDROOM SIZE | 3105 X 4700mm |
| SECOND BEDROOM SIZE | 3330 X 3275mm |
| THIRD BEDROOM SIZE | 3150 X 3000mm |
| FOURTH BEDROOM SIZE | 3000 X 3000mm |
| LIVING ROOM SIZE | 3790 X 5100mm |
| HABITABLE ROOM DEPTH | 6840mm |
| SNORKEL | |
| INTERNAL STORAGE | 21.0 m³ |
| BREEZE PATH | 13.0 m |
| TERRACE SIZE | 24 m² |
| DDA COMPLIANCE | OPTION B |

CERA STRIBLEY

Cera Stribley
Architecture
Interior Design

Cera Stribley Pty. Ltd.
ABN 29 350 585 700

+ 61 3 9533 2582
info@cs-a.com.au
www.cs-a.com.au
Studio 5, 249 Chapel St
Prahran VIC 3181 AUS

NOTES

Do not scale. Contractor must verify all dimensions on site before commencing any work or preparing shop drawings which must be approved by the architect before manufacture. Any extra entailed work shown on this drawing must be claimed and approved before proceeding.

COPYRIGHT

Reproduction of the whole or part of the document constitutes an infringement of copyright. The information, ideas and concepts contained in this document is / are confidential. The recipients(s) of this document is / are prohibited from disclosing such information, ideas and concepts to any person without prior written consent of the copyright holder.

| REV | DATE | REVISION | BY | CHK |
|---|---|---|---|---|
| A | 04.08.2021 | TOWN PLANNING | DC | DC |
| B | 15.10.2021 | RFI | LT | YX |
| C | 16.11.2021 | RFI | DC | DC |

| REV | DATE | REVISION | BY | CHK |
|---|---|---|---|---|

PROJECT

**8 LOUISE STREET**

8 LOUISE STREET, MELBOURNE 3004

MULTI-RESIDENTIAL

DRAWING STATUS

**TOWN PLANNING**

| | |
|---|---|
| JOB N° | 21089 |
| REVISION N° | C |
| DATE | 16.11.2021 |
| SCALE | 1 : 50 @ A1 |
| DRAWN BY | DC |
| CHECKED BY | DC |

DRAWING TITLE

**FOUR BED TYPOLOGIES 01**

TP.5300

PORT PHILLIP PLANNING DEPARTMENT Date Received: 19/11/2021

**GENERAL NOTE**

ALL BALCONIES TO HAVE
EXTERNAL TAP AND FLOOR WASTE

City of Port Phillip
Advertised Plan 49 of 56

**TYPE E3**

1503, 1603

4 BED 3.5 BATH
203 m²

| | |
|---|---|
| MAIN BEDROOM SIZE | 4700 X 3155mm |
| SECOND BEDROOM SIZE | 3445 X 3000mm |
| THIRD BEDROOM SIZE | 3150 X 3000mm |
| FOURTH BEDROOM SIZE | 3150 X 3000mm |
| LIVING ROOM SIZE | 4900 X 4700mm |
| HABITABLE ROOM DEPTH | 7600mm |
| SNORKEL | |
| INTERNAL STORAGE | 36.8 m³ |
| BREEZE PATH | 6.0 m |
| TERRACE SIZE | 23 m² |
| DDA COMPLIANCE | |

CERA STRIBLEY

Cera Stribley
Architecture
Interior Design

Cera Stribley Pty. Ltd.
ABN 29 350 585 700

+ 61 3 9533 2582
info@cs-a.com.au
www.cs-a.com.au
Studio 5, 249 Chapel St
Prahran VIC 3181 AUS

NOTES

Do not scale. Contractor must verify all dimensions on site before commencing any work or preparing shop drawings which must be approved by the architect before manufacture. Any extra entailed work shown on this drawing must be claimed and approved before proceeding.

COPYRIGHT

Reproduction of the whole or part of the document constitutes an infringement of copyright. The information, ideas and concepts contained in this document is / are confidential. The recipients(s) of this document is / are prohibited from disclosing such information, ideas and concepts to any person without prior written consent of the copyright holder.

| REV | DATE | REVISION | BY | CHK |
|---|---|---|---|---|
| A | 04.08.2021 | TOWN PLANNING | DC | DC |
| B | 15.10.2021 | RFI | LT | YX |
| C | 16.11.2021 | RFI | DC | DC |

| REV | DATE | REVISION | BY | CHK |
|---|---|---|---|---|

PROJECT

**8 LOUISE STREET**

8 LOUISE STREET, MELBOURNE 3004

MULTI-RESIDENTIAL

DRAWING STATUS

**TOWN PLANNING**

| | |
|---|---|
| JOB N° | 21089 |
| REVISION N° | C |
| DATE | 16.11.2021 |
| SCALE | 1 : 50 @ A1 |
| DRAWN BY | DC |
| CHECKED BY | DC |

DRAWING TITLE

**FOUR BED TYPOLOGIES 02**

TP.5301

PORT PHILLIP PLANNING DEPARTMENT Date Received: 19/11/2021

City of Port Phillip
Advertised Plan 50 of 56

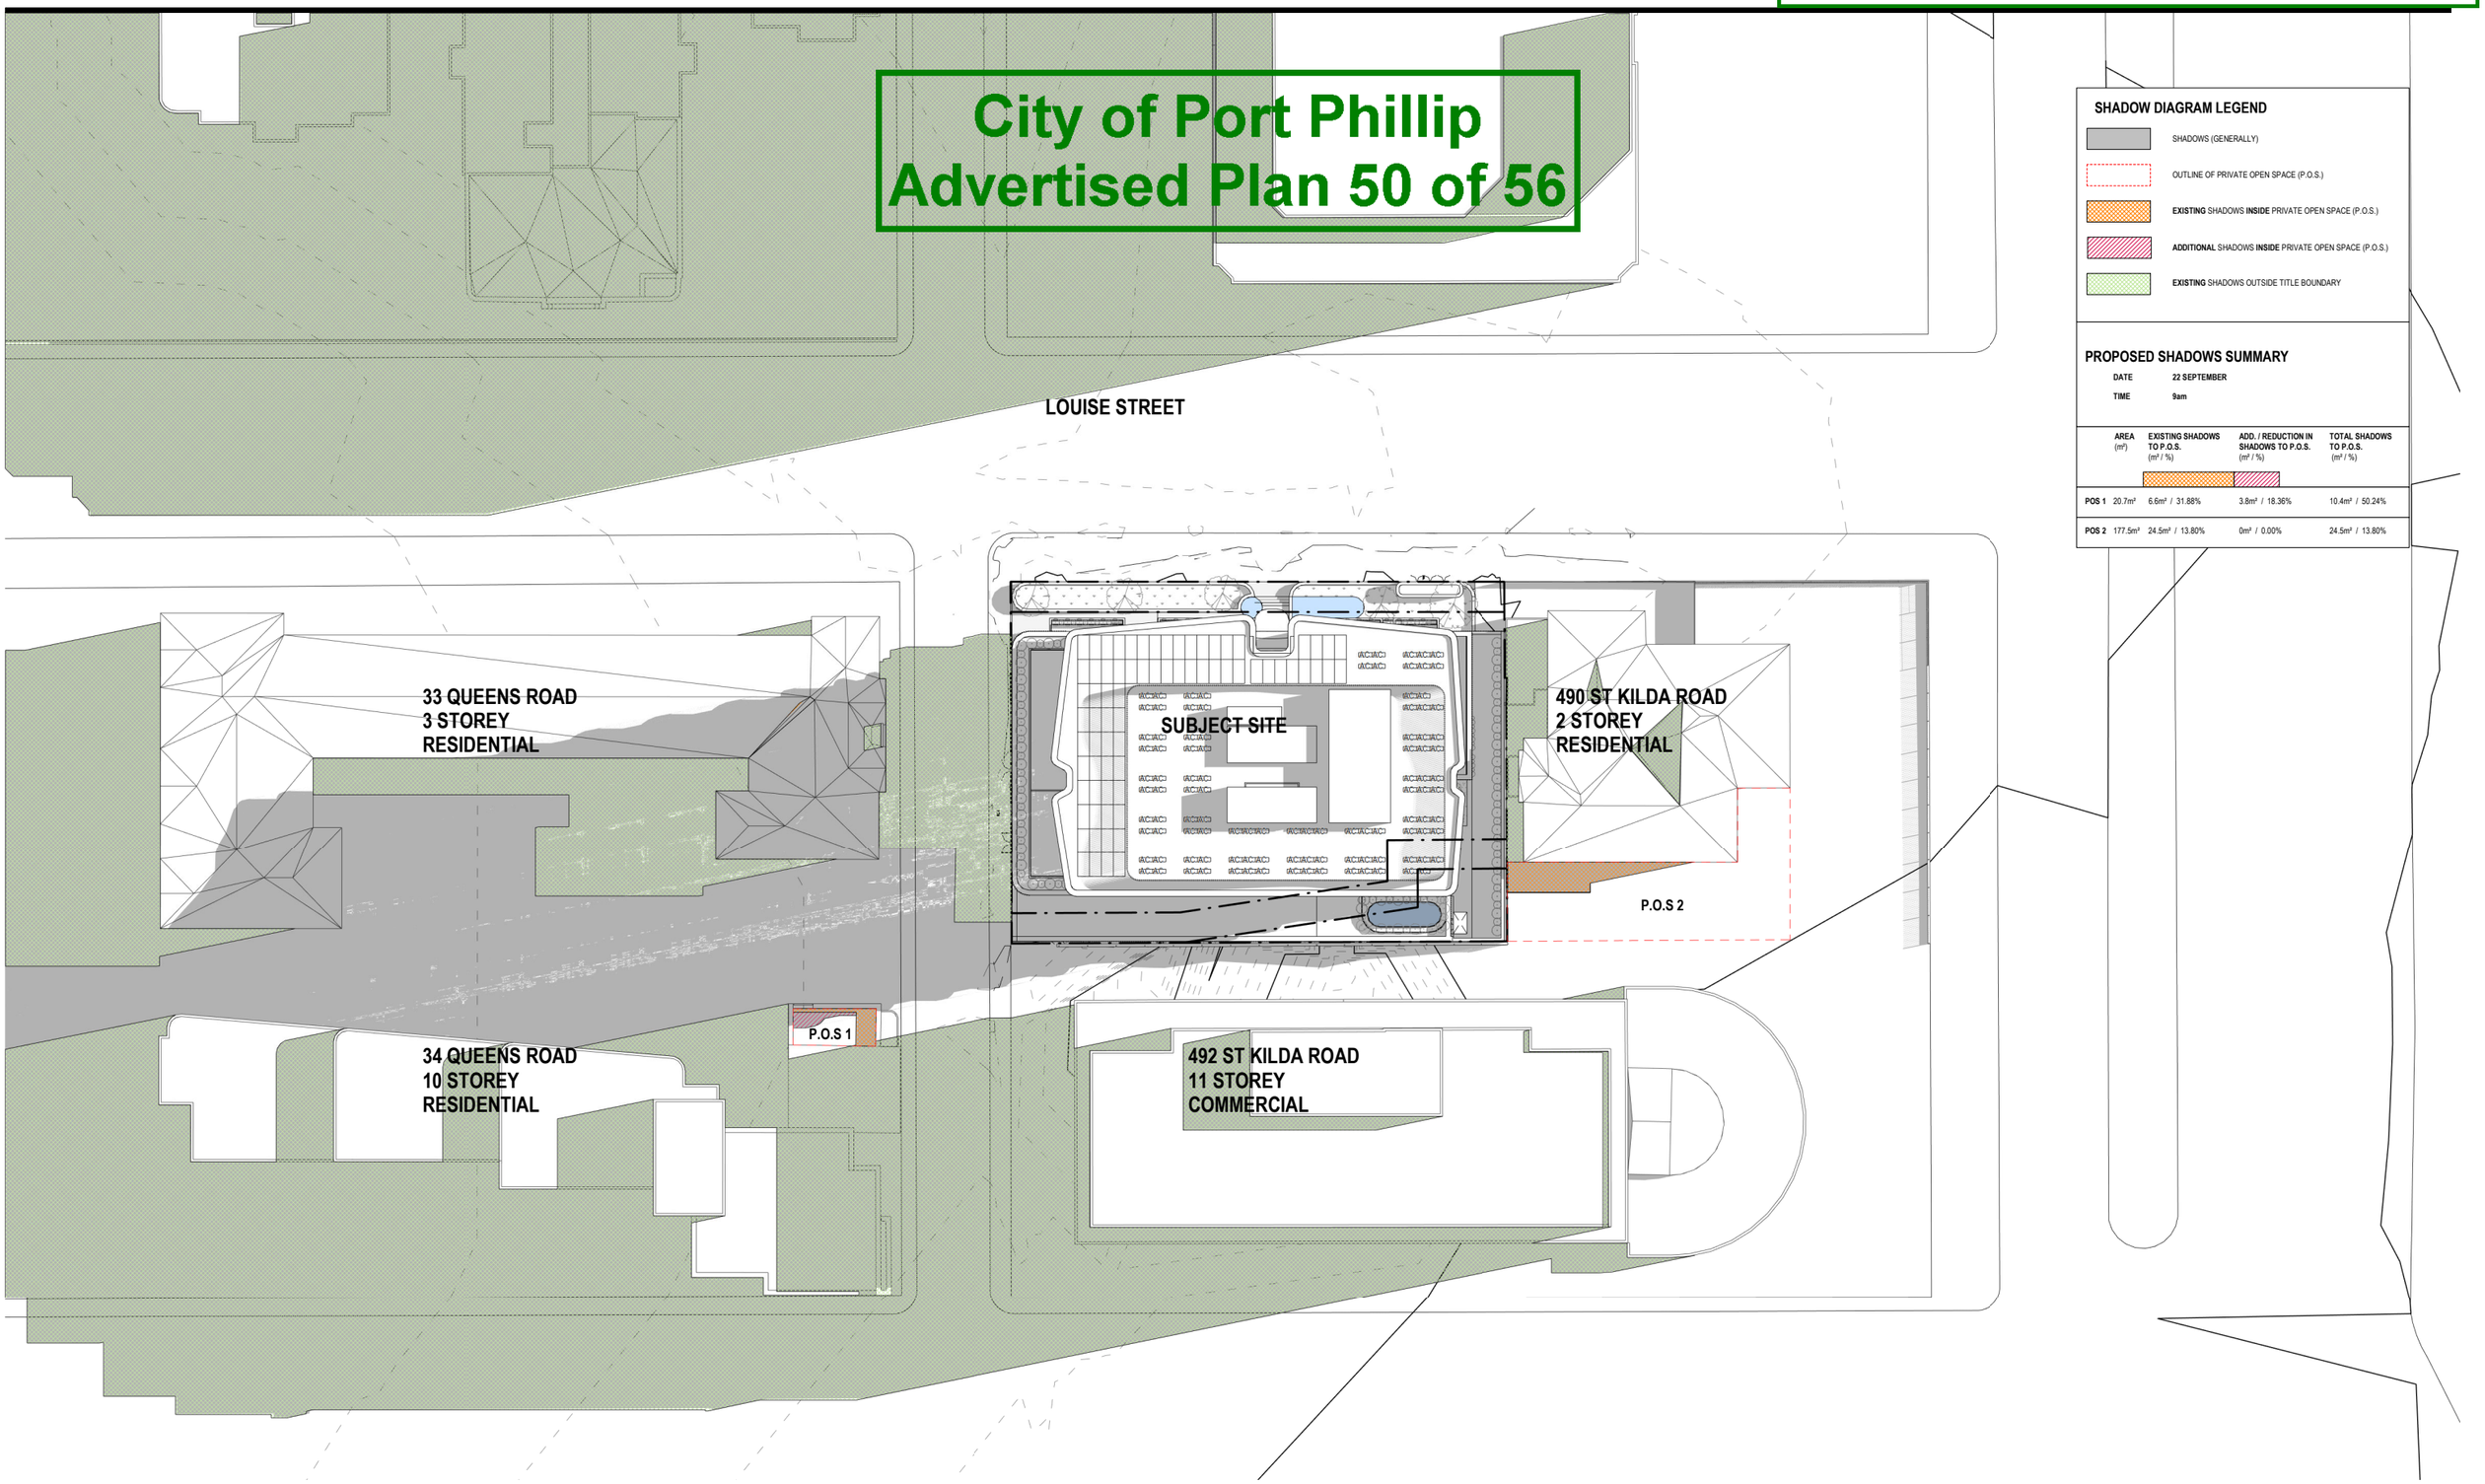


## SHADOW DIAGRAM LEGEND

- SHADOWS (GENERALLY)
- OUTLINE OF PRIVATE OPEN SPACE (P.O.S.)
- **EXISTING** SHADOWS **INSIDE** PRIVATE OPEN SPACE (P.O.S.)
- **ADDITIONAL** SHADOWS **INSIDE** PRIVATE OPEN SPACE (P.O.S.)
- **EXISTING** SHADOWS OUTSIDE TITLE BOUNDARY

## PROPOSED SHADOWS SUMMARY

**DATE** 22 SEPTEMBER
**TIME** 9am

| | AREA ($m^2$) | EXISTING SHADOWS TO P.O.S. ($m^2$ / %) | ADD. / REDUCTION IN SHADOWS TO P.O.S. ($m^2$ / %) | TOTAL SHADOWS TO P.O.S. ($m^2$ / %) |
|---|---|---|---|---|
| POS 1 | 20.7$m^2$ | 6.6$m^2$ / 31.88% | 3.8$m^2$ / 18.36% | 10.4$m^2$ / 50.24% |
| POS 2 | 177.5$m^2$ | 24.5$m^2$ / 13.80% | 0$m^2$ / 0.00% | 24.5$m^2$ / 13.80% |

# CERA STRIBLEY

Cera Stribley
Architecture
Interior Design

Cera Stribley Pty. Ltd.
ABN 29 350 585 700

+ 61 3 9533 2582
info@cs-a.com.au
www.cs-a.com.au
Studio 5, 249 Chapel St
Prahran VIC 3181 AUS

NOTES

Do not scale. Contractor must verify all dimensions on site before commencing any work or preparing shop drawings which must be approved by the architect before manufacture. Any extra entailed work shown on this drawing must be claimed and approved before proceeding.

COPYRIGHT

Reproduction of the whole or part of the document constitutes an infringement of copyright. The information, ideas and concepts contained in this document is / are confidential. The recipients(s) of this document is / are prohibited from disclosing such information, ideas and concepts to any person without prior written consent of the copyright holder.

| REV | DATE | REVISION | BY | CHK |
|---|---|---|---|---|
| A | 04.08.2021 | TOWN PLANNING | DC | DC |
| B | 15.10.2021 | RFI | LT | YX |
| C | 16.11.2021 | RFI | DC | DC |

| REV | DATE | REVISION | BY | CHK |
|---|---|---|---|---|

PROJECT
## 8 LOUISE STREET
8 LOUISE STREET, MELBOURNE 3004
MULTI-RESIDENTIAL

DRAWING STATUS
**PRELIMINARY**

| | |
|---|---|
| JOB N° | 21089 |
| REVISION N° | C |
| DATE | 16.11.2021 |
| SCALE | 1 : 250 @ A1 |
| DRAWN BY | DC |
| CHECKED BY | DC |

DRAWING TITLE
**PROPOSED SHADOWS 9AM SEP 22**

**TP.8000**

PORT PHILLIP PLANNING DEPARTMENT Date Received: 19/11/2021

City of Port Phillip
Advertised Plan 51 of 56

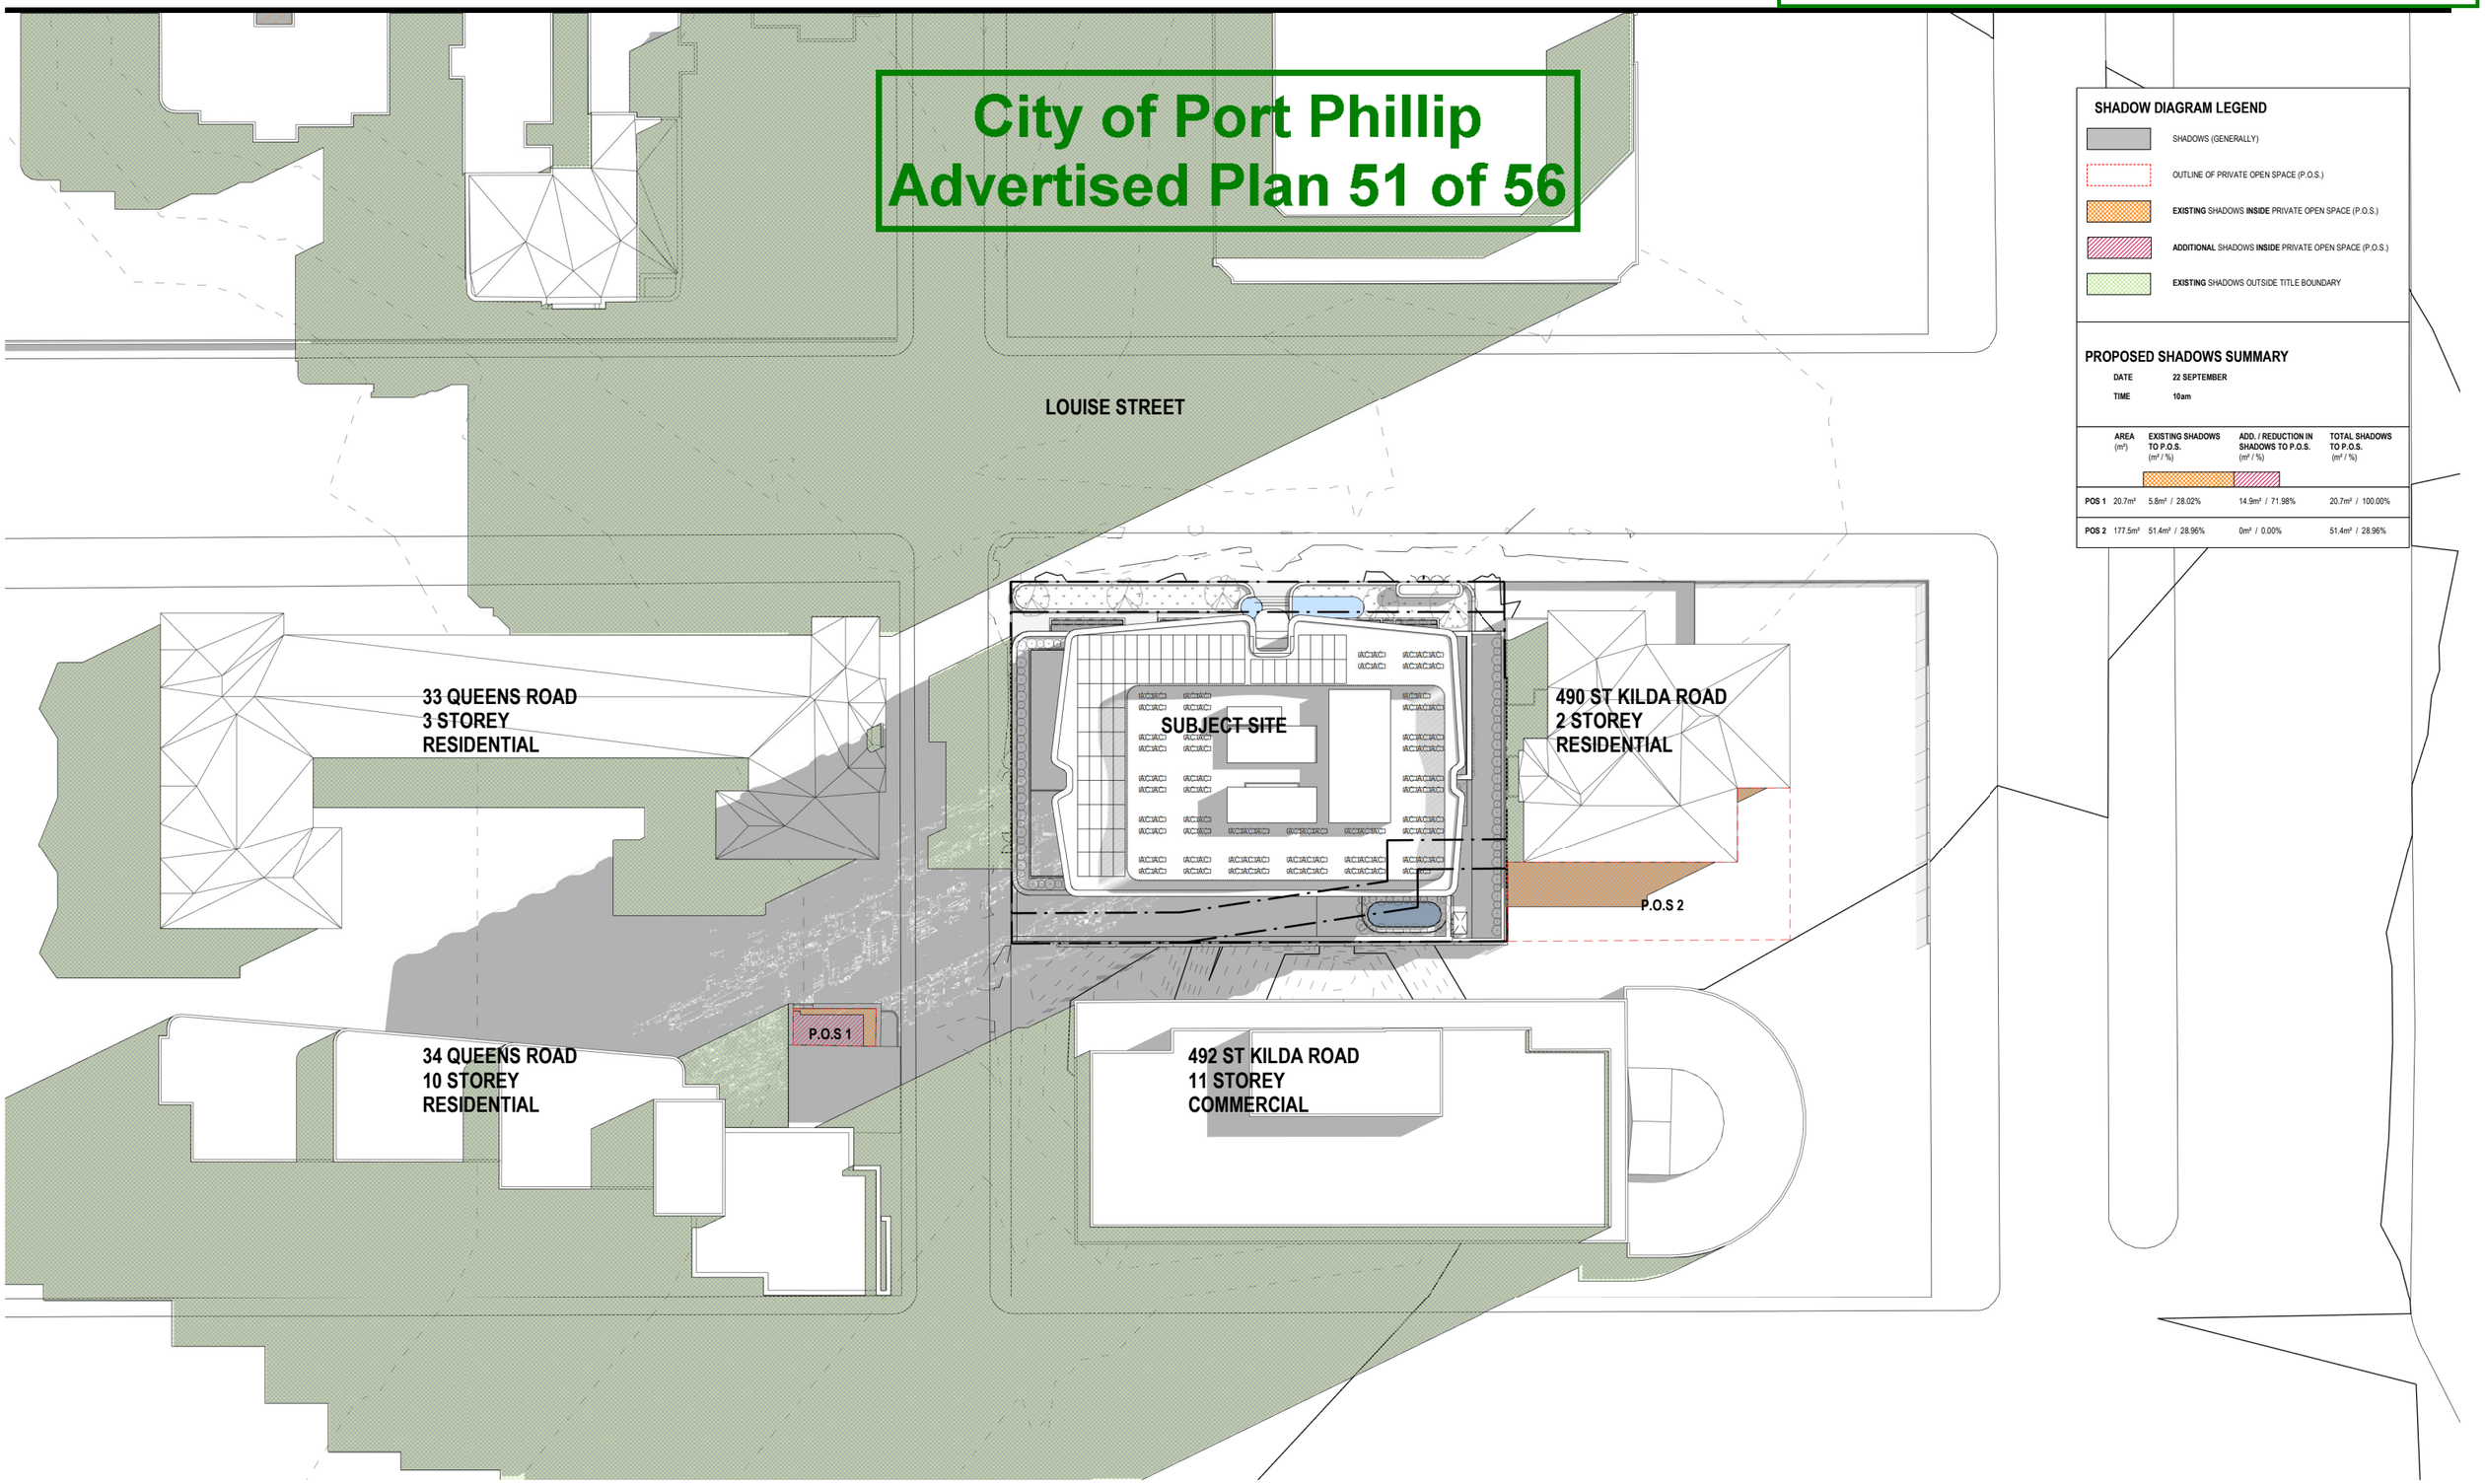


## SHADOW DIAGRAM LEGEND

- SHADOWS (GENERALLY)
- OUTLINE OF PRIVATE OPEN SPACE (P.O.S.)
- **EXISTING** SHADOWS **INSIDE** PRIVATE OPEN SPACE (P.O.S.)
- **ADDITIONAL** SHADOWS **INSIDE** PRIVATE OPEN SPACE (P.O.S.)
- **EXISTING** SHADOWS OUTSIDE TITLE BOUNDARY

## PROPOSED SHADOWS SUMMARY

**DATE** 22 SEPTEMBER
**TIME** 10am

| | AREA (m²) | EXISTING SHADOWS TO P.O.S. (m² / %) | ADD. / REDUCTION IN SHADOWS TO P.O.S. (m² / %) | TOTAL SHADOWS TO P.O.S. (m² / %) |
|---|---|---|---|---|
| POS 1 | 20.7m² | 5.8m² / 28.02% | 14.9m² / 71.98% | 20.7m² / 100.00% |
| POS 2 | 177.5m² | 51.4m² / 28.96% | 0m² / 0.00% | 51.4m² / 28.96% | 

CERA STRIBLEY

Cera Stribley
Architecture
Interior Design

Cera Stribley Pty. Ltd.
ABN 29 350 585 700

+ 61 3 9533 2582
info@cs-a.com.au
www.cs-a.com.au
Studio 5, 249 Chapel St
Prahran VIC 3181 AUS

NOTES

Do not scale. Contractor must verify all dimensions on site before commencing any work or preparing shop drawings which must be approved by the architect before manufacture. Any extra entailed work shown on this drawing must be claimed and approved before proceeding.

COPYRIGHT

Reproduction of the whole or part of the document constitutes an infringement of copyright. The information, ideas and concepts contained in this document is / are confidential. The recipients(s) of this document is / are prohibited from disclosing such information, ideas and concepts to any person without prior written consent of the copyright holder.

| REV | DATE | REVISION | BY | CHK |
|---|---|---|---|---|
| A | 04.08.2021 | TOWN PLANNING | DC | DC |
| B | 15.10.2021 | RFI | LT | YX |
| C | 16.11.2021 | RFI | DC | DC |

| REV | DATE | REVISION | BY | CHK |
|---|---|---|---|---|

PROJECT

# 8 LOUISE STREET

8 LOUISE STREET, MELBOURNE 3004

MULTI-RESIDENTIAL

DRAWING STATUS

**PRELIMINARY**

| | |
|---|---|
| JOB N° | 21089 |
| REVISION N° | C |
| DATE | 16.11.2021 |
| SCALE | 1 : 250 @ A1 |
| DRAWN BY | DC |
| CHECKED BY | DC |

DRAWING TITLE

**PROPOSED SHADOWS 10AM SEP 22**

**TP.8001**

PORT PHILLIP PLANNING DEPARTMENT Date Received: 19/11/2021

City of Port Phillip
Advertised Plan 52 of 56

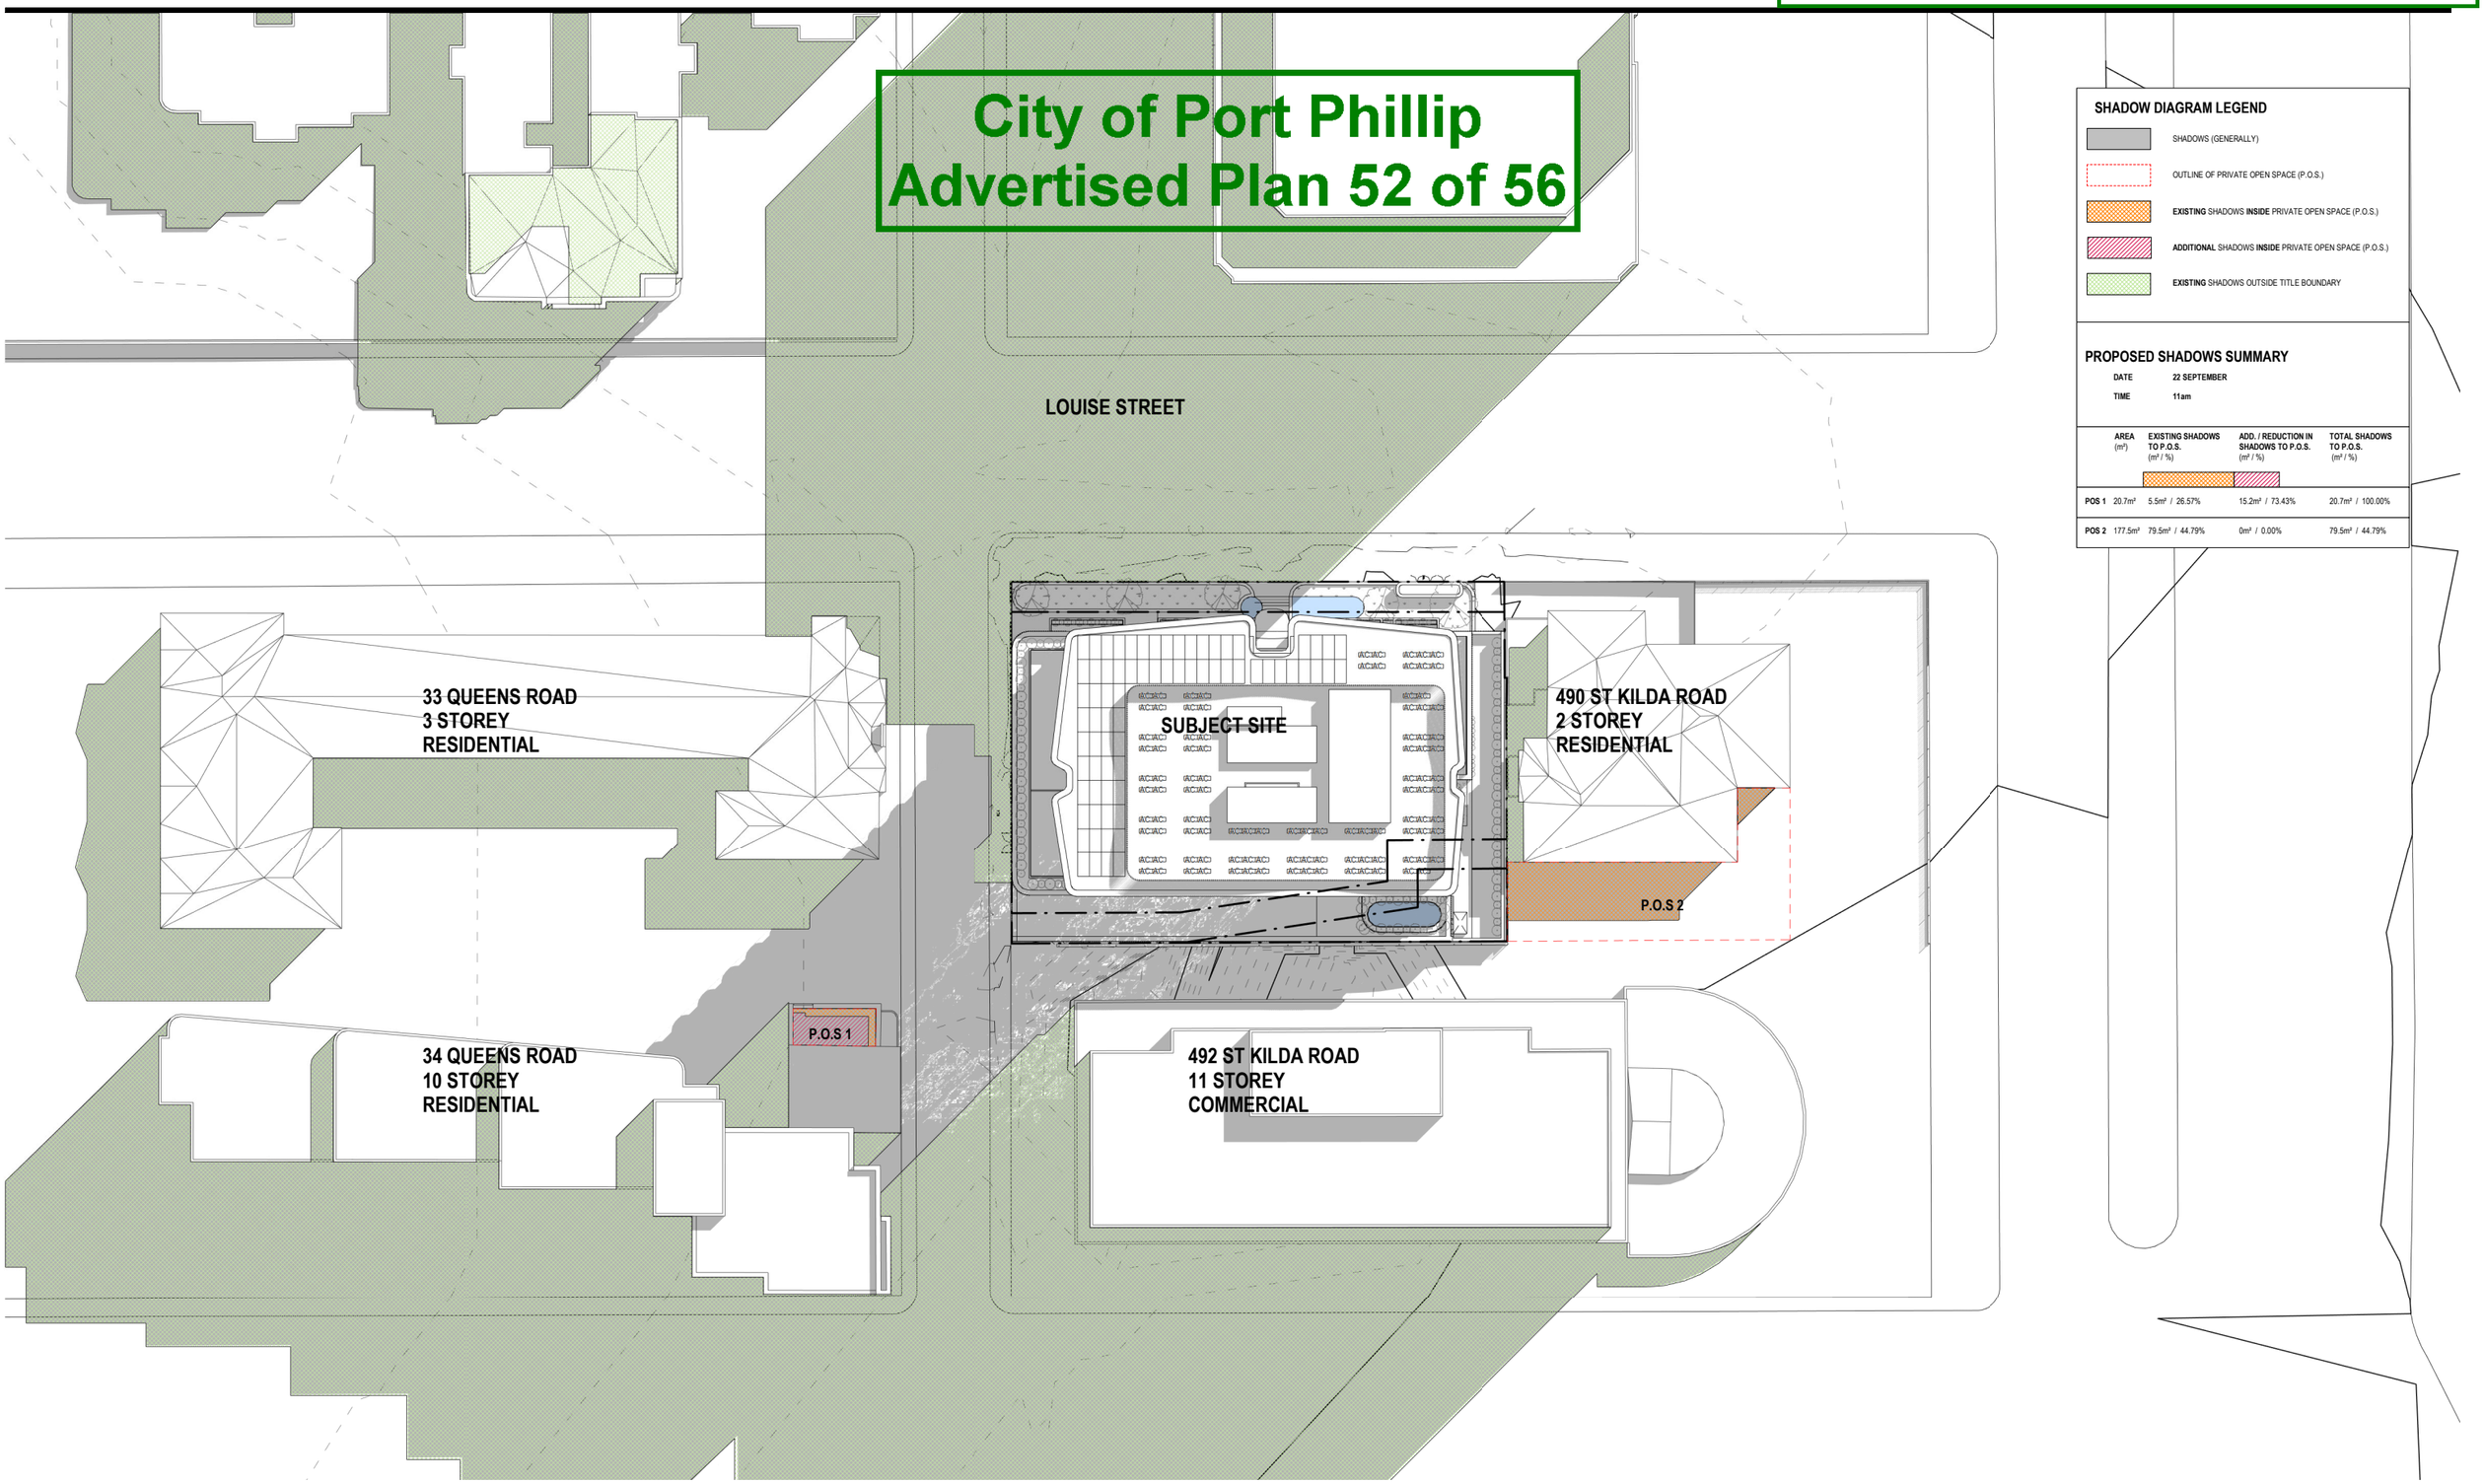


## SHADOW DIAGRAM LEGEND

- SHADOWS (GENERALLY)
- OUTLINE OF PRIVATE OPEN SPACE (P.O.S.)
- **EXISTING** SHADOWS **INSIDE** PRIVATE OPEN SPACE (P.O.S.)
- **ADDITIONAL** SHADOWS **INSIDE** PRIVATE OPEN SPACE (P.O.S.)
- **EXISTING** SHADOWS OUTSIDE TITLE BOUNDARY

## PROPOSED SHADOWS SUMMARY

| | |
|---|---|
| DATE | 22 SEPTEMBER |
| TIME | 11am |

| | AREA (m²) | EXISTING SHADOWS TO P.O.S. (m² / %) | ADD. / REDUCTION IN SHADOWS TO P.O.S. (m² / %) | TOTAL SHADOWS TO P.O.S. (m² / %) |
|---|---|---|---|---|
| POS 1 | 20.7m² | 5.5m² / 26.57% | 15.2m² / 73.43% | 20.7m² / 100.00% |
| POS 2 | 177.5m² | 79.5m² / 44.79% | 0m² / 0.00% | 79.5m² / 44.79% |

CERA STRIBLEY

Cera Stribley
Architecture
Interior Design

Cera Stribley Pty. Ltd.
ABN 29 350 585 700

+ 61 3 9533 2582
info@cs-a.com.au
www.cs-a.com.au
Studio 5, 249 Chapel St
Prahran VIC 3181 AUS

NOTES

Do not scale. Contractor must verify all dimensions on site before commencing any work or preparing shop drawings which must be approved by the architect before manufacture. Any extra entailed work shown on this drawing must be claimed and approved before proceeding.

COPYRIGHT

Reproduction of the whole or part of the document constitutes an infringement of copyright. The information, ideas and concepts contained in this document is / are confidential. The recipients(s) of this document is / are prohibited from disclosing such information, ideas and concepts to any person without prior written consent of the copyright holder.

| REV | DATE | REVISION | BY | CHK |
|---|---|---|---|---|
| A | 04.08.2021 | TOWN PLANNING | DC | DC |
| B | 15.10.2021 | RFI | LT | YX |
| C | 16.11.2021 | RFI | DC | DC |

| REV | DATE | REVISION | BY | CHK |
|---|---|---|---|---|

PROJECT

# 8 LOUISE STREET

8 LOUISE STREET, MELBOURNE 3004

MULTI-RESIDENTIAL

DRAWING STATUS

**PRELIMINARY**

| | |
|---|---|
| JOB N° | 21089 |
| REVISION N° | C |
| DATE | 16.11.2021 |
| SCALE | 1 : 250 @ A1 |
| DRAWN BY | DC |
| CHECKED BY | DC |

DRAWING TITLE

**PROPOSED SHADOWS 11AM SEP 22**

**TP.8002**

PORT PHILLIP PLANNING DEPARTMENT Date Received: 19/11/2021

City of Port Phillip
Advertised Plan 53 of 56

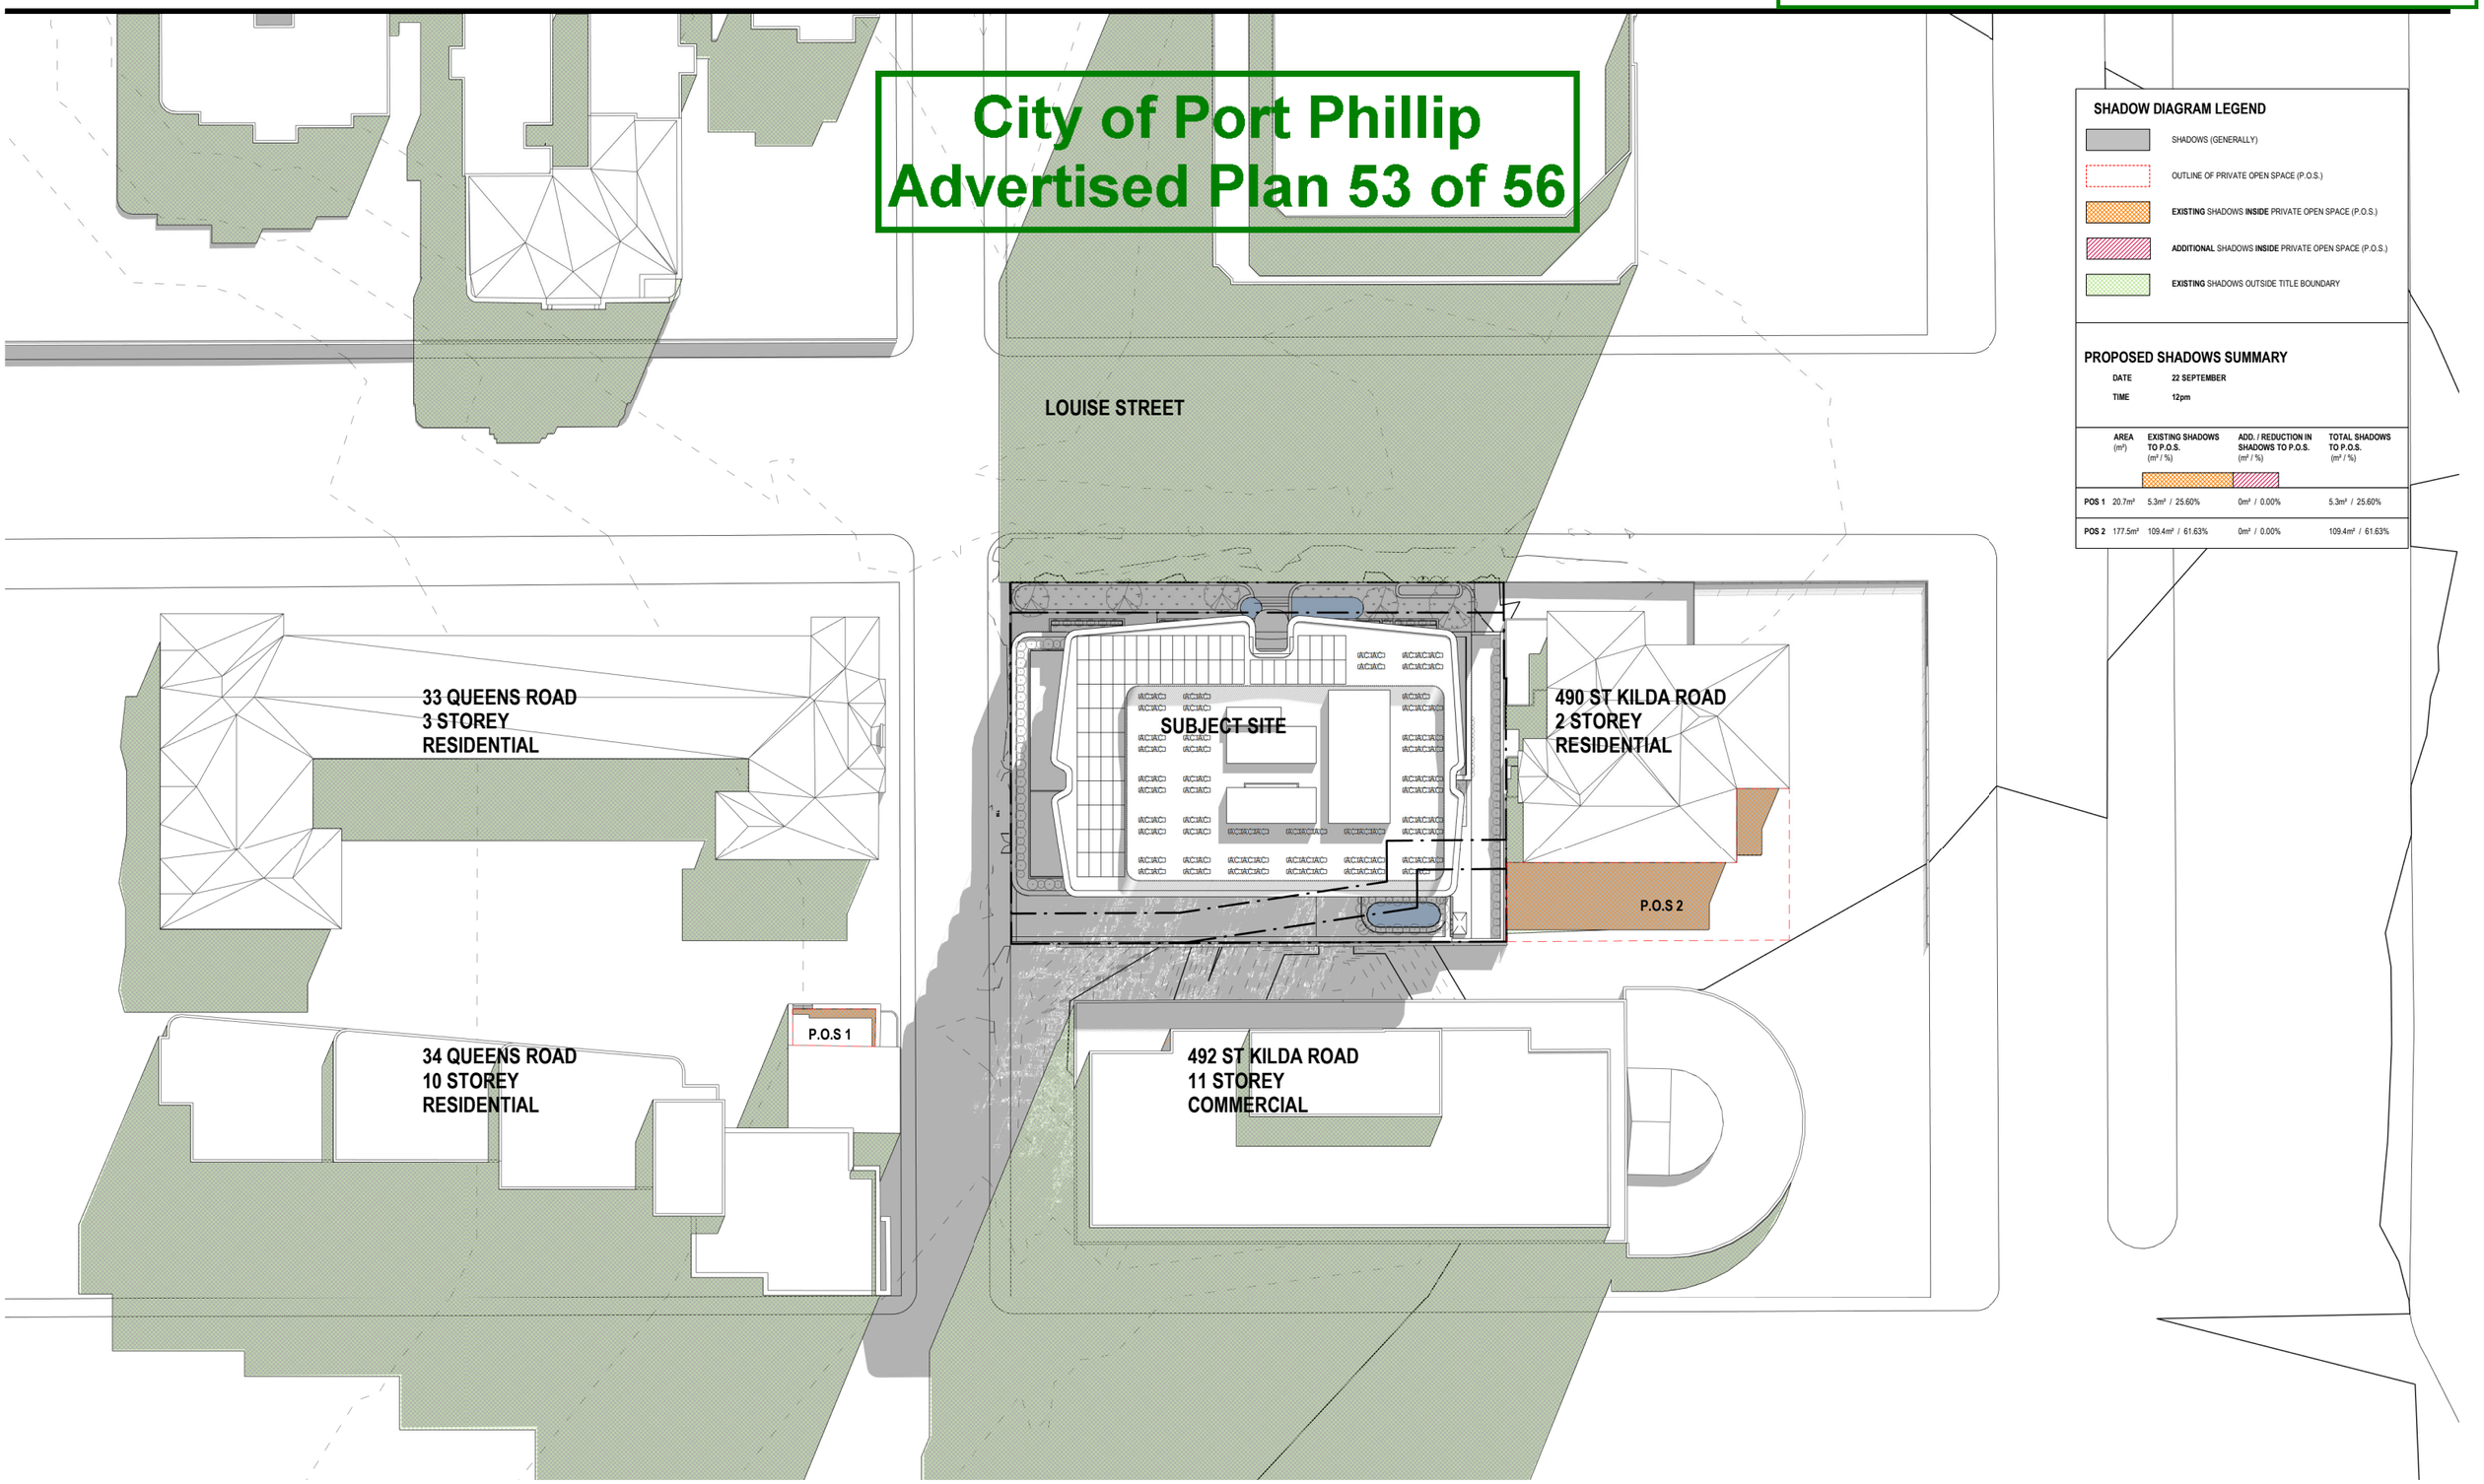


## SHADOW DIAGRAM LEGEND

- SHADOWS (GENERALLY)
- OUTLINE OF PRIVATE OPEN SPACE (P.O.S.)
- **EXISTING** SHADOWS **INSIDE** PRIVATE OPEN SPACE (P.O.S.)
- **ADDITIONAL** SHADOWS **INSIDE** PRIVATE OPEN SPACE (P.O.S.)
- **EXISTING** SHADOWS OUTSIDE TITLE BOUNDARY

## PROPOSED SHADOWS SUMMARY

| | |
|---|---|
| DATE | 22 SEPTEMBER |
| TIME | 12pm |

| | AREA (m²) | EXISTING SHADOWS TO P.O.S. (m² / %) | ADD. / REDUCTION IN SHADOWS TO P.O.S. (m² / %) | TOTAL SHADOWS TO P.O.S. (m² / %) |
|---|---|---|---|---|
| POS 1 | 20.7m² | 5.3m² / 25.60% | 0m² / 0.00% | 5.3m² / 25.60% |
| POS 2 | 177.5m² | 109.4m² / 61.63% | 0m² / 0.00% | 109.4m² / 61.63% |

CERA STRIBLEY

Cera Stribley
Architecture
Interior Design

Cera Stribley Pty. Ltd.
ABN 29 350 585 700

+ 61 3 9533 2582
info@cs-a.com.au
www.cs-a.com.au
Studio 5, 249 Chapel St
Prahran VIC 3181 AUS

NOTES

Do not scale. Contractor must verify all dimensions on site before commencing any work or preparing shop drawings which must be approved by the architect before manufacture. Any extra entailed work shown on this drawing must be claimed and approved before proceeding.

COPYRIGHT

Reproduction of the whole or part of the document constitutes an infringement of copyright. The information, ideas and concepts contained in this document is / are confidential. The recipients(s) of this document is / are prohibited from disclosing such information, ideas and concepts to any person without prior written consent of the copyright holder.

| REV | DATE | REVISION | BY | CHK |
|---|---|---|---|---|
| A | 04.08.2021 | TOWN PLANNING | DC | DC |
| B | 15.10.2021 | RFI | LT | YX |
| C | 16.11.2021 | RFI | DC | DC |

| REV | DATE | REVISION | BY | CHK |
|---|---|---|---|---|

PROJECT

# 8 LOUISE STREET

8 LOUISE STREET, MELBOURNE 3004

MULTI-RESIDENTIAL

DRAWING STATUS

**PRELIMINARY**

| | |
|---|---|
| JOB N° | 21089 |
| REVISION N° | C |
| DATE | 16.11.2021 |
| SCALE | 1 : 250 @ A1 |
| DRAWN BY | DC |
| CHECKED BY | DC |

DRAWING TITLE

**PROPOSED SHADOWS 12PM SEP 22**

TP.8003

PORT PHILLIP PLANNING DEPARTMENT Date Received: 19/11/2021

City of Port Phillip
Advertised Plan 54 of 56

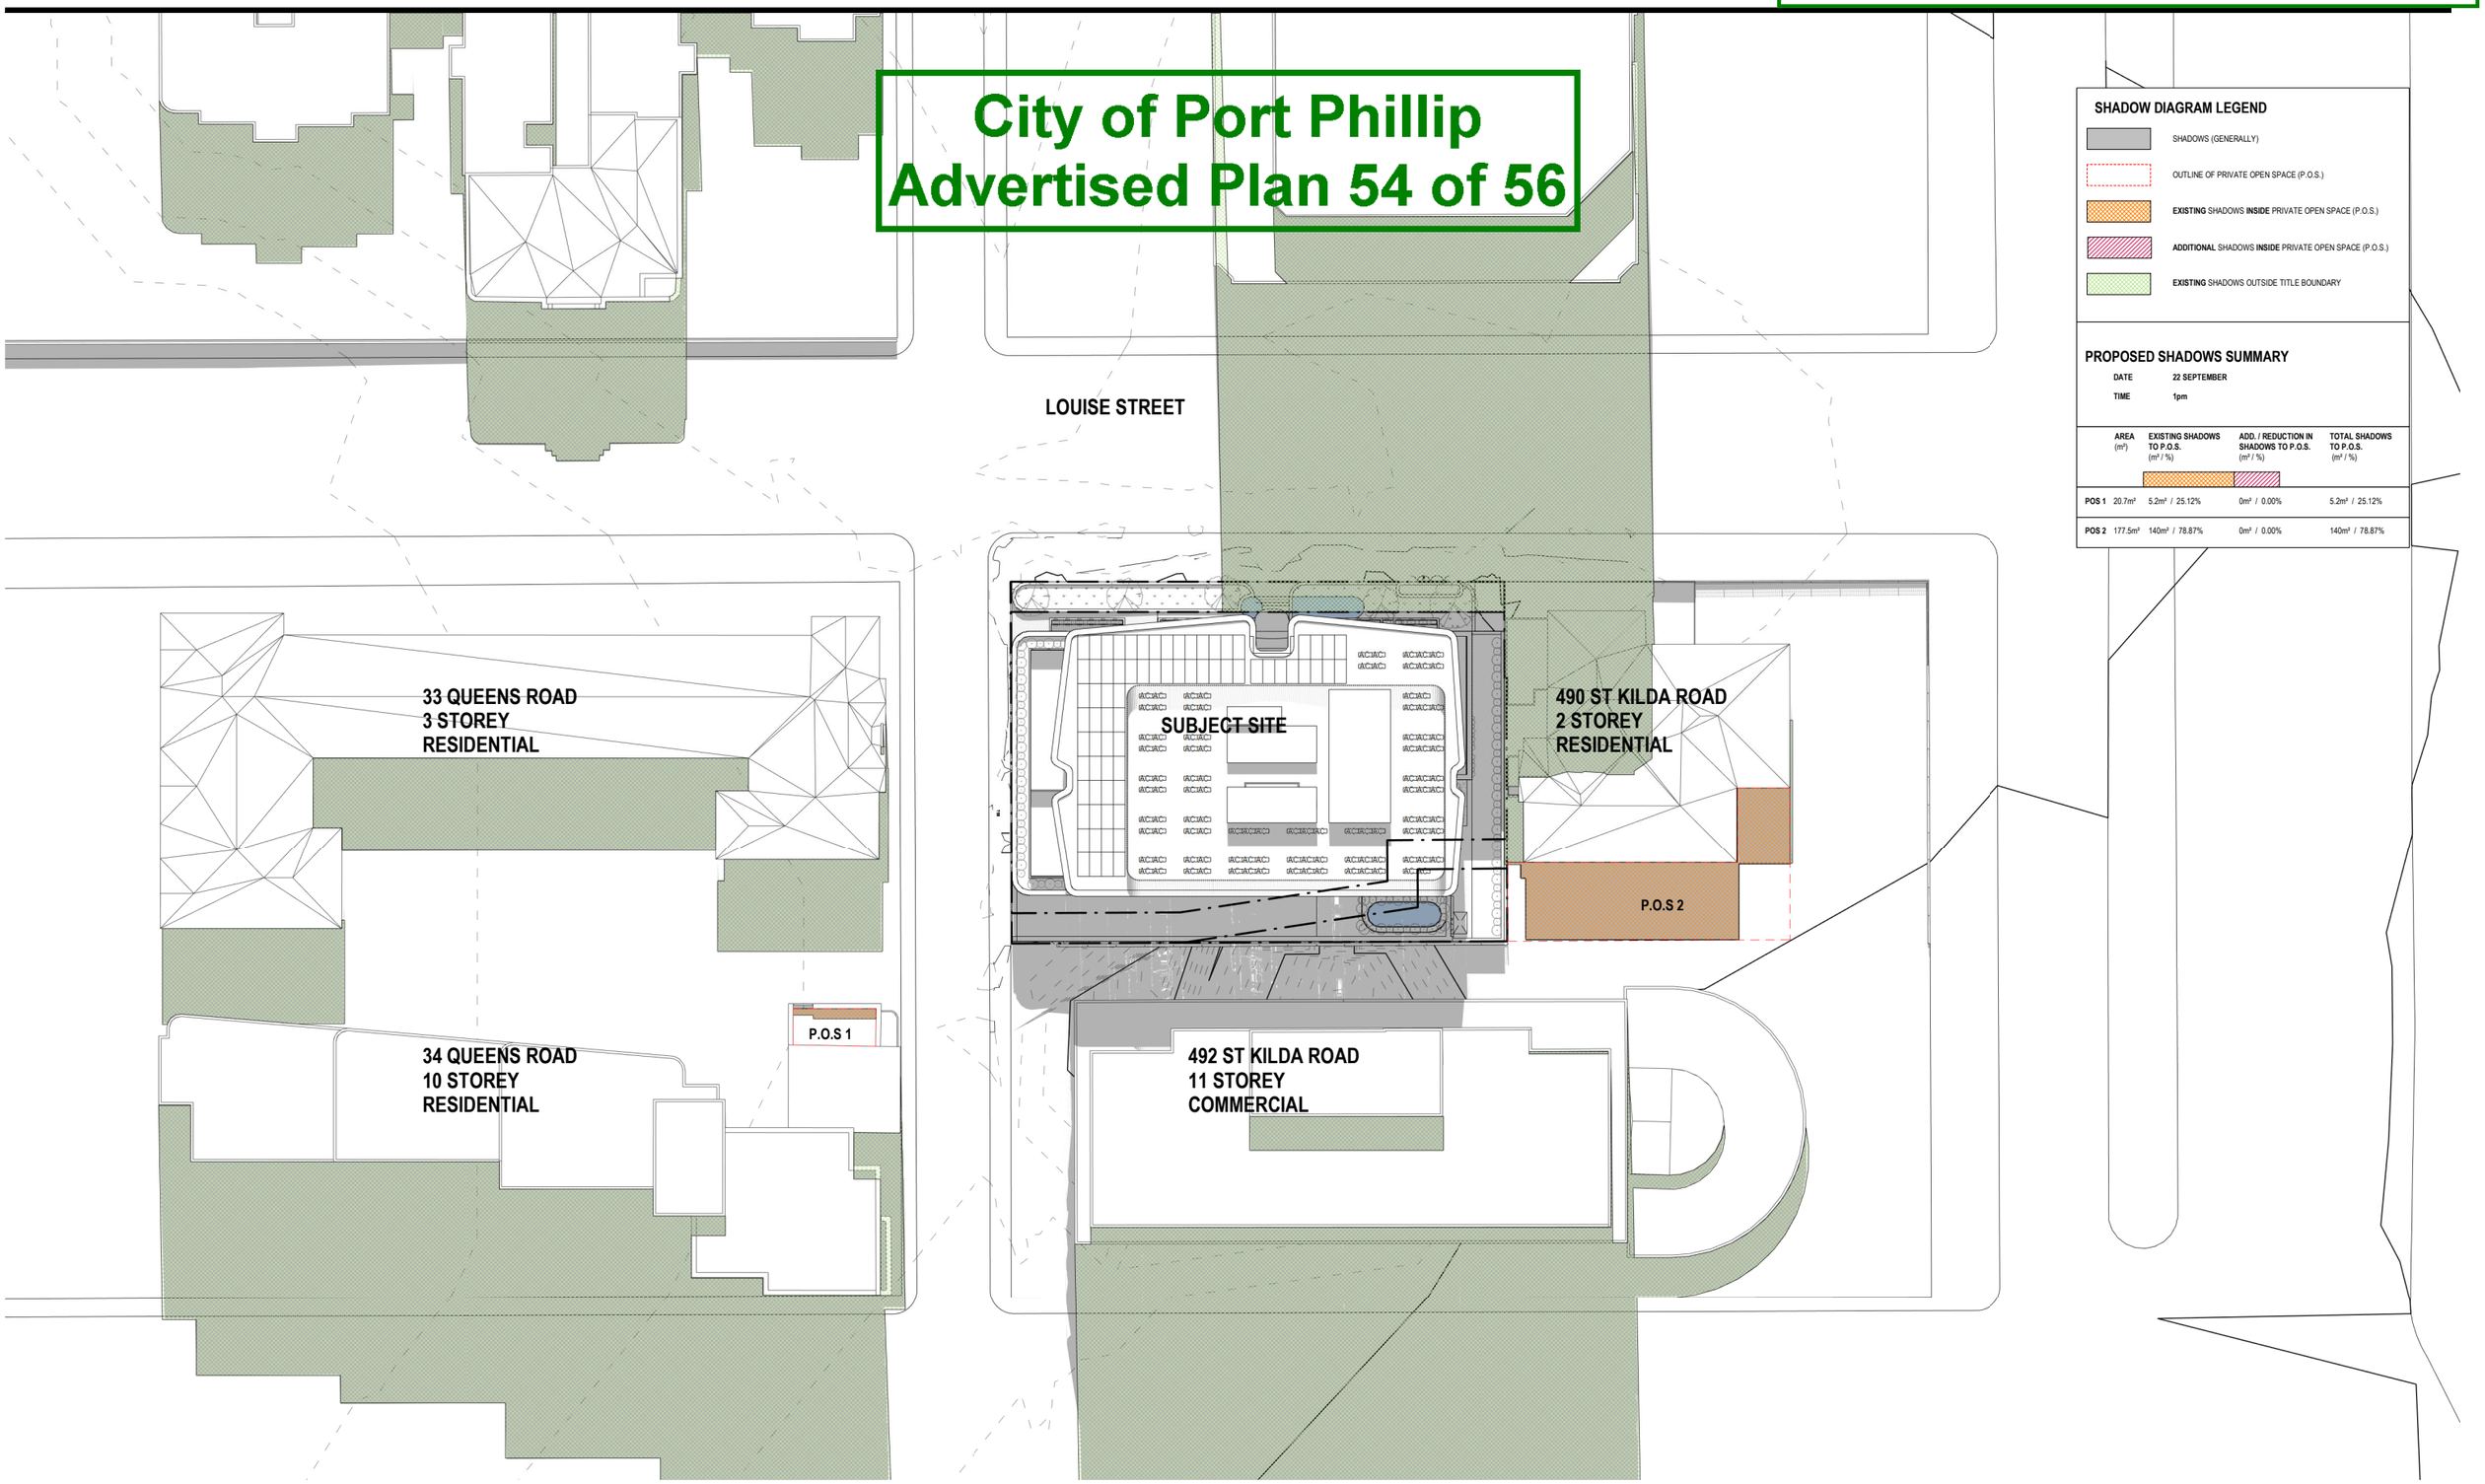


## SHADOW DIAGRAM LEGEND

- SHADOWS (GENERALLY)
- OUTLINE OF PRIVATE OPEN SPACE (P.O.S.)
- **EXISTING** SHADOWS **INSIDE** PRIVATE OPEN SPACE (P.O.S.)
- **ADDITIONAL** SHADOWS **INSIDE** PRIVATE OPEN SPACE (P.O.S.)
- **EXISTING** SHADOWS OUTSIDE TITLE BOUNDARY

## PROPOSED SHADOWS SUMMARY

**DATE** 22 SEPTEMBER
**TIME** 1pm

| | AREA ($m^2$) | EXISTING SHADOWS TO P.O.S. ($m^2$ / %) | ADD. / REDUCTION IN SHADOWS TO P.O.S. ($m^2$ / %) | TOTAL SHADOWS TO P.O.S. ($m^2$ / %) |
|---|---|---|---|---|
| POS 1 | 20.7m² | 5.2m² / 25.12% | 0m² / 0.00% | 5.2m² / 25.12% |
| POS 2 | 177.5m² | 140m² / 78.87% | 0m² / 0.00% | 140m² / 78.87% |

# CERA STRIBLEY

Cera Stribley
Architecture
Interior Design

Cera Stribley Pty. Ltd.
ABN 29 350 585 700

+ 61 3 9533 2582
info@cs-a.com.au
www.cs-a.com.au
Studio 5, 249 Chapel St
Prahran VIC 3181 AUS

NOTES

Do not scale. Contractor must verify all dimensions on site before commencing any work or preparing shop drawings which must be approved by the architect before manufacture. Any extra entailed work shown on this drawing must be claimed and approved before proceeding.

COPYRIGHT

Reproduction of the whole or part of the document constitutes an infringement of copyright. The information, ideas and concepts contained in this document is / are confidential. The recipients(s) of this document is / are prohibited from disclosing such information, ideas and concepts to any person without prior written consent of the copyright holder.

| REV | DATE | REVISION | BY | CHK |
|---|---|---|---|---|
| A | 04.08.2021 | TOWN PLANNING | DC | DC |
| B | 15.10.2021 | RFI | LT | YX |
| C | 16.11.2021 | RFI | DC | DC |

| REV | DATE | REVISION | BY | CHK |
|---|---|---|---|---|

PROJECT

## 8 LOUISE STREET

8 LOUISE STREET, MELBOURNE 3004

MULTI-RESIDENTIAL

DRAWING STATUS

**PRELIMINARY**

| | |
|---|---|
| JOB N° | 21089 |
| REVISION N° | C |
| DATE | 16.11.2021 |
| SCALE | 1 : 250 @ A1 |
| DRAWN BY | DC |
| CHECKED BY | DC |

DRAWING TITLE

**PROPOSED SHADOWS 1PM SEP 22**

**TP.8004**

PORT PHILLIP PLANNING DEPARTMENT Date Received: 19/11/2021

City of Port Phillip
Advertised Plan 55 of 56

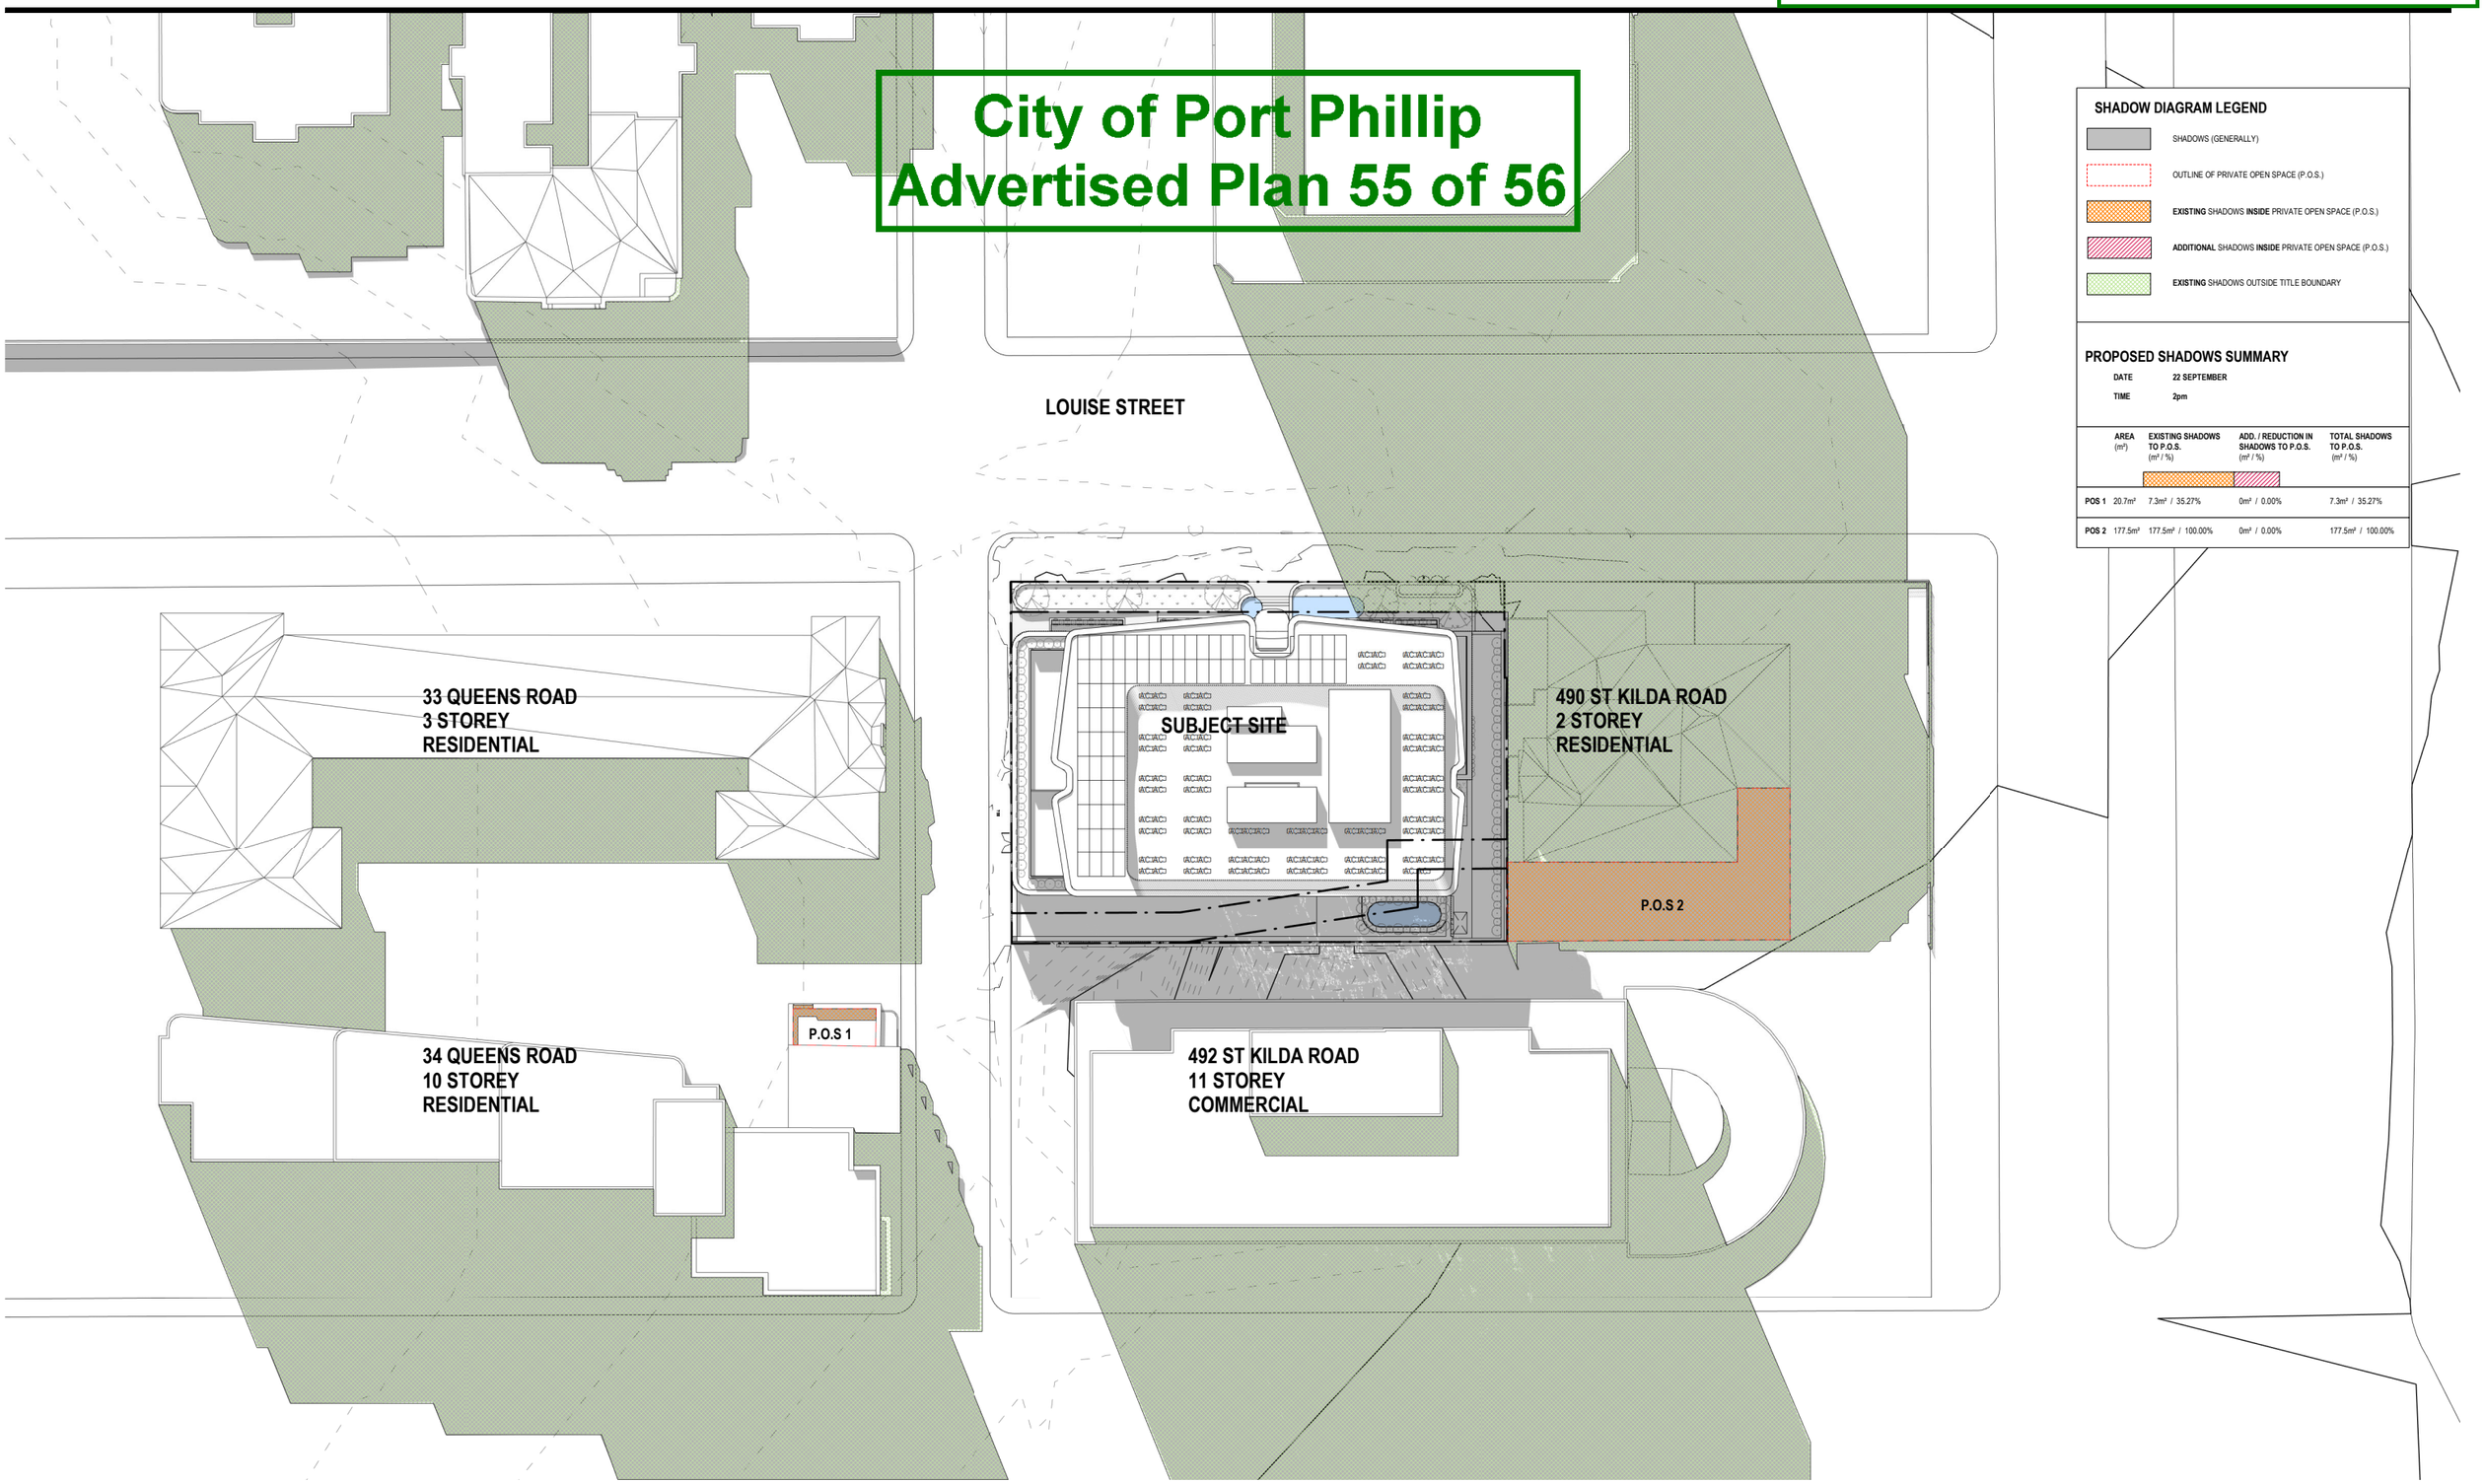


## SHADOW DIAGRAM LEGEND

- SHADOWS (GENERALLY)
- OUTLINE OF PRIVATE OPEN SPACE (P.O.S.)
- **EXISTING** SHADOWS **INSIDE** PRIVATE OPEN SPACE (P.O.S.)
- **ADDITIONAL** SHADOWS **INSIDE** PRIVATE OPEN SPACE (P.O.S.)
- **EXISTING** SHADOWS OUTSIDE TITLE BOUNDARY

## PROPOSED SHADOWS SUMMARY

| | |
|---|---|
| DATE | 22 SEPTEMBER |
| TIME | 2pm |

| | AREA (m²) | EXISTING SHADOWS TO P.O.S. (m² / %) | ADD. / REDUCTION IN SHADOWS TO P.O.S. (m² / %) | TOTAL SHADOWS TO P.O.S. (m² / %) |
|---|---|---|---|---|
| POS 1 | 20.7m² | 7.3m² / 35.27% | 0m² / 0.00% | 7.3m² / 35.27% |
| POS 2 | 177.5m² | 177.5m² / 100.00% | 0m² / 0.00% | 177.5m² / 100.00% |

# CERA STRIBLEY

Cera Stribley
Architecture
Interior Design

Cera Stribley Pty. Ltd.
ABN 29 350 585 700

+ 61 3 9533 2582
info@cs-a.com.au
www.cs-a.com.au
Studio 5, 249 Chapel St
Prahran VIC 3181 AUS

NOTES

Do not scale. Contractor must verify all dimensions on site before commencing any work or preparing shop drawings which must be approved by the architect before manufacture. Any extra entailed work shown on this drawing must be claimed and approved before proceeding.

COPYRIGHT

Reproduction of the whole or part of the document constitutes an infringement of copyright. The information, ideas and concepts contained in this document is / are confidential. The recipients(s) of this document is / are prohibited from disclosing such information, ideas and concepts to any person without prior written consent of the copyright holder.

| REV | DATE | REVISION | BY | CHK |
|---|---|---|---|---|
| A | 04.08.2021 | TOWN PLANNING | DC | DC |
| B | 15.10.2021 | RFI | LT | YX |
| C | 16.11.2021 | RFI | DC | DC |

| REV | DATE | REVISION | BY | CHK |
|---|---|---|---|---|

PROJECT

## 8 LOUISE STREET

8 LOUISE STREET, MELBOURNE 3004

MULTI-RESIDENTIAL

DRAWING STATUS

**PRELIMINARY**

| | |
|---|---|
| JOB N° | 21089 |
| REVISION N° | C |
| DATE | 16.11.2021 |
| SCALE | 1 : 250 @ A1 |
| DRAWN BY | DC |
| CHECKED BY | DC |

DRAWING TITLE

**PROPOSED SHADOWS 2PM SEP 22**

TP.8005

PORT PHILLIP PLANNING DEPARTMENT Date Received: 19/11/2021

City of Port Phillip
Advertised Plan 56 of 56

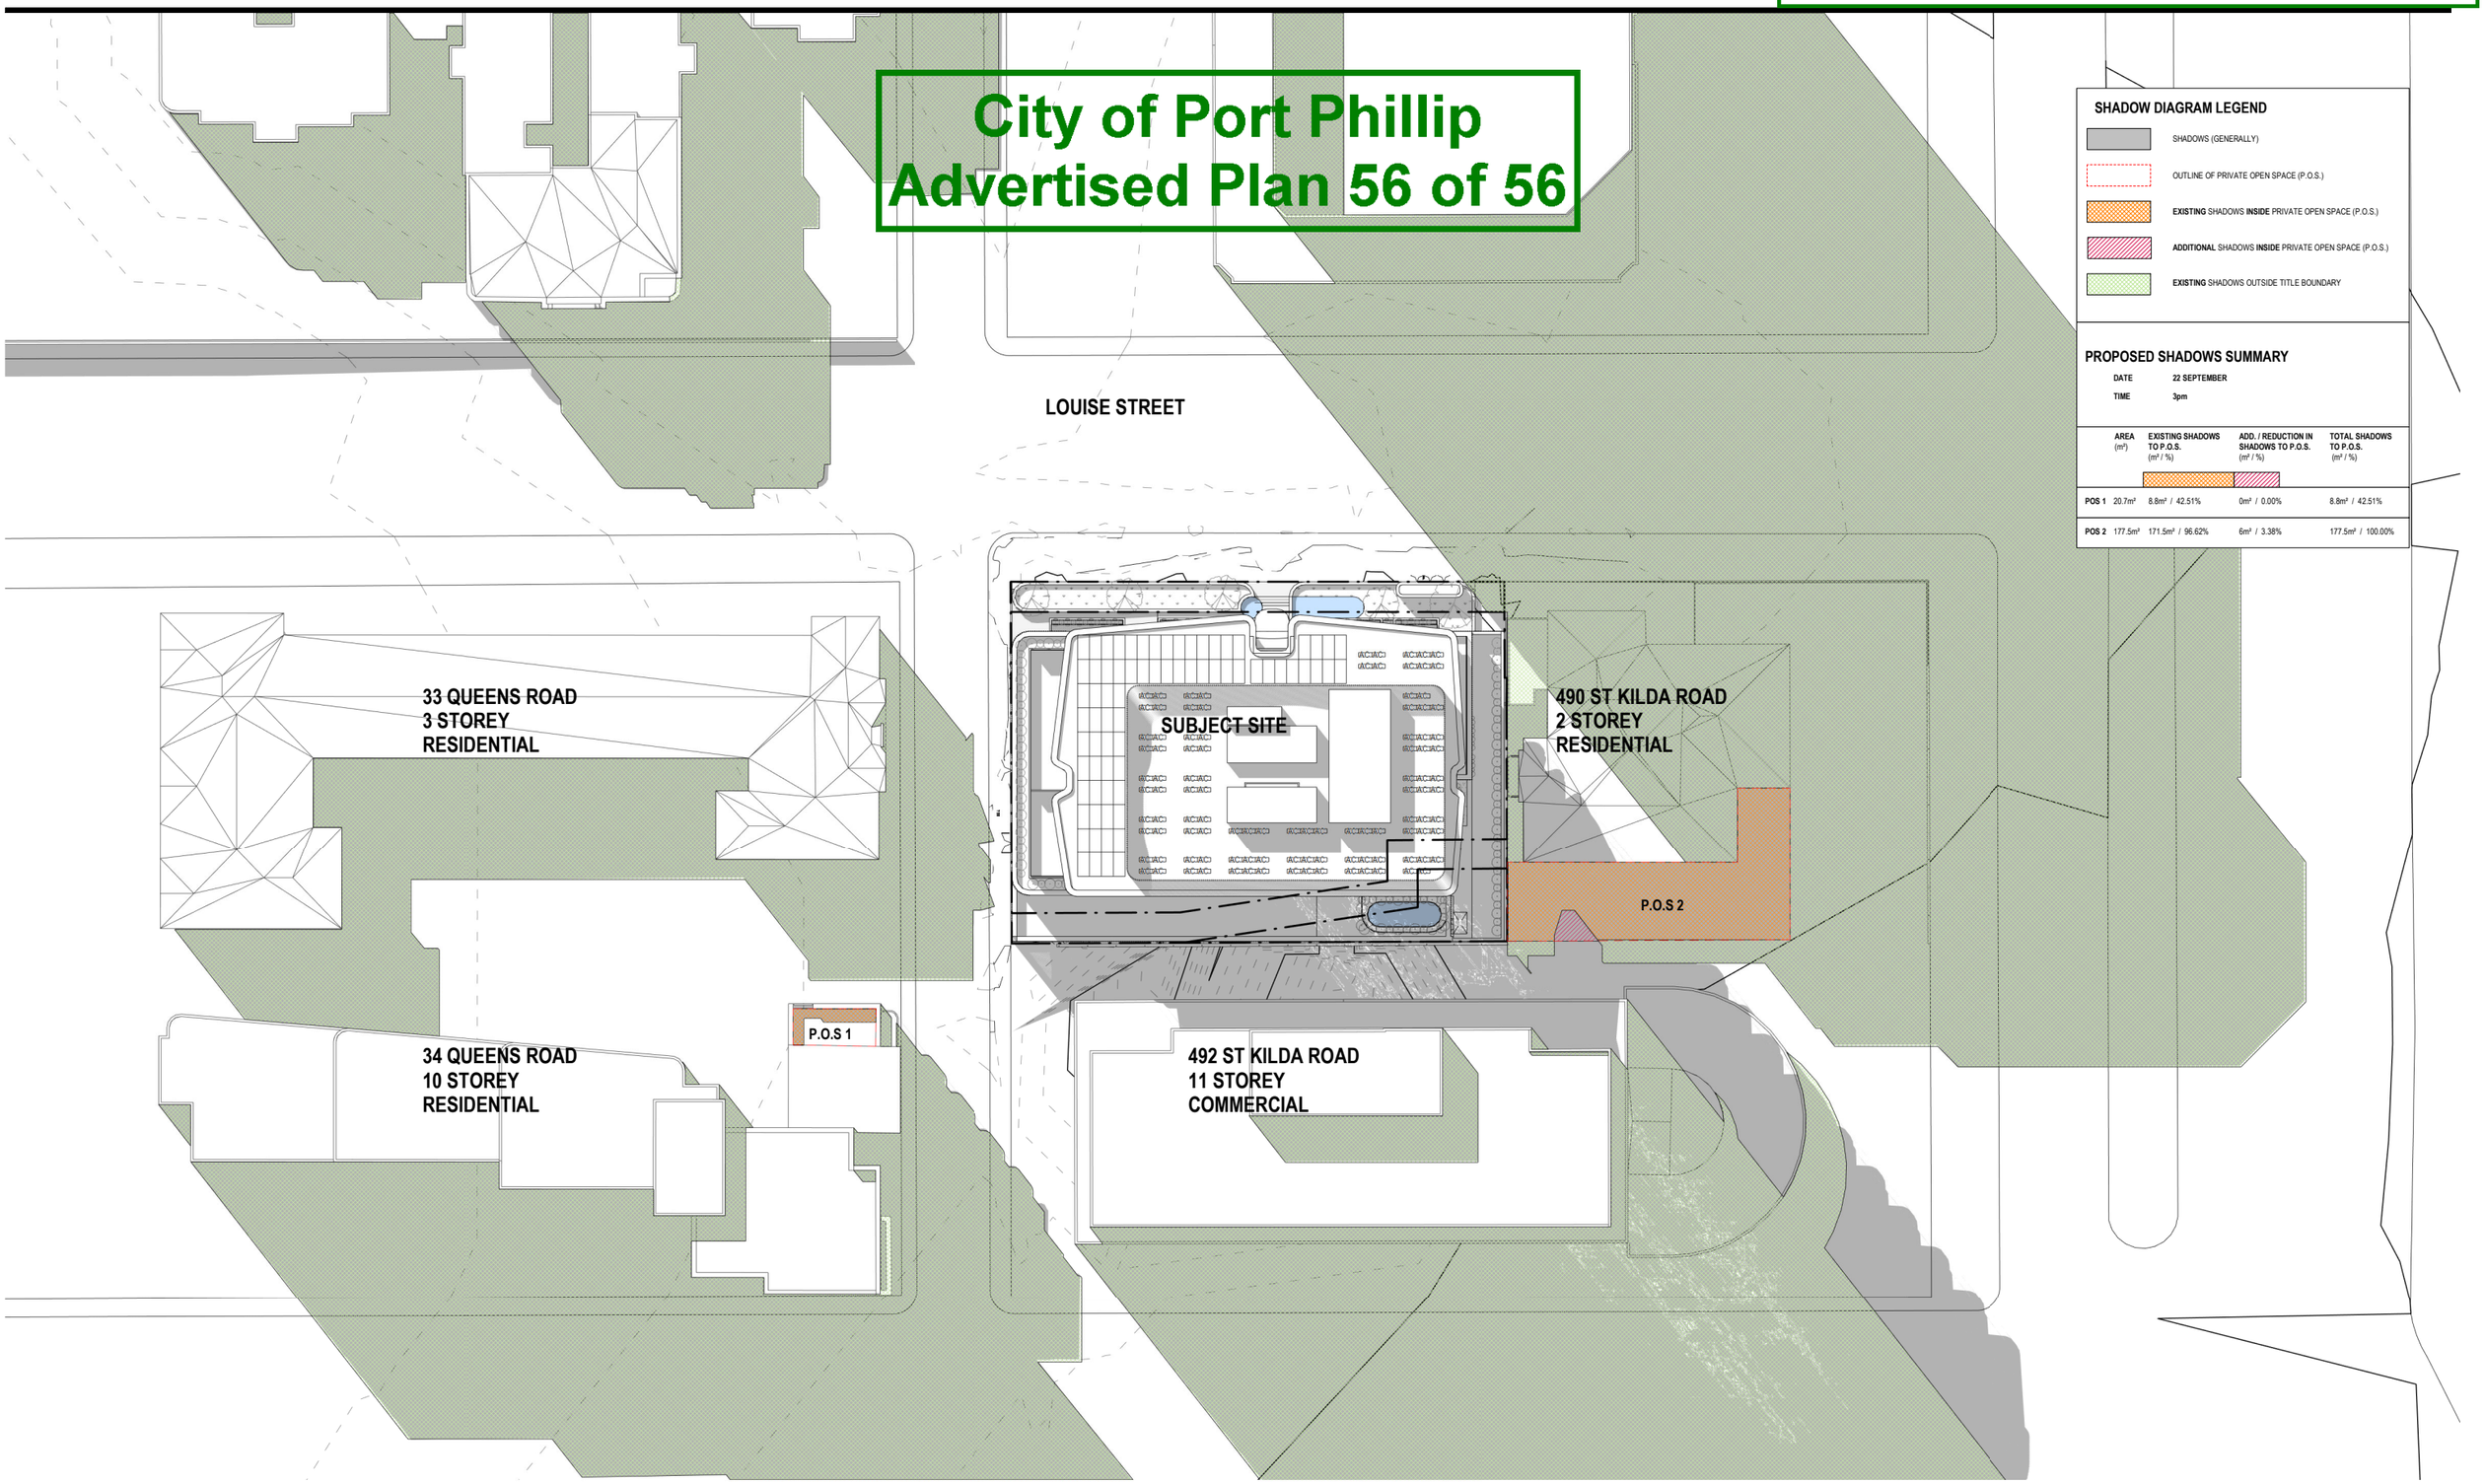


## SHADOW DIAGRAM LEGEND

- SHADOWS (GENERALLY)
- OUTLINE OF PRIVATE OPEN SPACE (P.O.S.)
- **EXISTING** SHADOWS **INSIDE** PRIVATE OPEN SPACE (P.O.S.)
- **ADDITIONAL** SHADOWS **INSIDE** PRIVATE OPEN SPACE (P.O.S.)
- **EXISTING** SHADOWS OUTSIDE TITLE BOUNDARY

## PROPOSED SHADOWS SUMMARY

DATE 22 SEPTEMBER
TIME 3pm

| | AREA ($m^2$) | EXISTING SHADOWS TO P.O.S. ($m^2$ / %) | ADD. / REDUCTION IN SHADOWS TO P.O.S. ($m^2$ / %) | TOTAL SHADOWS TO P.O.S. ($m^2$ / %) |
|---|---|---|---|---|
| POS 1 | 20.7m² | 8.8m² / 42.51% | 0m² / 0.00% | 8.8m² / 42.51% |
| POS 2 | 177.5m² | 171.5m² / 96.62% | 6m² / 3.38% | 177.5m² / 100.00% |

CERA STRIBLEY

Cera Stribley
Architecture
Interior Design

Cera Stribley Pty. Ltd.
ABN 29 350 585 700

+ 61 3 9533 2582
info@cs-a.com.au
www.cs-a.com.au
Studio 5, 249 Chapel St
Prahran VIC 3181 AUS

NOTES

Do not scale. Contractor must verify all dimensions on site before commencing any work or preparing shop drawings which must be approved by the architect before manufacture. Any extra entailed work shown on this drawing must be claimed and approved before proceeding.

COPYRIGHT

Reproduction of the whole or part of the document constitutes an infringement of copyright. The information, ideas and concepts contained in this document is / are confidential. The recipients(s) of this document is / are prohibited from disclosing such information, ideas and concepts to any person without prior written consent of the copyright holder.

| REV | DATE | REVISION | BY | CHK |
|---|---|---|---|---|
| A | 04.08.2021 | TOWN PLANNING | DC | DC |
| B | 15.10.2021 | RFI | LT | YX |
| C | 16.11.2021 | RFI | DC | DC |

| REV | DATE | REVISION | BY | CHK |
|---|---|---|---|---|

PROJECT

# 8 LOUISE STREET

8 LOUISE STREET, MELBOURNE 3004

MULTI-RESIDENTIAL

DRAWING STATUS

**PRELIMINARY**

| | |
|---|---|
| JOB N° | 21089 |
| REVISION N° | C |
| DATE | 16.11.2021 |
| SCALE | 1 : 250 @ A1 |
| DRAWN BY | DC |
| CHECKED BY | DC |

DRAWING TITLE

**PROPOSED SHADOWS 3PM SEP 22**

**TP.8006**