PORT PHILLIP PLANNING DEPARTMENT Date Received: 22/8/17

ANNEX. C

* Reduced ceiling height by 150 mm
* Reduced roof pitch and O/A height 400mm

DISCUSSION PLANS ONLY

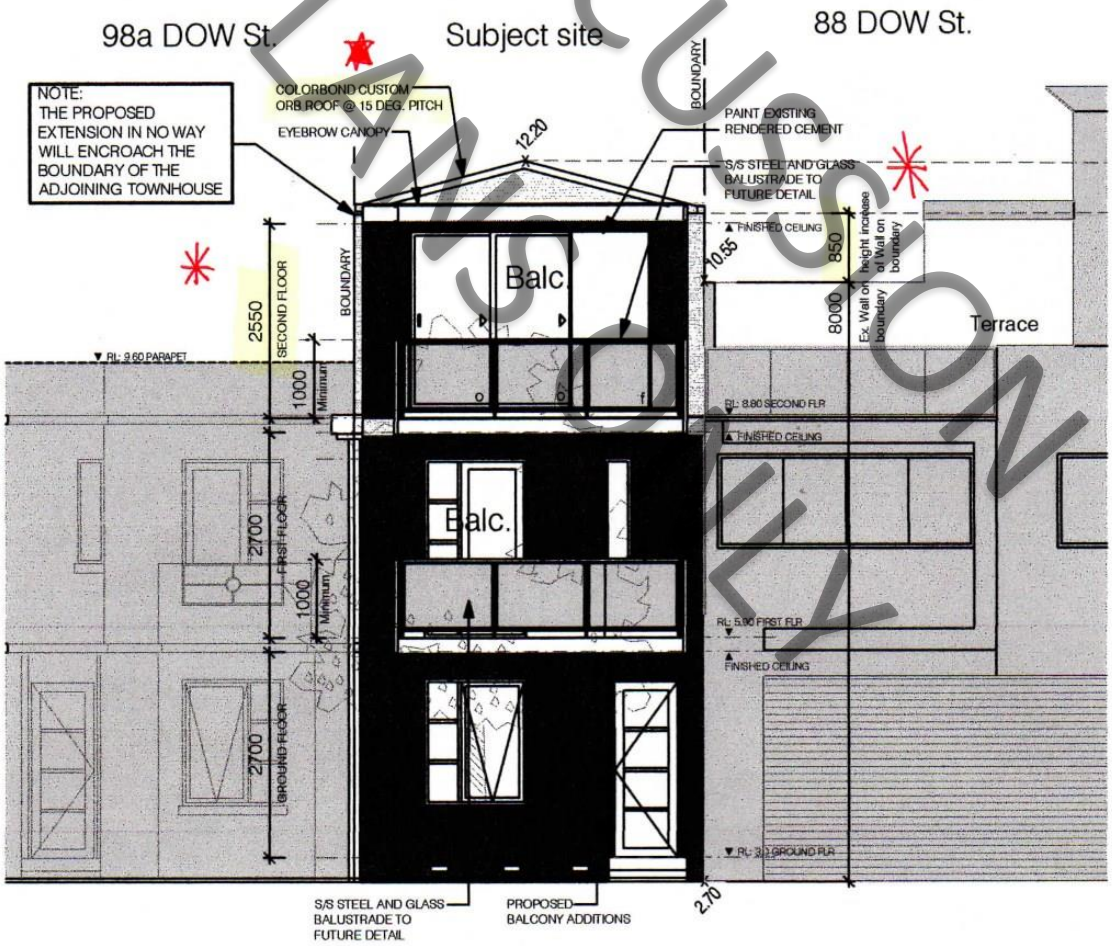

ANNEX. E

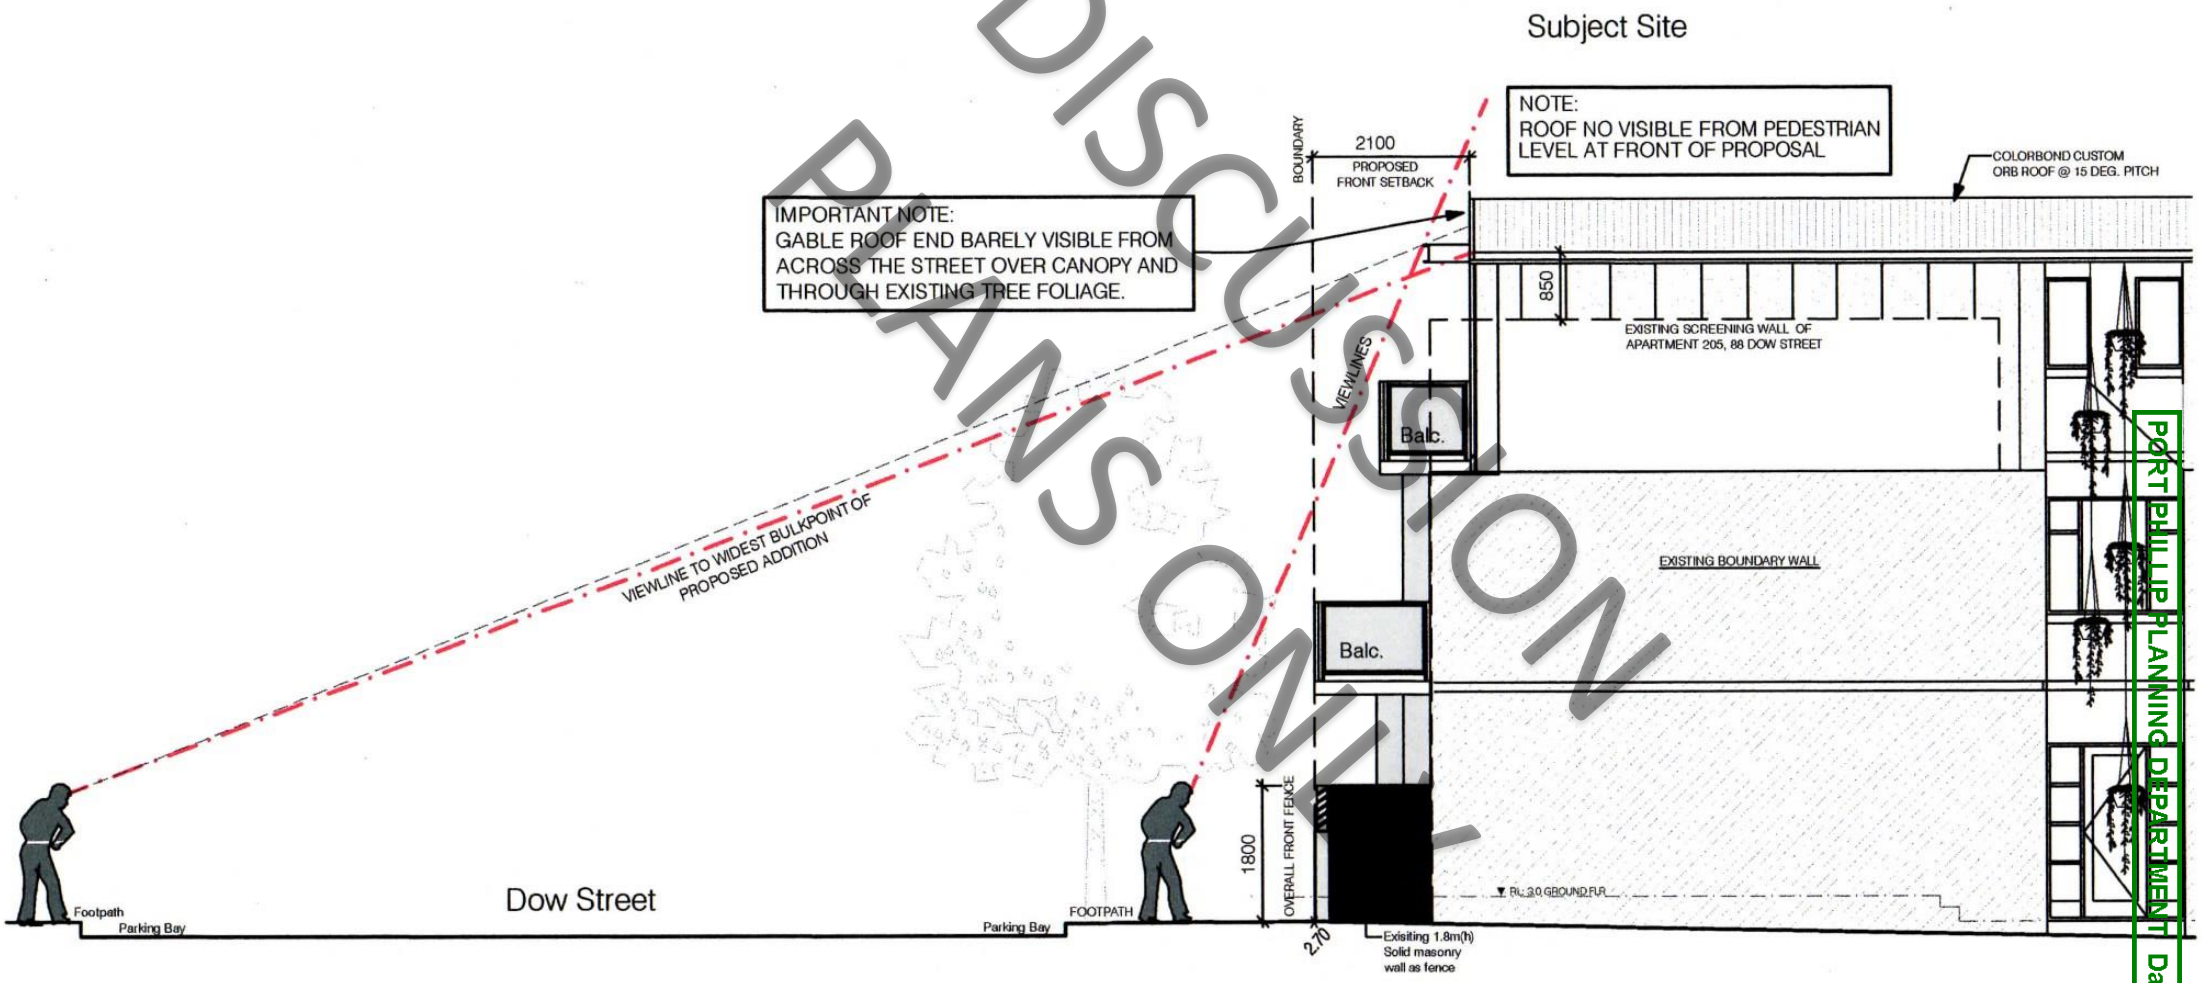

DISCUSSION PLANS ONLY

PORT PHILLIP PLANNING DEPARTMENT Date Received: 22/8/17

ANNEX. F

PORT PHILLIP PLANNING DEPARTMENT Date Received: 22/8/17

Subject Site

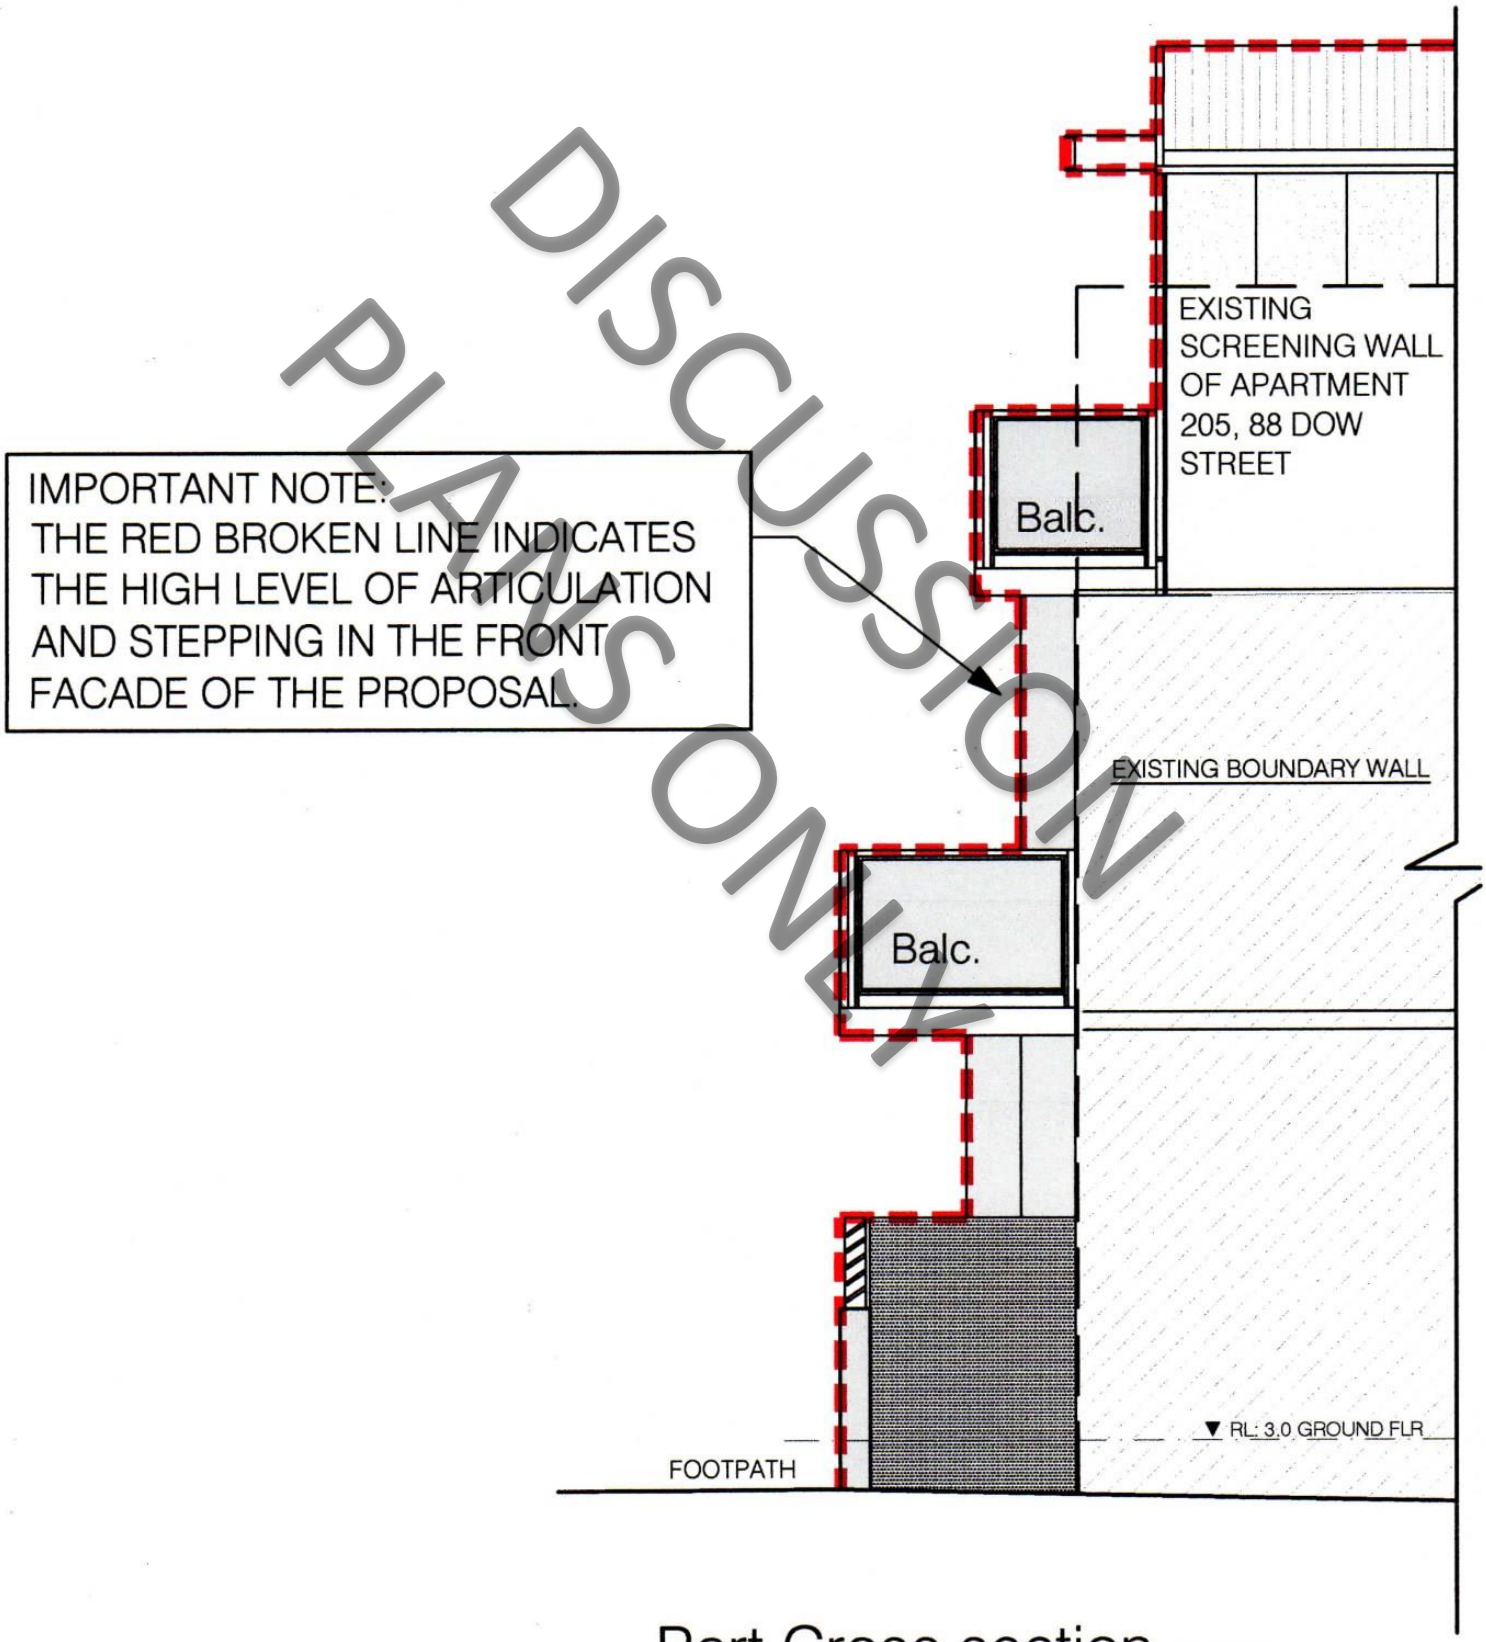

DISCUSSION PLANS ONLY

Part Cross section

ANNEX. G

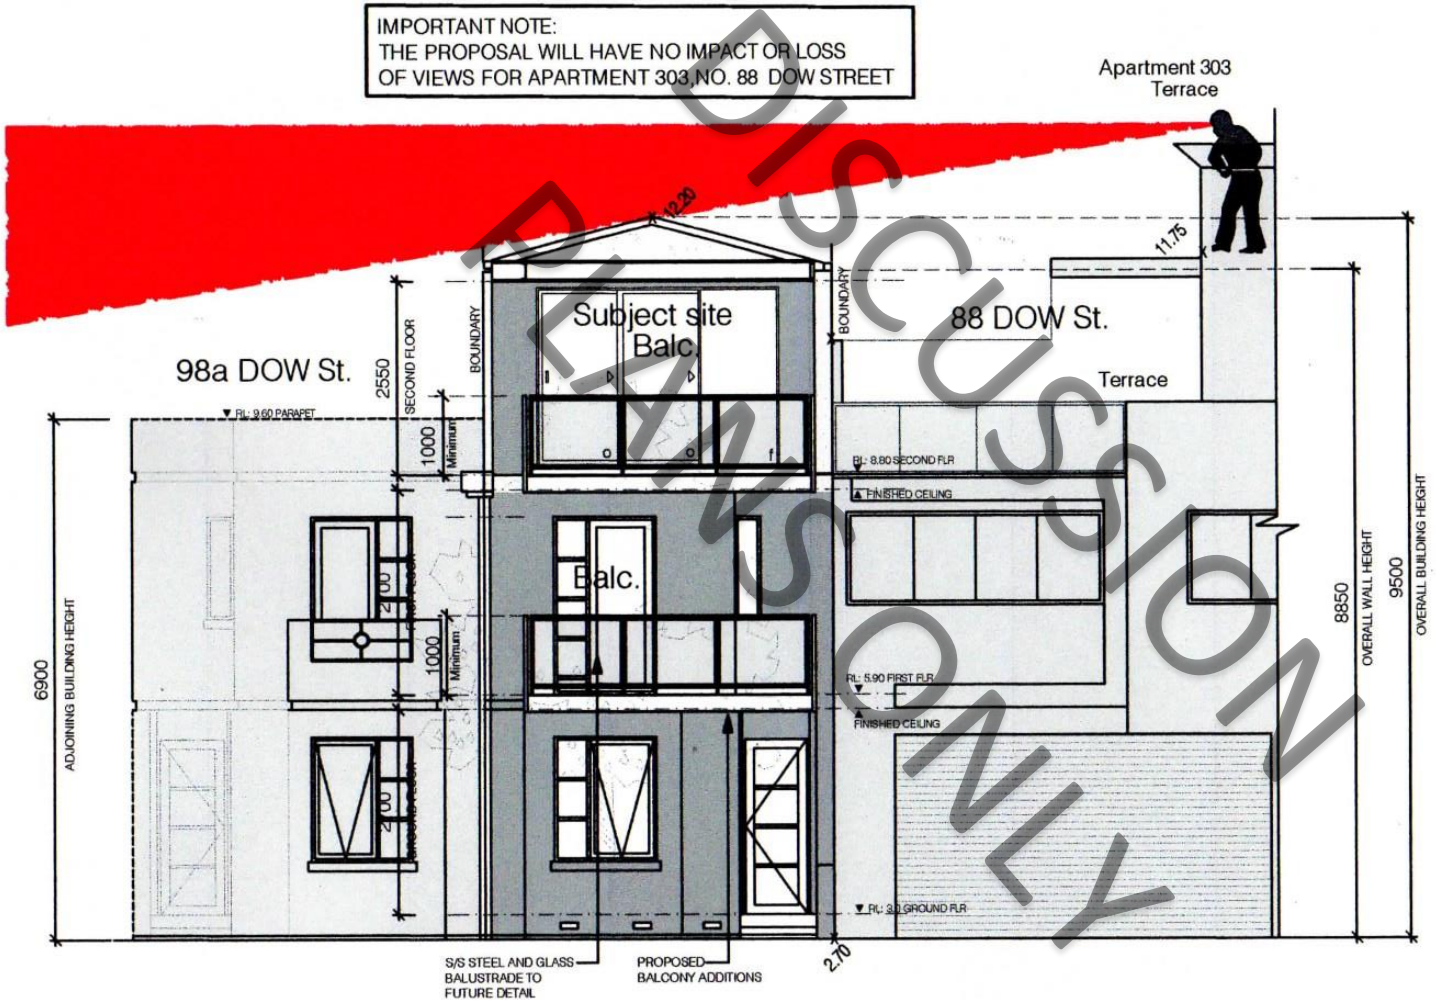

DISCUSSION PLANS ONLY

PORT PHILLIP PLANNING DEPARTMENT Date Received: 22/8/17

ANNEX. H

PORT PHILLIP PLANNING DEPARTMENT Date Received: 22/8/17

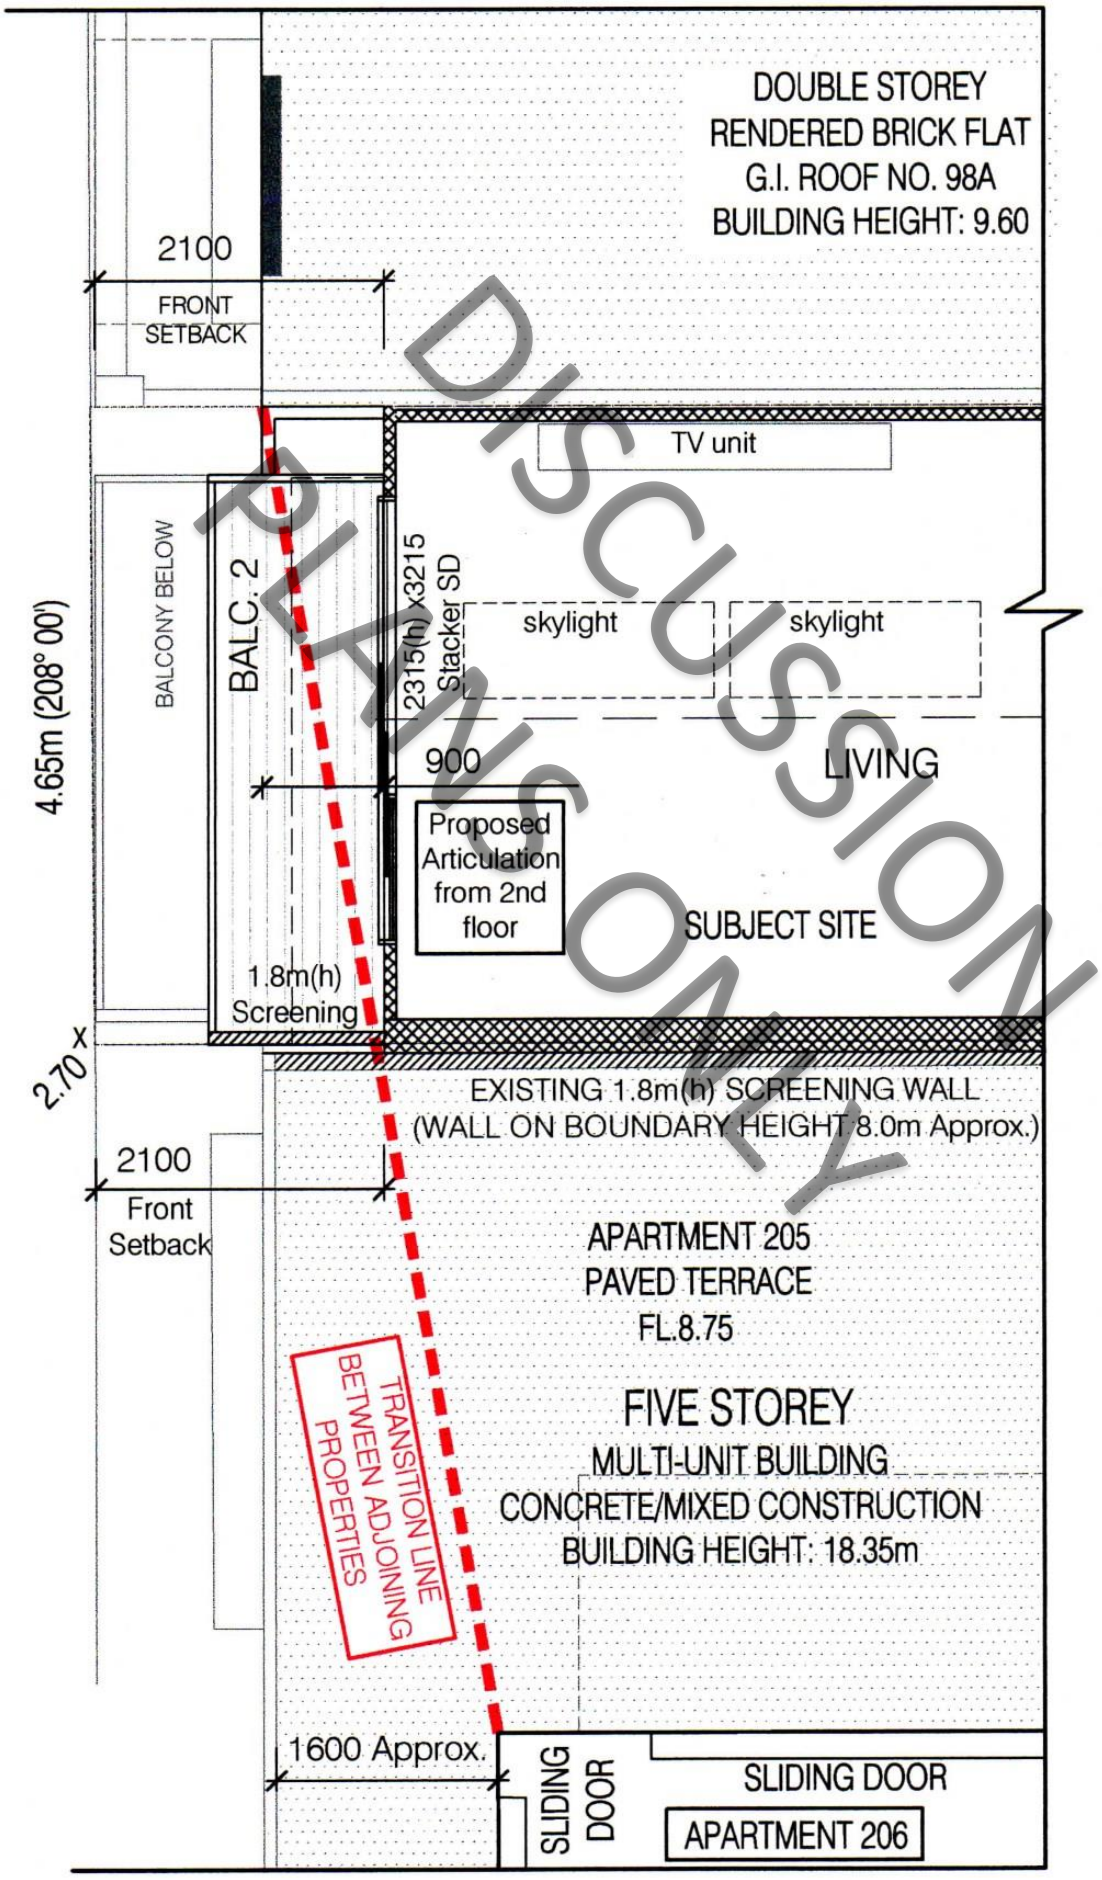

DISCUSSION ONLY